






FRONT ELEVATION

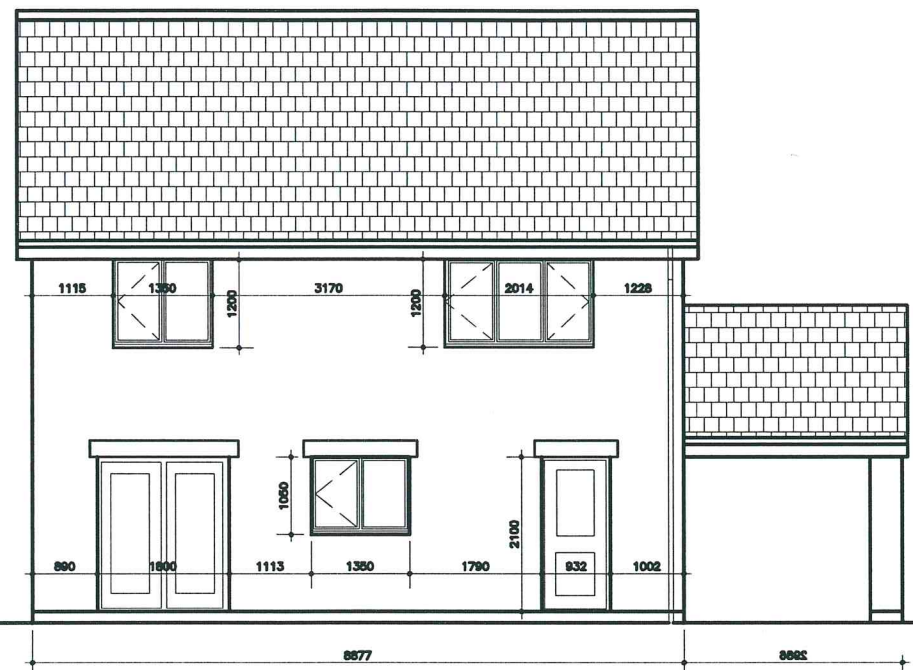


REAR ELEVATION

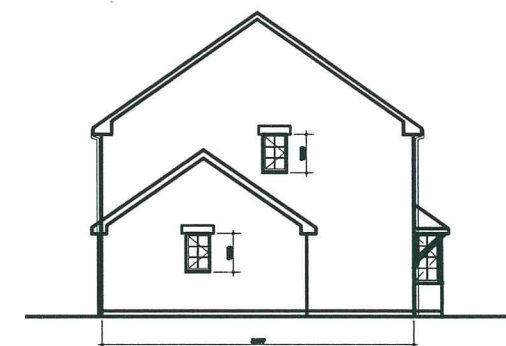


SIDE ELEVATION

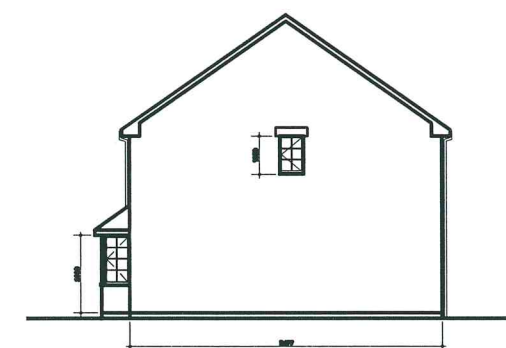

SIDE ELEVATION

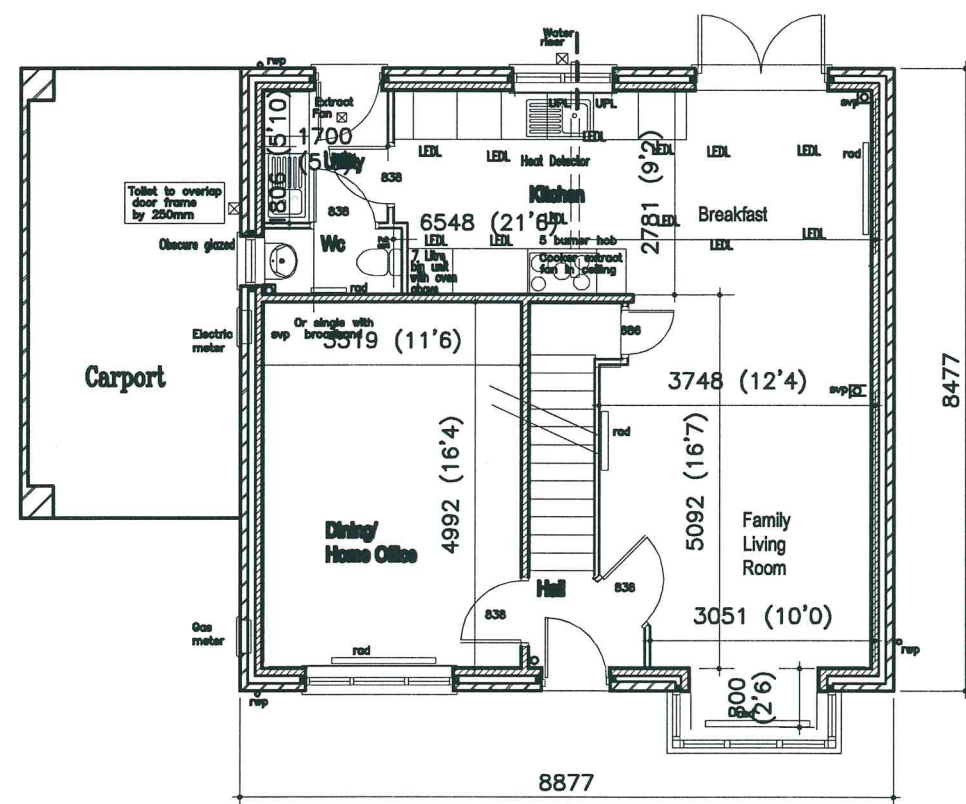

GROUND FLOOR PLAN

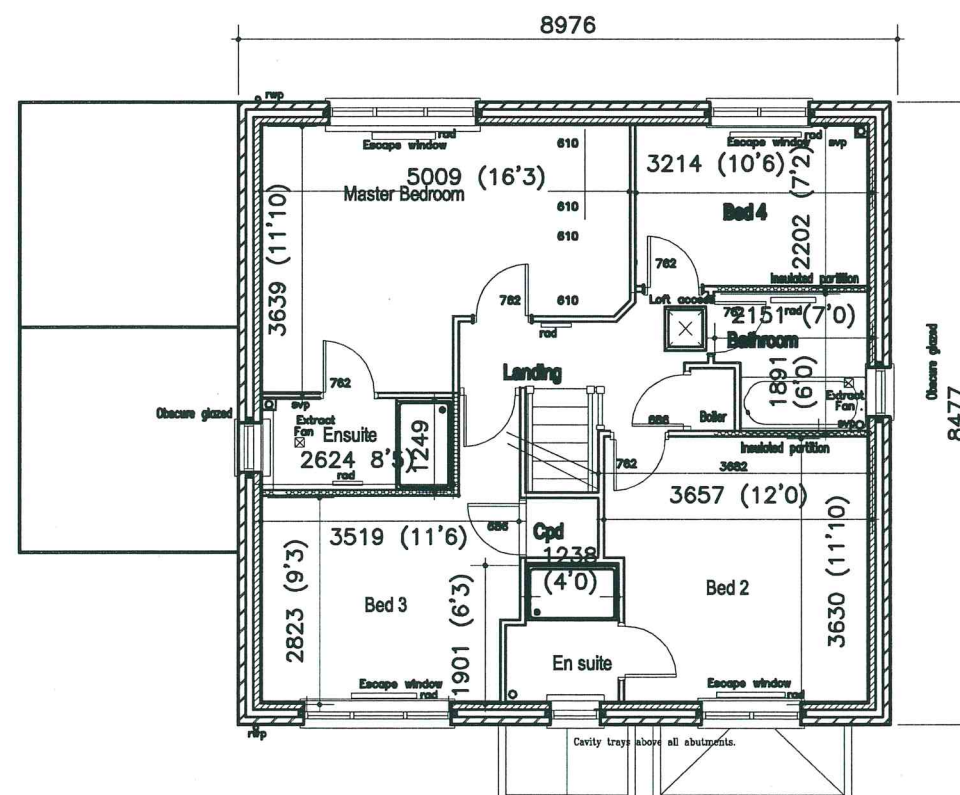

FIRST FLOOR PLAN

PLOTS 3 ONLY

CONTRACT	
Land at Llay New Road Rhosrobin, Wrexham LL11 2UB	
DWG TITLE:	
House Type Wilmslow (W) VERSION 2	
131.77 sqm – 1418 sqft Planning Drawing Plans & Elevations	
SCALE: 1:100	DWG No.
DATE: Feb 2014	PHTD/W1-2