




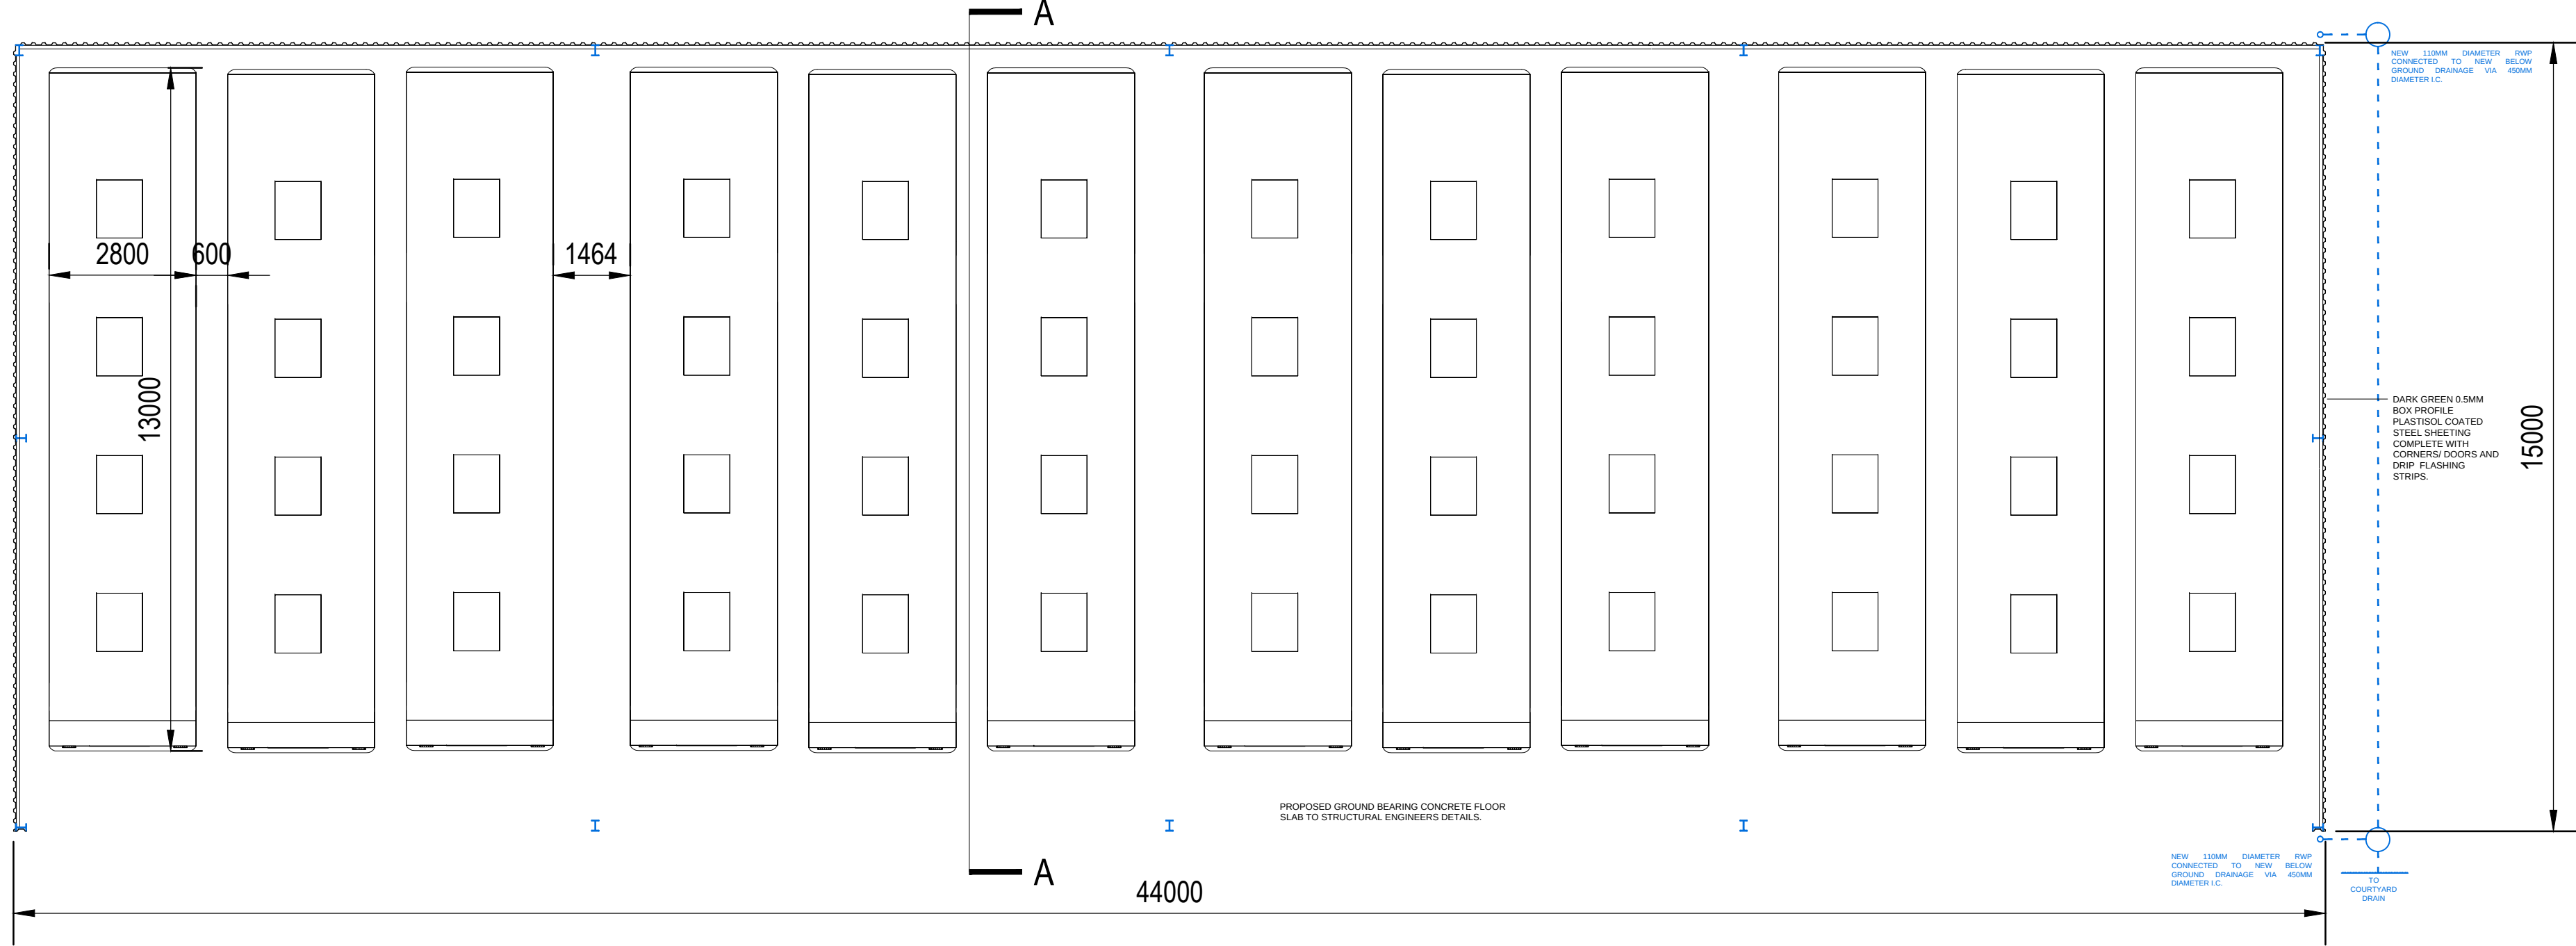

Ground Floor Plan - Max Coach dimensions used: 13m long x 2.8m wide x 4m Tall

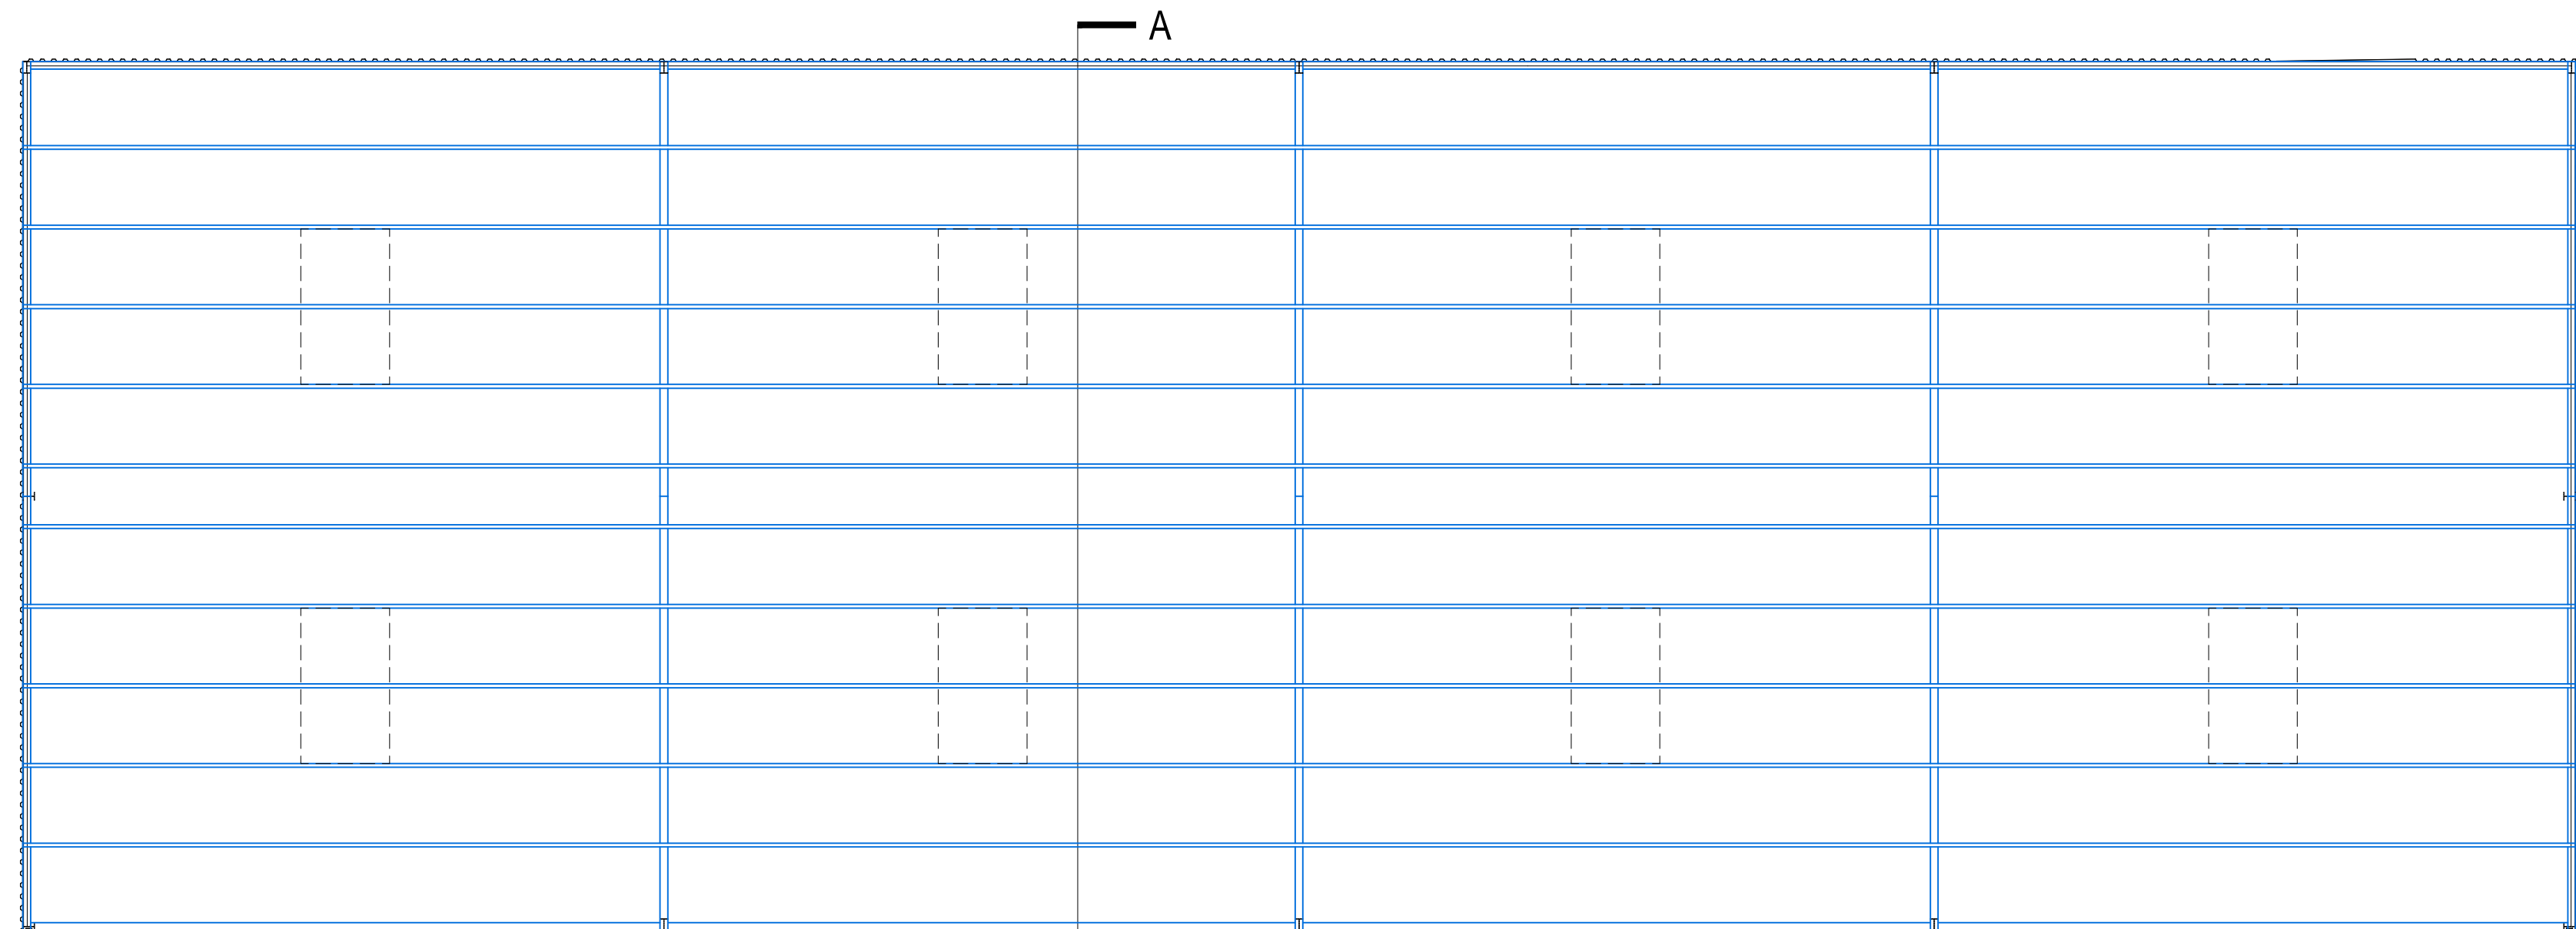

Ceiling Plan (Structural Elements)

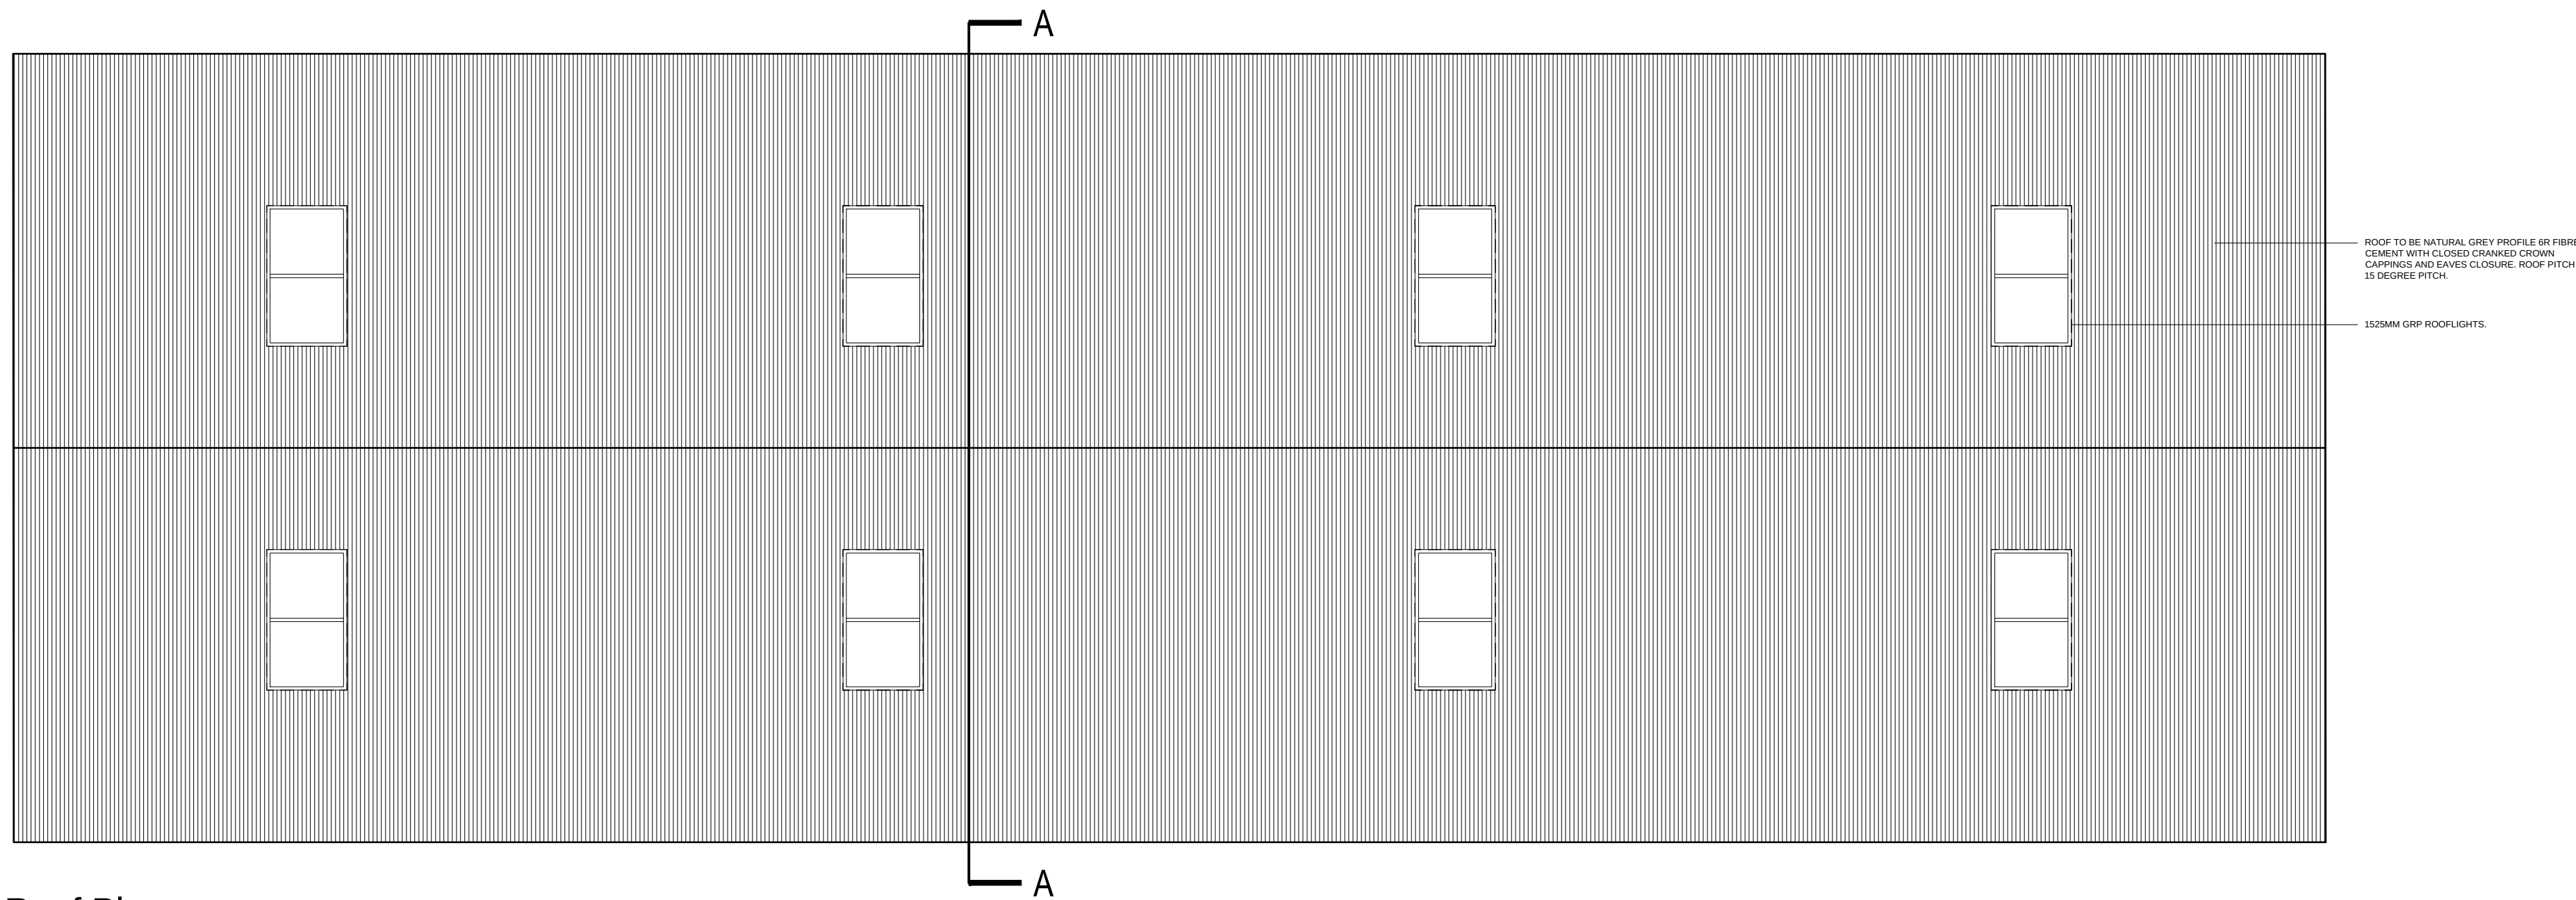

Roof Plan

PROPOSED PLANS

Information:		
© This drawing is copyright and remains the property of the draftsman. Do not scale this drawing. All dimensions to be checked on site. Positions of existing services to be confirmed prior to proceeding.		
Revision Status: S Feasibility/ Scheme Design AP Client Approved Design P Planning Issue T Tender Issue BC Building Control Issue C Construction Issue		
NB: Only drawings with status Construction are to be used for construction purposes.		
Rev	Comment	Date

Status:		Planning
Client:	Happy Days Coaches	
Project No:	14.09	
Project:	Proposed Coach Storage Depot	
Drawing Title:		
Proposed Plans		
Date:	Scale:	Drawn By:
01.05.2014	1:100 @A1	AR
Drawing No:		
14.09_L106		
AC Architecture Ltd		
Royal Institute of British Architects		
Address:	3 The Mount, Whitchurch Shropshire, SY13 1GX	
Tel:	07887 914 903	
Email:	info@acarchitecture.co.uk	
Website:	www.acarchitecture.co.uk	