


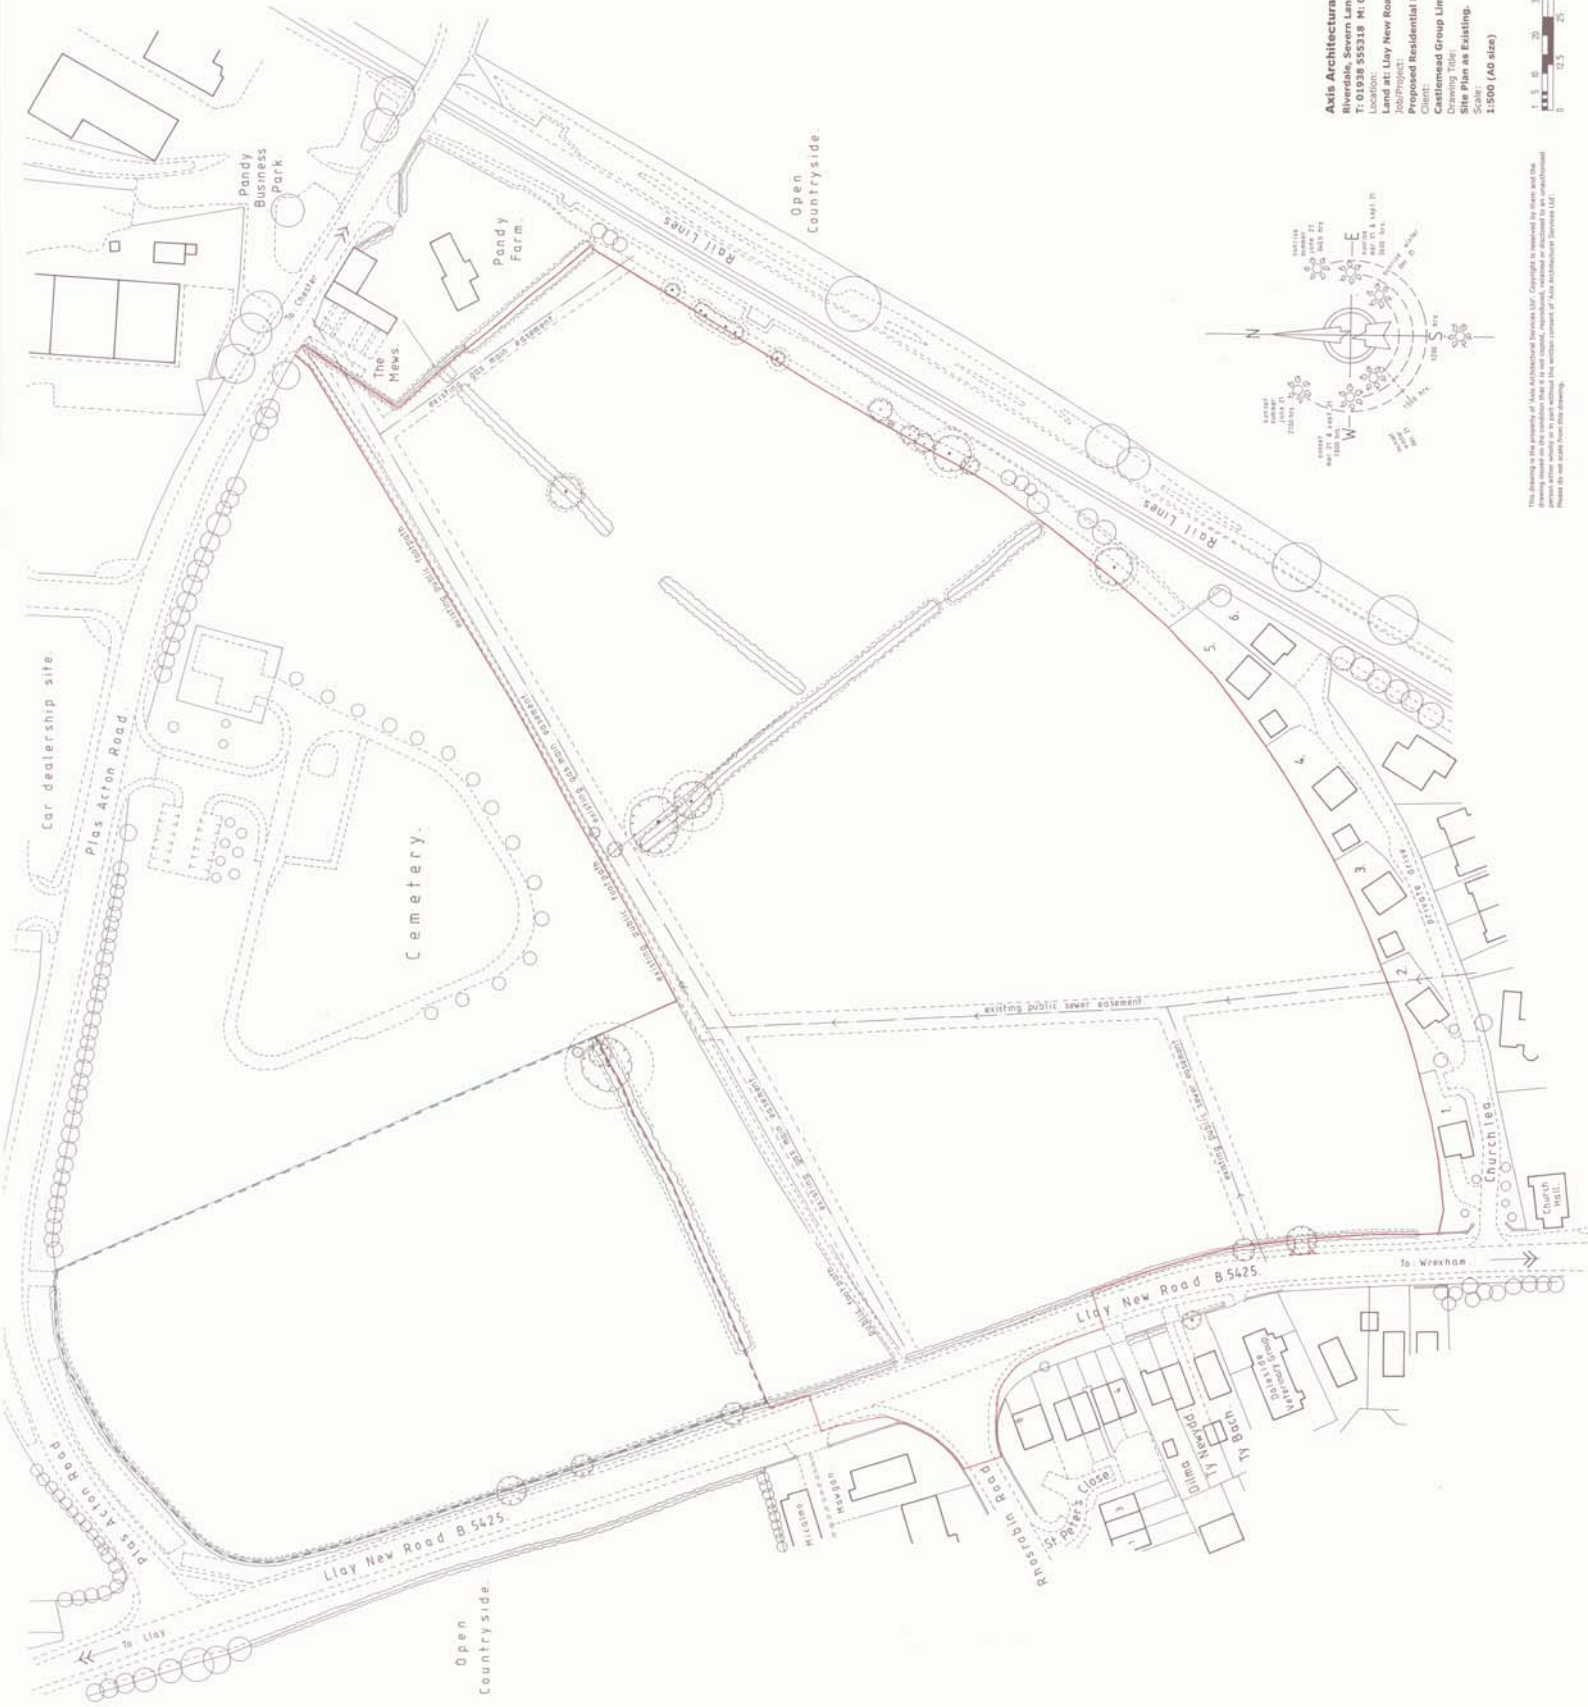

Axis Architectural Services Ltd.
 Riverside, Severn Lane, Welshpool, Powys, SY21 7BB.
 T: 01938 555318 M: 07790 506633 E: timjones@axis.co.uk
 Land at Llay New Road, Rhosobol, Wrexham, LL11 2UB.
 Job Project:
 Proposed Residential Development.
 Client:
 Castlemead Group Limited.
 Drawing Title:
 Site Plan as Existing.
 Scale:
 1:500 (A0 size)
 Drawing No:
 CGL17/03-03
 Revision:
 Date:
 May 2014.

This drawing is the property of Axis Architectural Services Ltd. Copyright is reserved by them and the user must not copy, reproduce, or otherwise use the drawing without the written consent of Axis Architectural Services Ltd. Please do not scale from this drawing.

