



Dimensions are to be checked on site. Do not scale from drawings. Report discrepancies to the Architect.

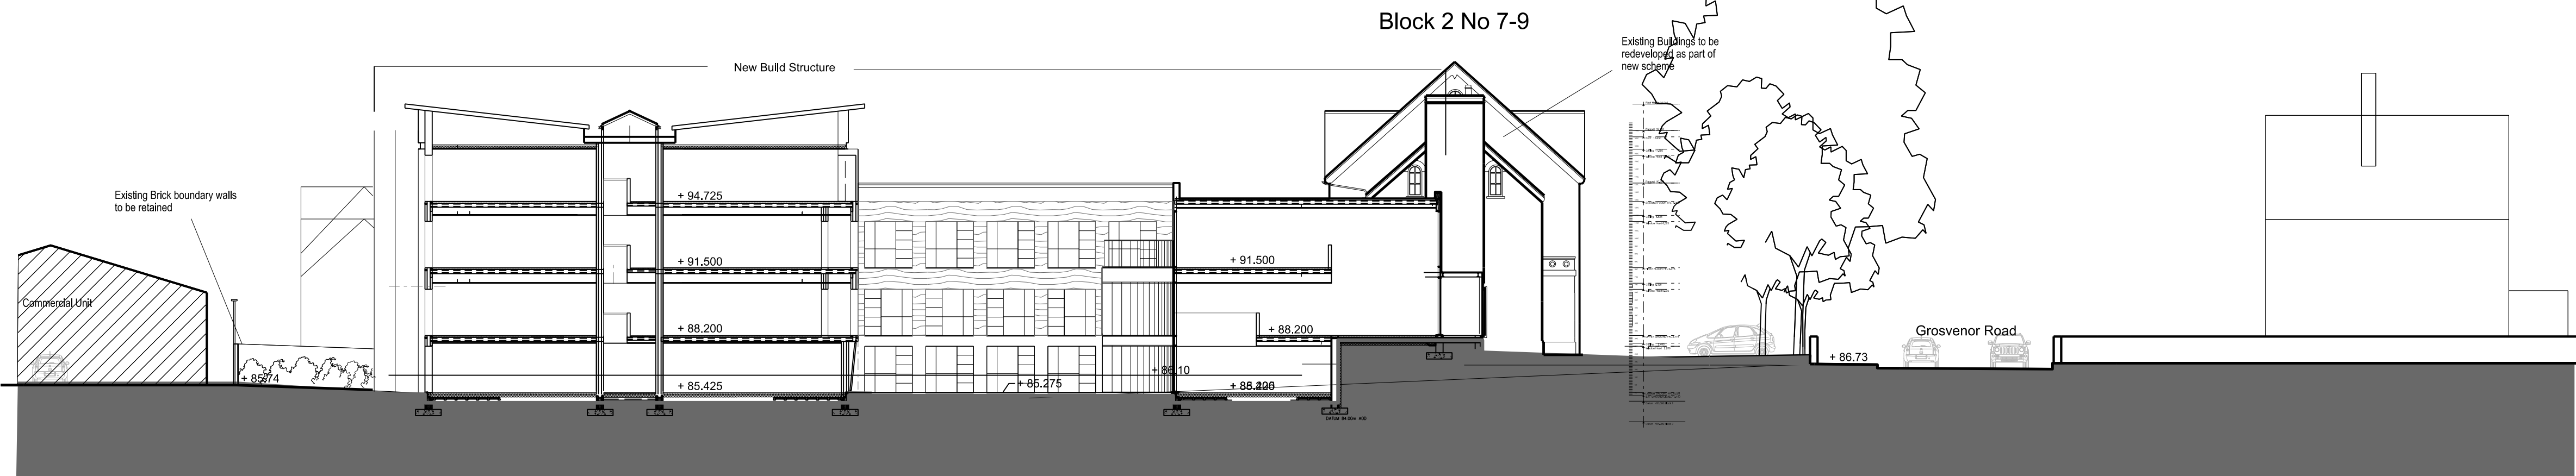


Section A

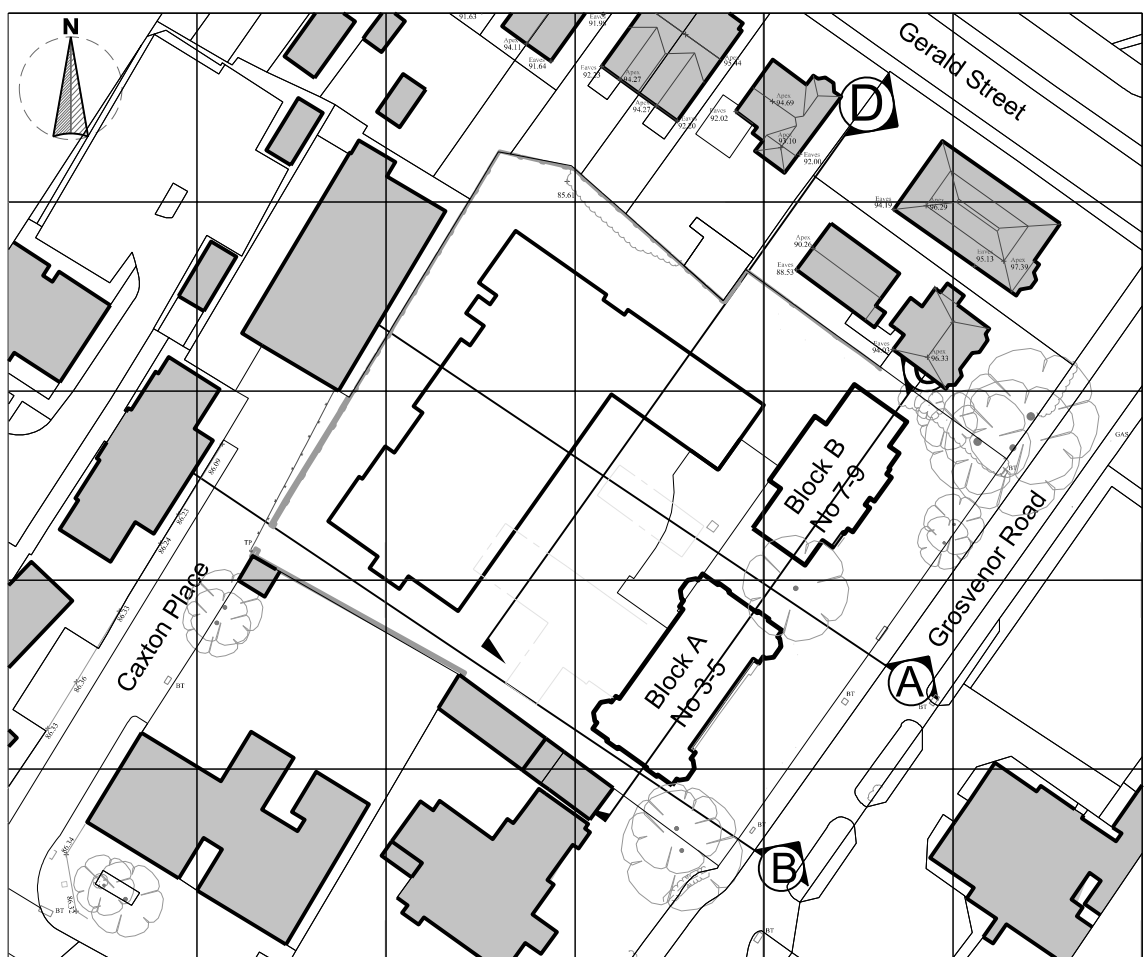


Proposed Site Plan
Scale 1:1000



Section B

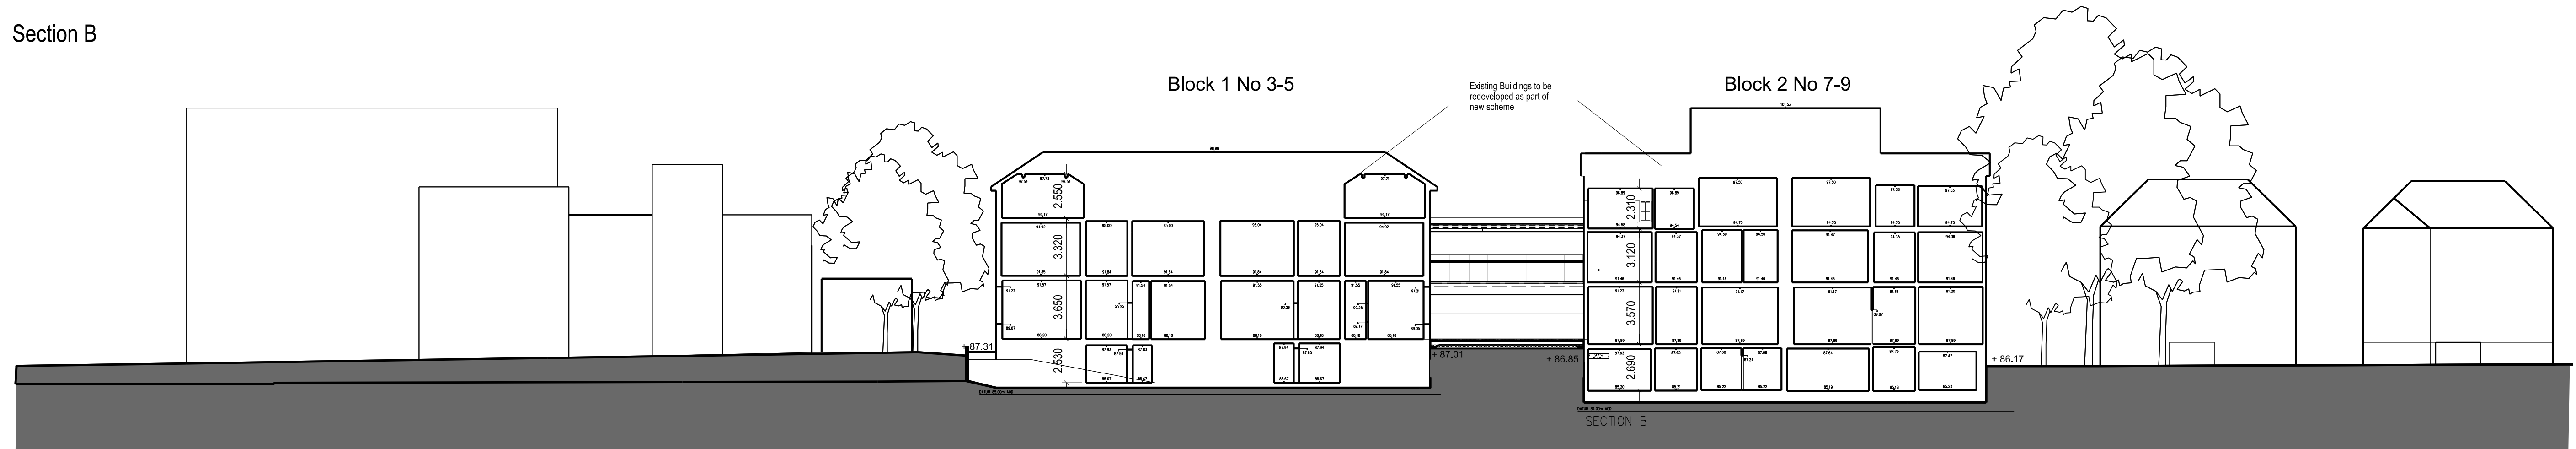

Section C

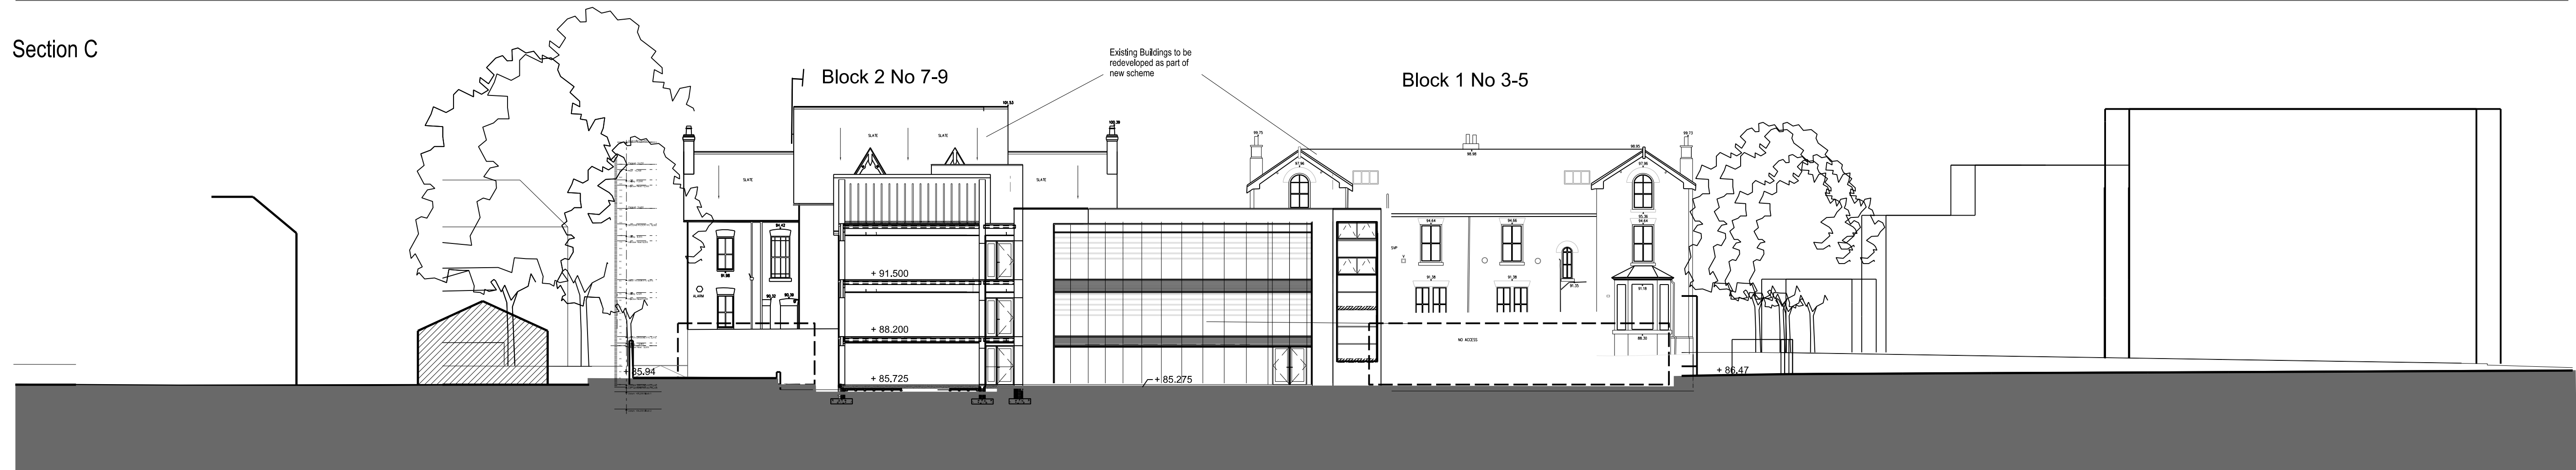

Section D

Rev A Various minor amendments Aug 14

PROJECT
3-9 Grosvenor Road,
Wrexham, LL11 1DB

TITLE
Proposed Site Sections

JOHN MCCALL ARCHITECTS LTD
No.1 Arts Village, Henry Street, Liverpool L1 5BS Tel: 0151 707 1818 Fax: 707 1819
Old Coop Building, Church Street, Hayfield, SK22 2JE e-mail: admin@johnmccall.co.uk

SIZE	STATUS	PLANNING
A1	PROJECT	PROJECT No 1449
	TITLE	DRAWING No L11B
		DRAWN by CG
		CHECKED ...
		DATE May 14
		SCALE (A1:A3) 1:200

Rev B Boundary Interface Distances Clarified - AJS - Sept 14
Rev A Various minor amendments Aug 14