



Front Elevation




Rear Elevation




Side Elevation

PLOTS 65, 93, 42,

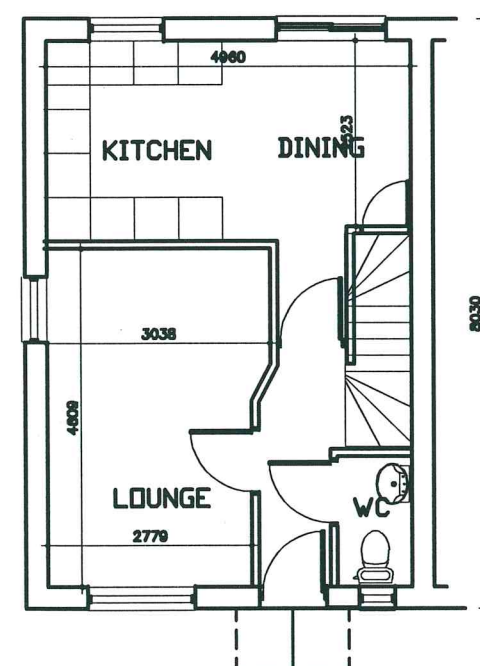

Ground Floor Plan

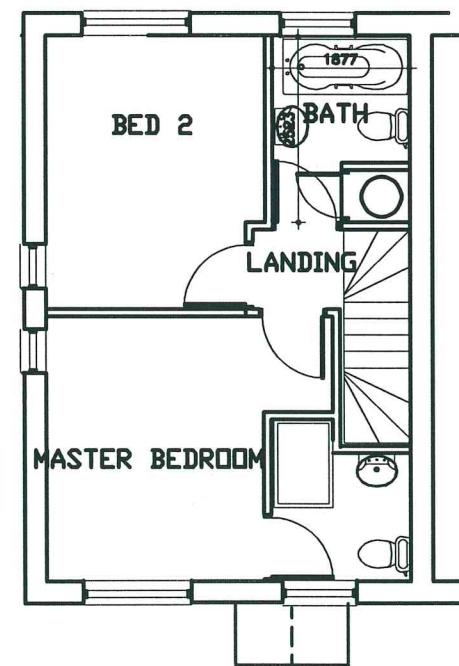

First Floor Plan



PLOTS 44, 66, 80.

Side Elevation

PLOT NOS
42, 44, 65, 66, 80, 93

DWG TITLE:

House Type 2BS VERS. 2
PLANS & ELEVATIONS
Total 73.60 sqm - 792.30 sqft

CONTRACT

Land at L Lay New Road
Rhosrobin, Wrexham
LL11 2UB

SCALE: 1:100

DATE: June 2014

DWG No.

PHTD / 2BS-2
Rev.A. Nov. 14.

BLANK GABLE TO PLOTS 41, 43, 48, 49, 63, 64, 68, 81 & 92