


outline of proposed dwellings

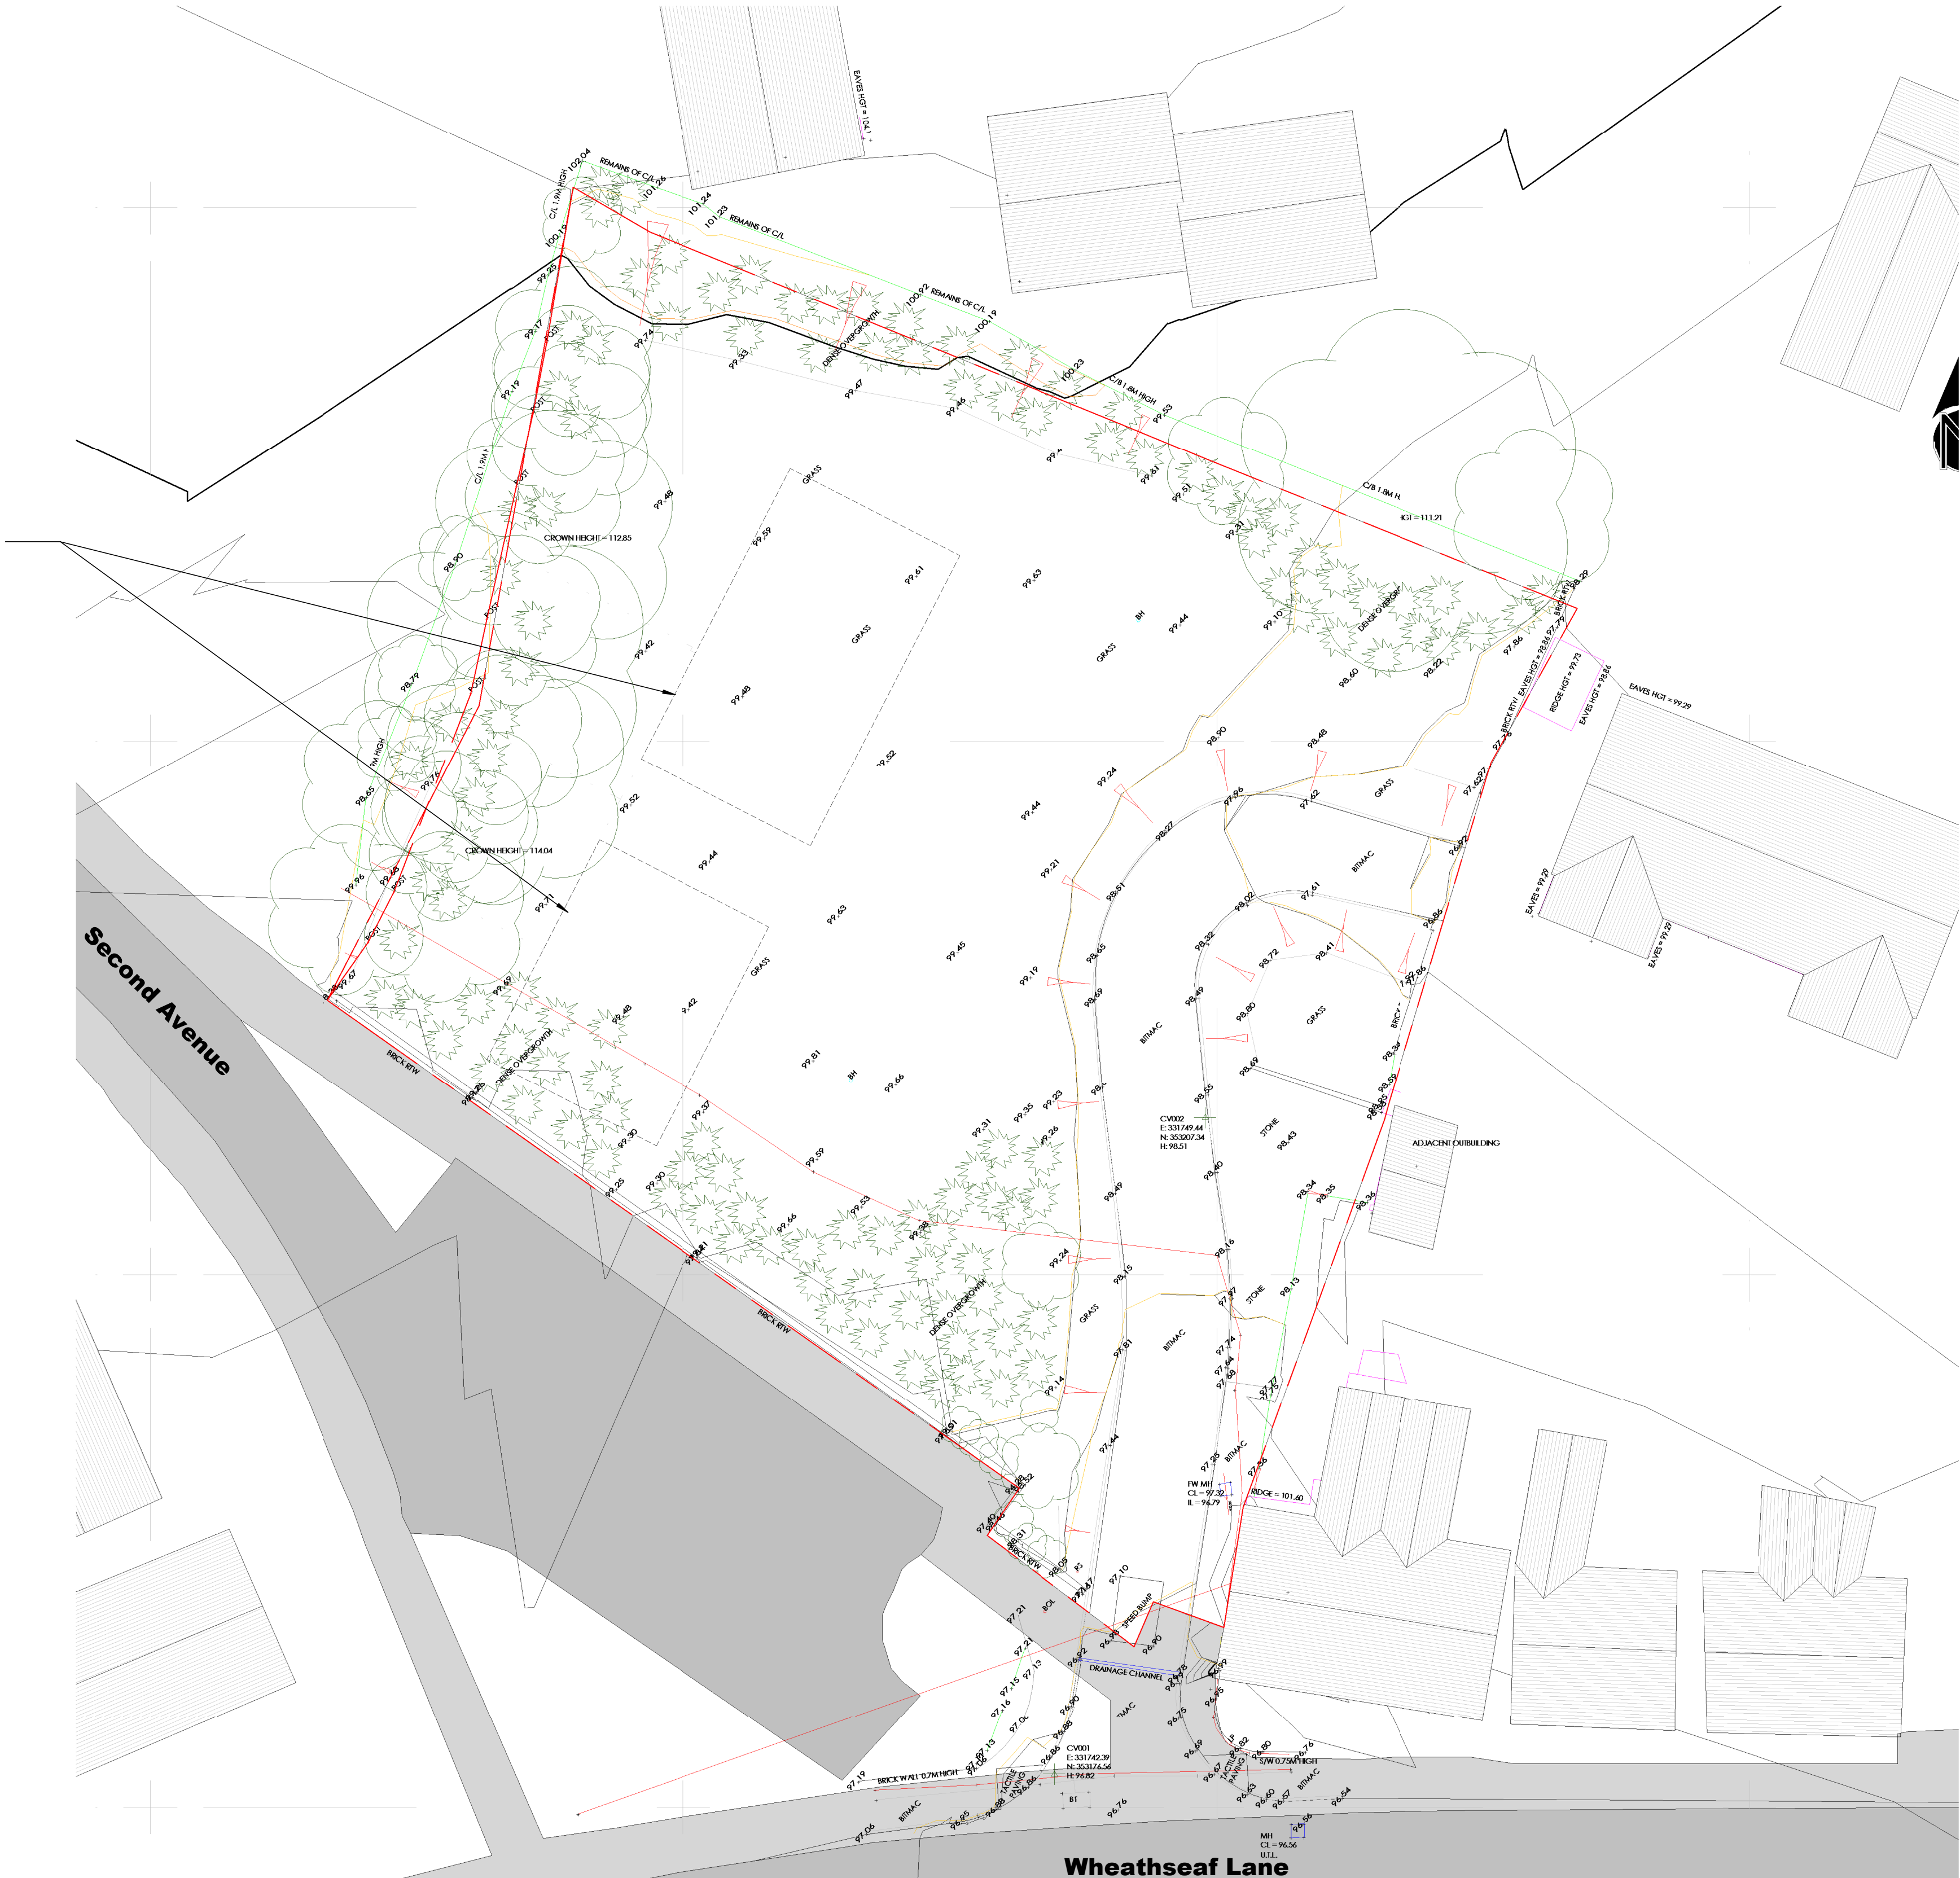

1 site plan as existing
Scale: 1 : 200



2 location plan
Scale: 1 : 1250
SCALE 1:2500 @ A1


b	Spot levels added to existing site and proposed dwellings	m c	n m	14.10.14
a	Issued for Tender	apl	n m	23.07.14
Rev.	Revision description	Drawn	Checked	Date

Project Status	TENDER
----------------	---------------

Lovelock Mitchell Architects
3 Stanley Street, Chester, CH1 2LS
Tel +44 (0) 1244 404321
Fax +44 (0) 1244 404340
St Andrews Business Centre
St Andrews Park, Mold, Flintshire, CH7 1XB
Tel 0843 515 9921
e-mail: admin@lovelockmitchell.com
web: www.lovelockmitchell.com

Project
**Wales & West Housing
Housing Development
Wheatsheaf, Gwersyllt, LL11 4DJ**

Title
location plan and site plan as existing

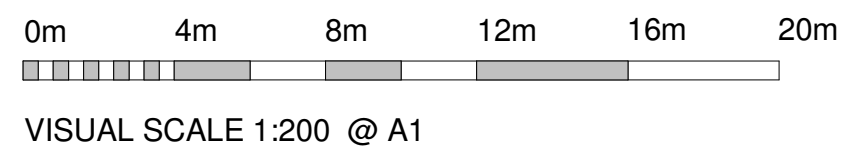

Scale @ A1	Drawn By	Checked By	Date
As indicated	Author	Checker	05/27/14
Job No.	Sheet No.	Rev.	
Drawing Number	1246 : 101	b	