



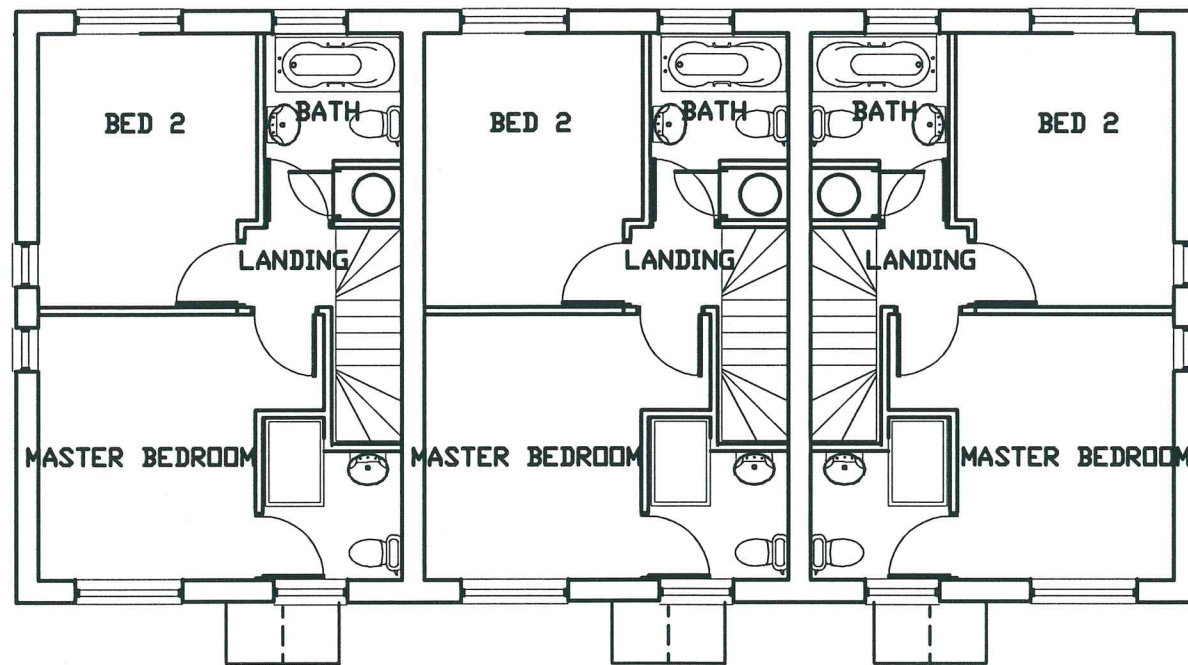

First Floor Plan

PLOT 69 PLOT 68 PLOT 67

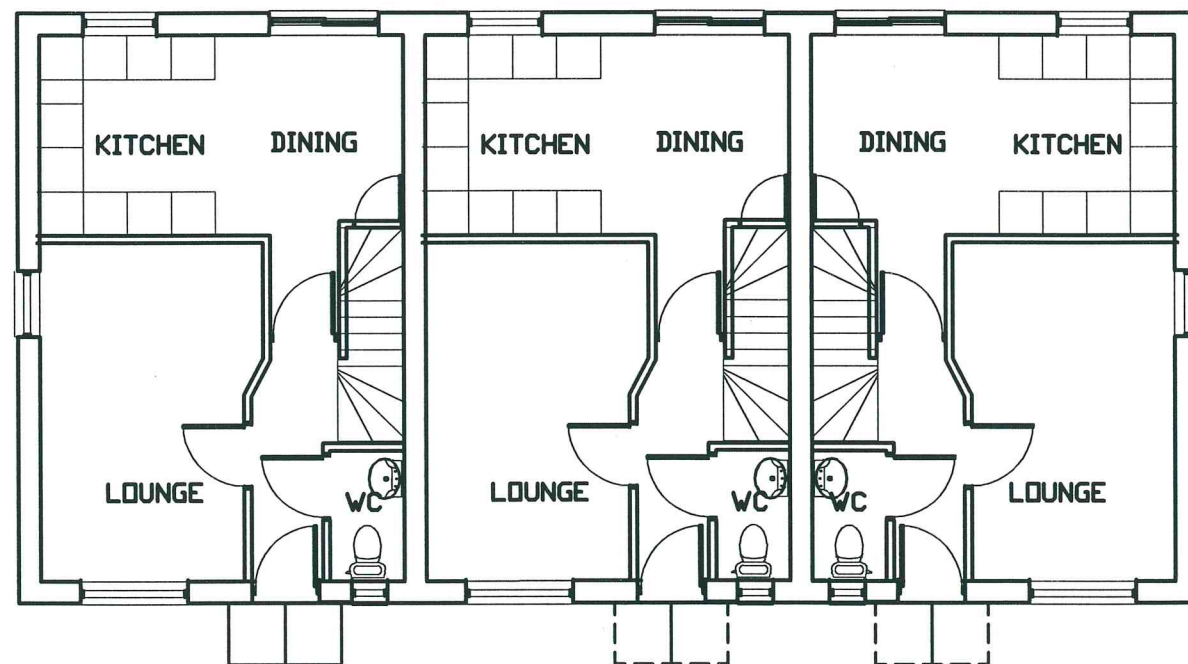

Ground Floor Plan



PLOT 69 PLOT 68 PLOT 67

Front Elevation



Side Elevation

PLOTS 67, 68 & 69

DWG TITLE:	
House Type 2BS (TERRACE)	
PLANS & ELEVATIONS	
Total 73.60 sqm - 792.30 sqft	
CONTRACT	
Land at L Lay New Road	
Rhosrobin, Wrexham	
LL11 2UB	
SCALE: 1:100	DWG No.
DATE: June 2014	PHTD / 2BS-T