




PROPOSED SITE PLAN - 1:500

DO NOT SCALE FROM THIS DRAWING

The content of this drawing is subject to the provision of the Copyright Act 1956.
Work to figured dimensions only. Site dimensions are to be checked before work is started.
Any discrepancy whatsoever between any information contained on this drawing and any other document or drawing must be drawn to the attention of the Architect by the contractor before the work is executed.
IF IN DOUBT ASK IMMEDIATELY.

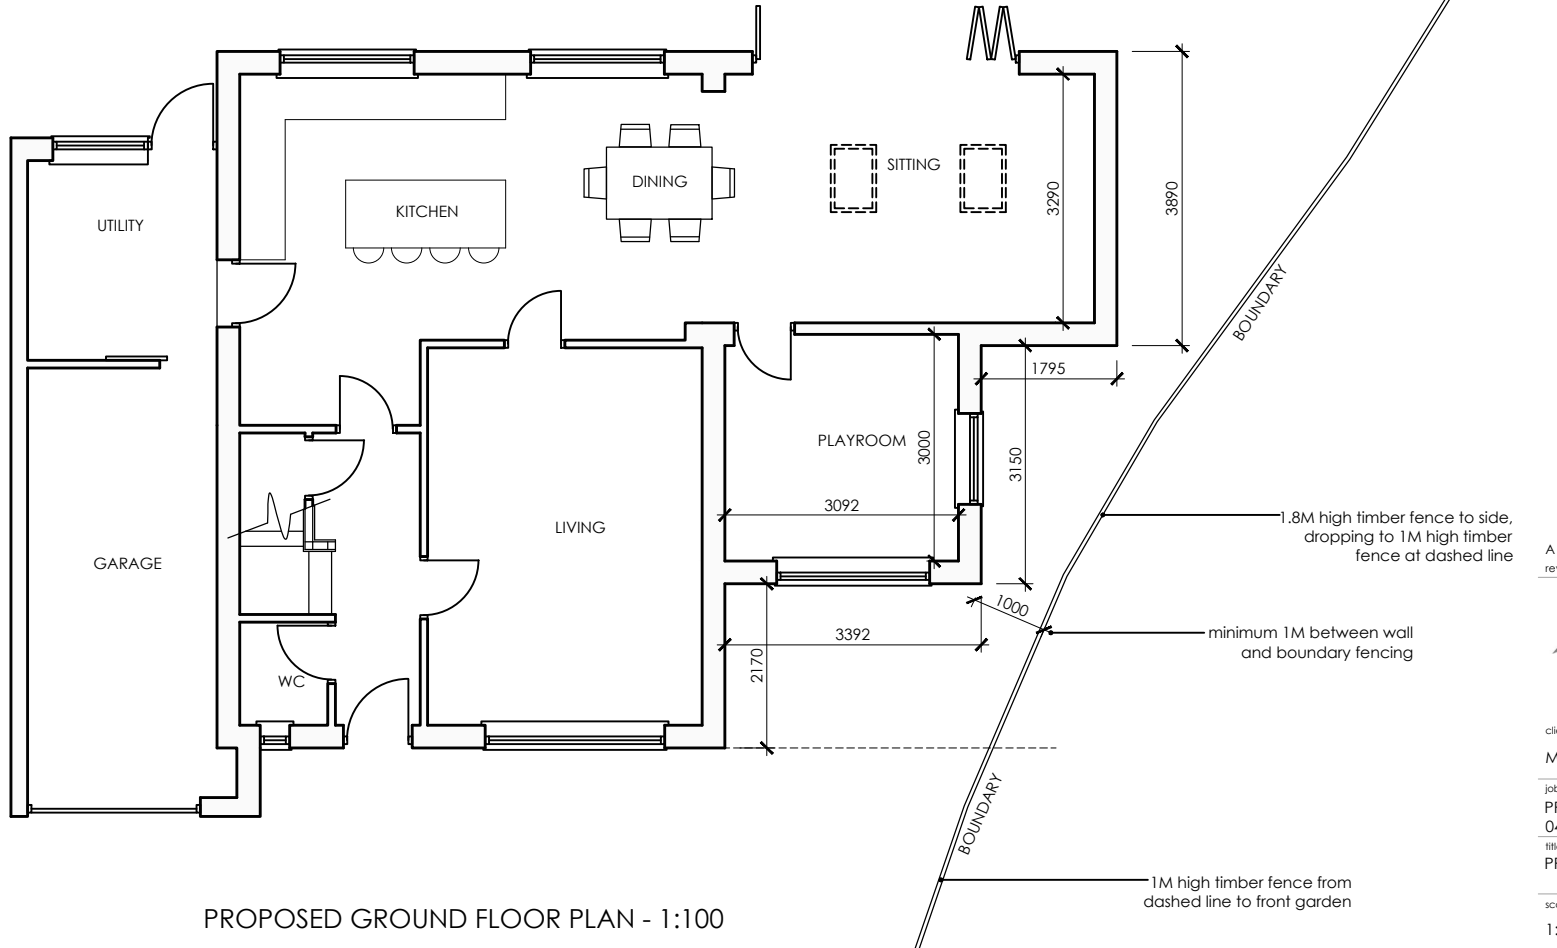

PROPOSED GROUND FLOOR PLAN - 1:100

rev	date	description
A	20.11.2014	EXTENSION REDUCED IN SIZE TO SUIT PLANNERS COMMENTS



client
MR & MRS WILDE

job
**PROPOSED EXTENSION TO:
04 HAWTHORN ROAD, MARFORD, WREXHAM, LL12 8XJ**

title
PROPOSED SITE PLAN & GROUND FLOOR PLAN

scale
1:100,500

date
OCT 2014

job no.
CD1045

drawing no.
PL01

rev
A

Meadows View
Marford
Wrexham
LL12 8LR
01978 854 282
www.caerdesigns.co.uk