



GARDEN WALL TO WEST OF PLOT SCALE 1:100

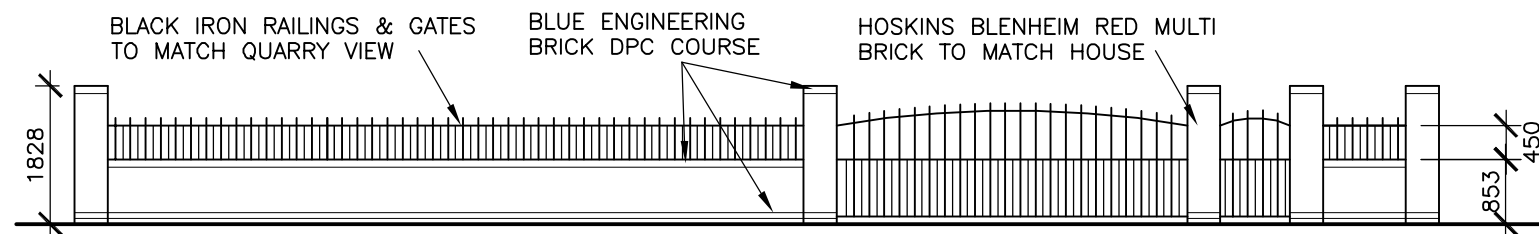

GARDEN WALL TO SOUTH OF PLOT SCALE 1:100

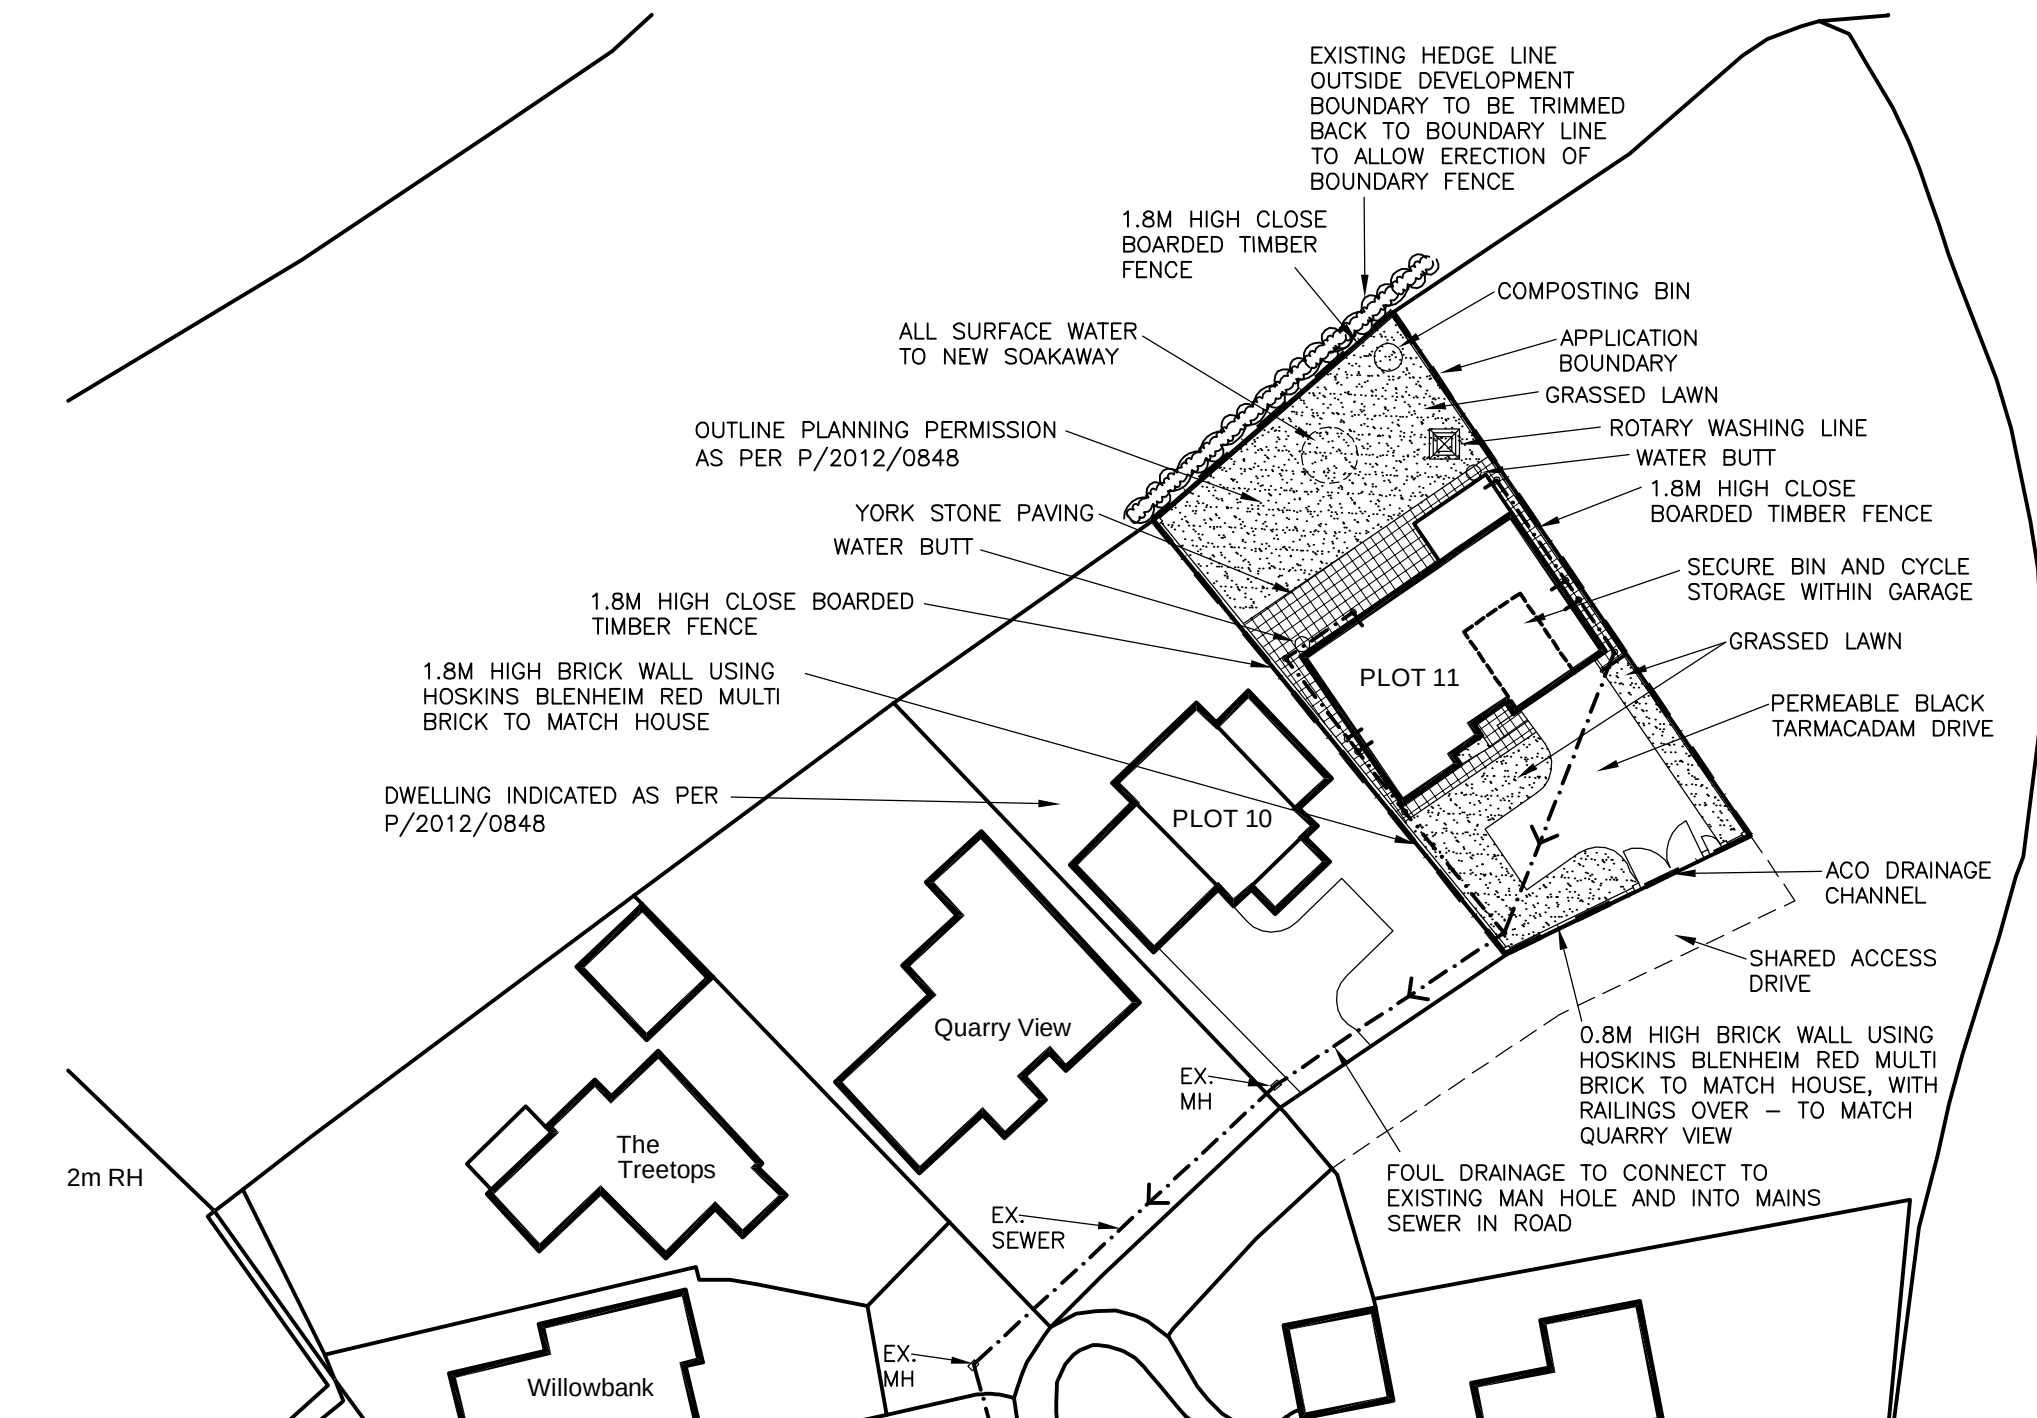

PROPOSED SITE PLAN
SCALE 1:500

THE CONTRACTOR IS RESPONSIBLE FOR CHECKING ALL DIMENSIONS, TOLERANCES AND REFERENCES. ANY DISCREPANCY IS TO BE NOTIFIED TO THE CLIENT BEFORE PROCEEDING WITH THE WORK.

WHERE AN ITEM IS COVERED BY DRAWINGS TO DIFFERENT SCALES, THE LARGER SCALE DRAWING IS TO TAKE PRECEDENCE. DO NOT SCALE DRAWINGS, FIGURED DIMENSIONS ARE TO BE WORKED TO IN ALL CASES.

REV A DATE 23/10/14
ADDITIONAL LANDSCAPING
INFORMATION ADDED.

CLIENT
Mr S & Mrs V DAVIES

PROJECT
PROPOSED DWELLING ON
PLOT 11 AT
QUARRY BROW, PANT LANE,
GRESFORD, WREXHAM
LL12 8SJ

DETAIL
PROPOSED SITE & LANDSCAPE PLAN

SCALE 1:500 REV A
Drg No: 0130/06 DATE 23/04/14