




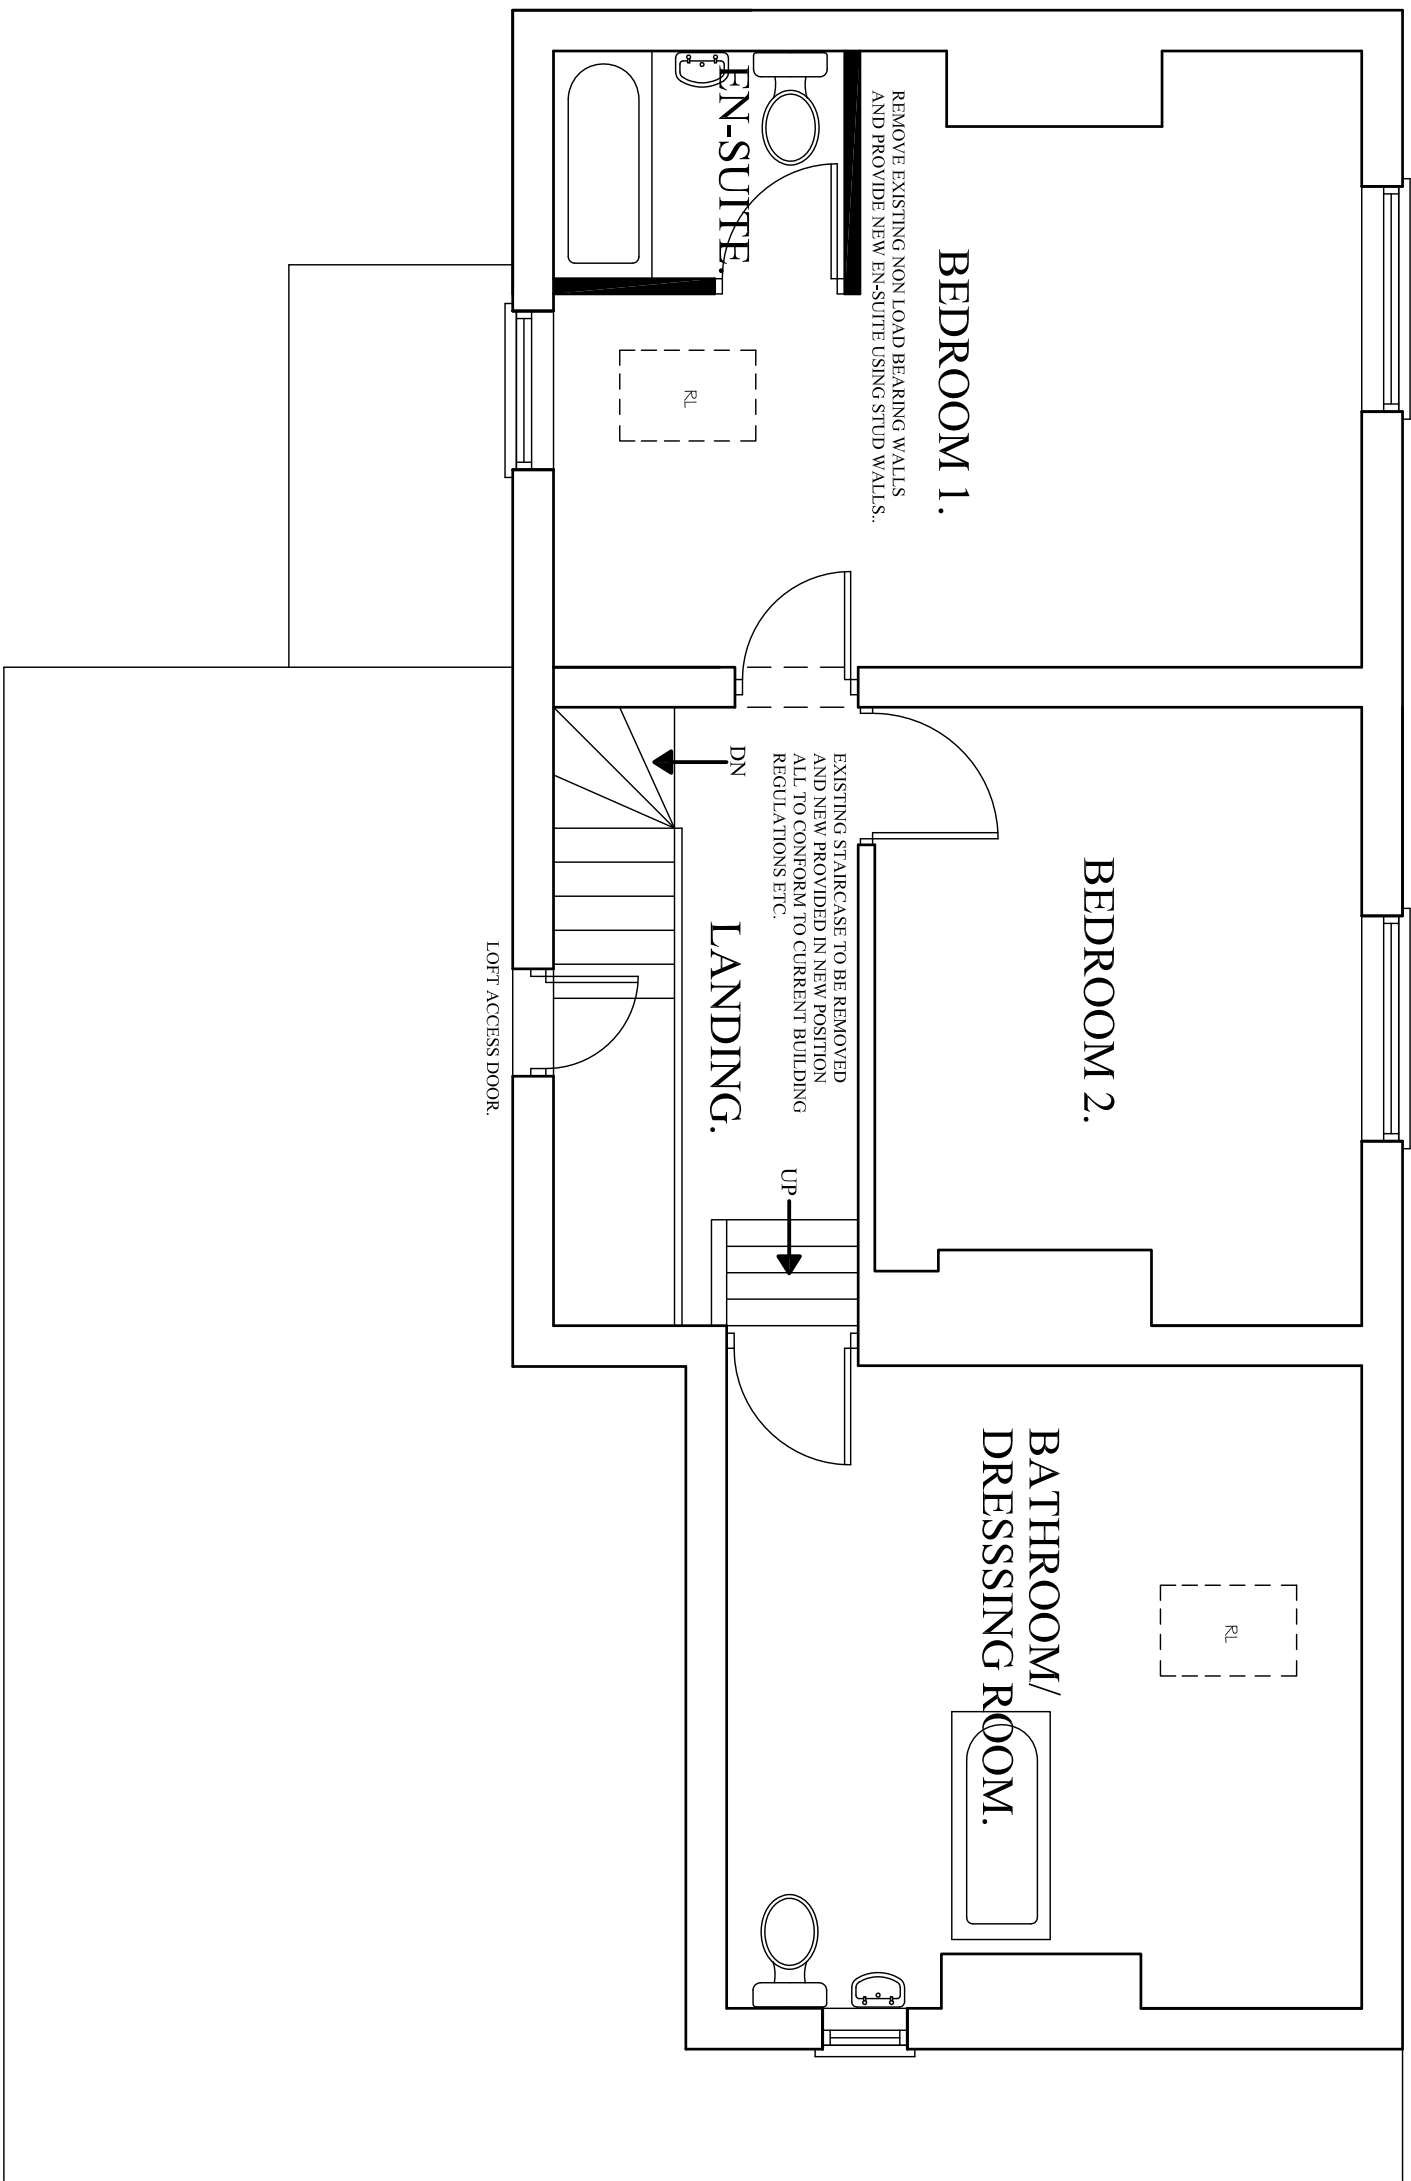

PROPOSED FIRST FLOOR PLAN
SCALE 1:50.

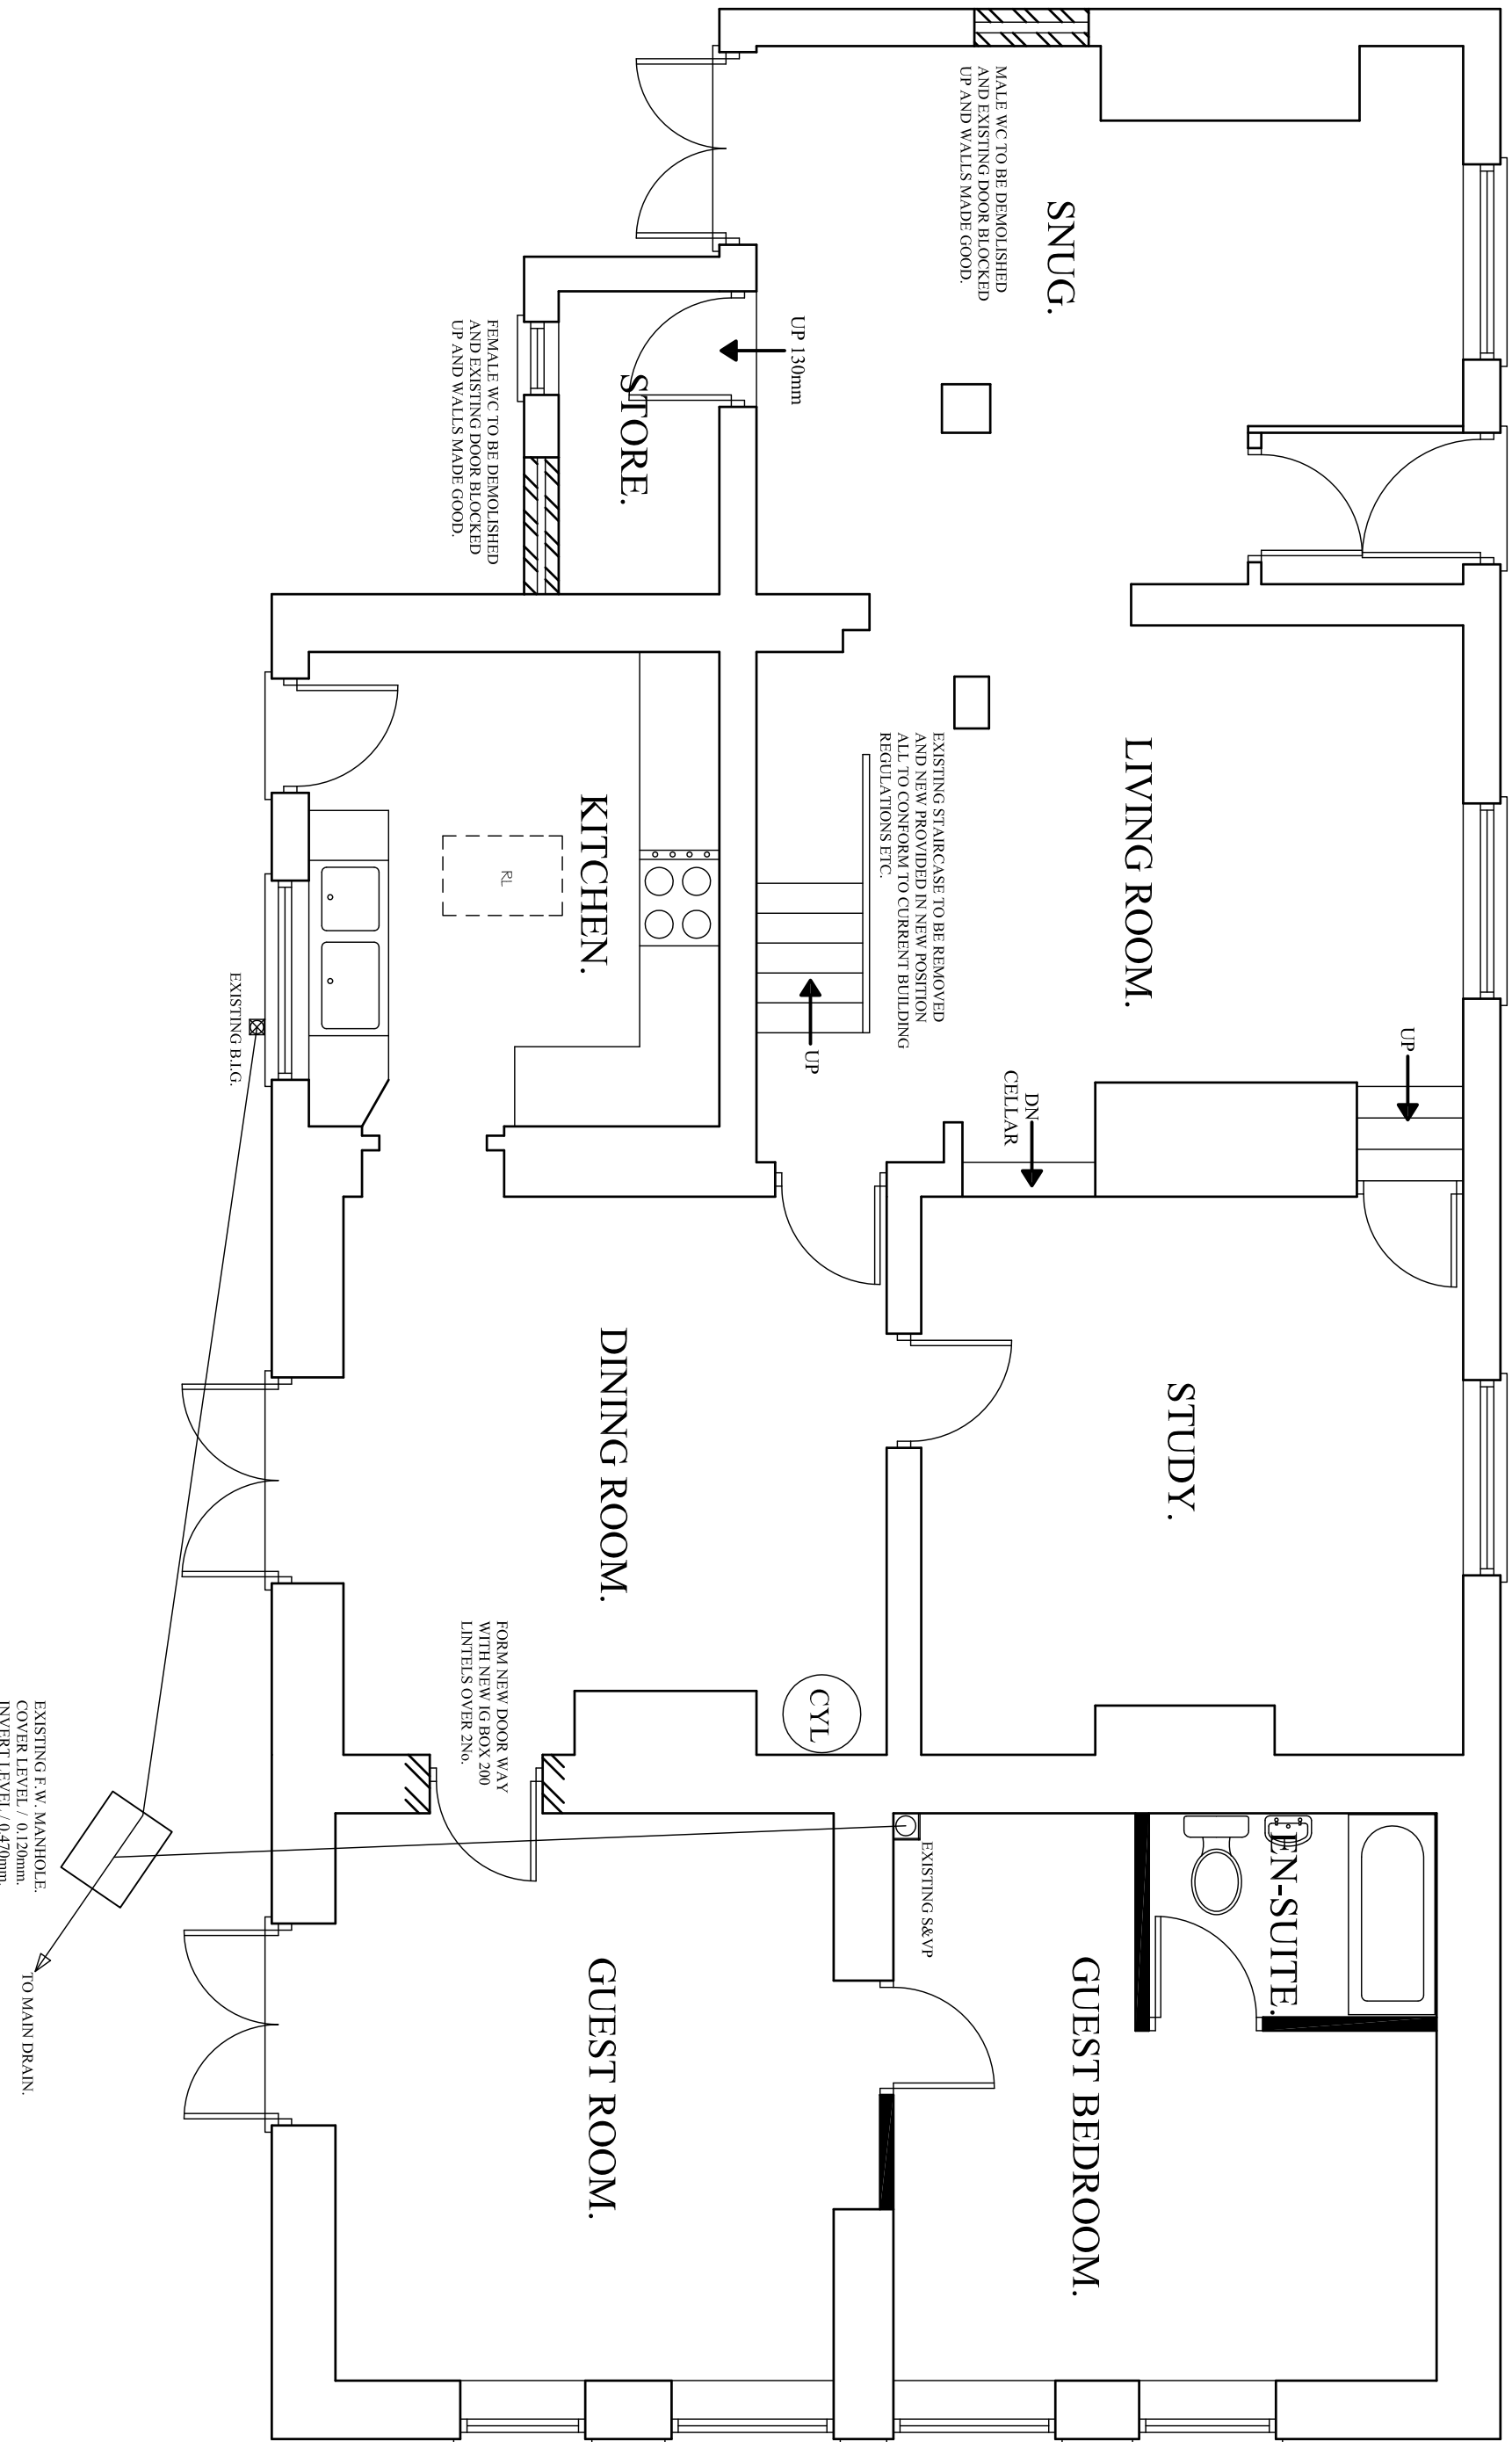


PROPOSED GROUND FLOOR PLAN
SCALE 1:50.

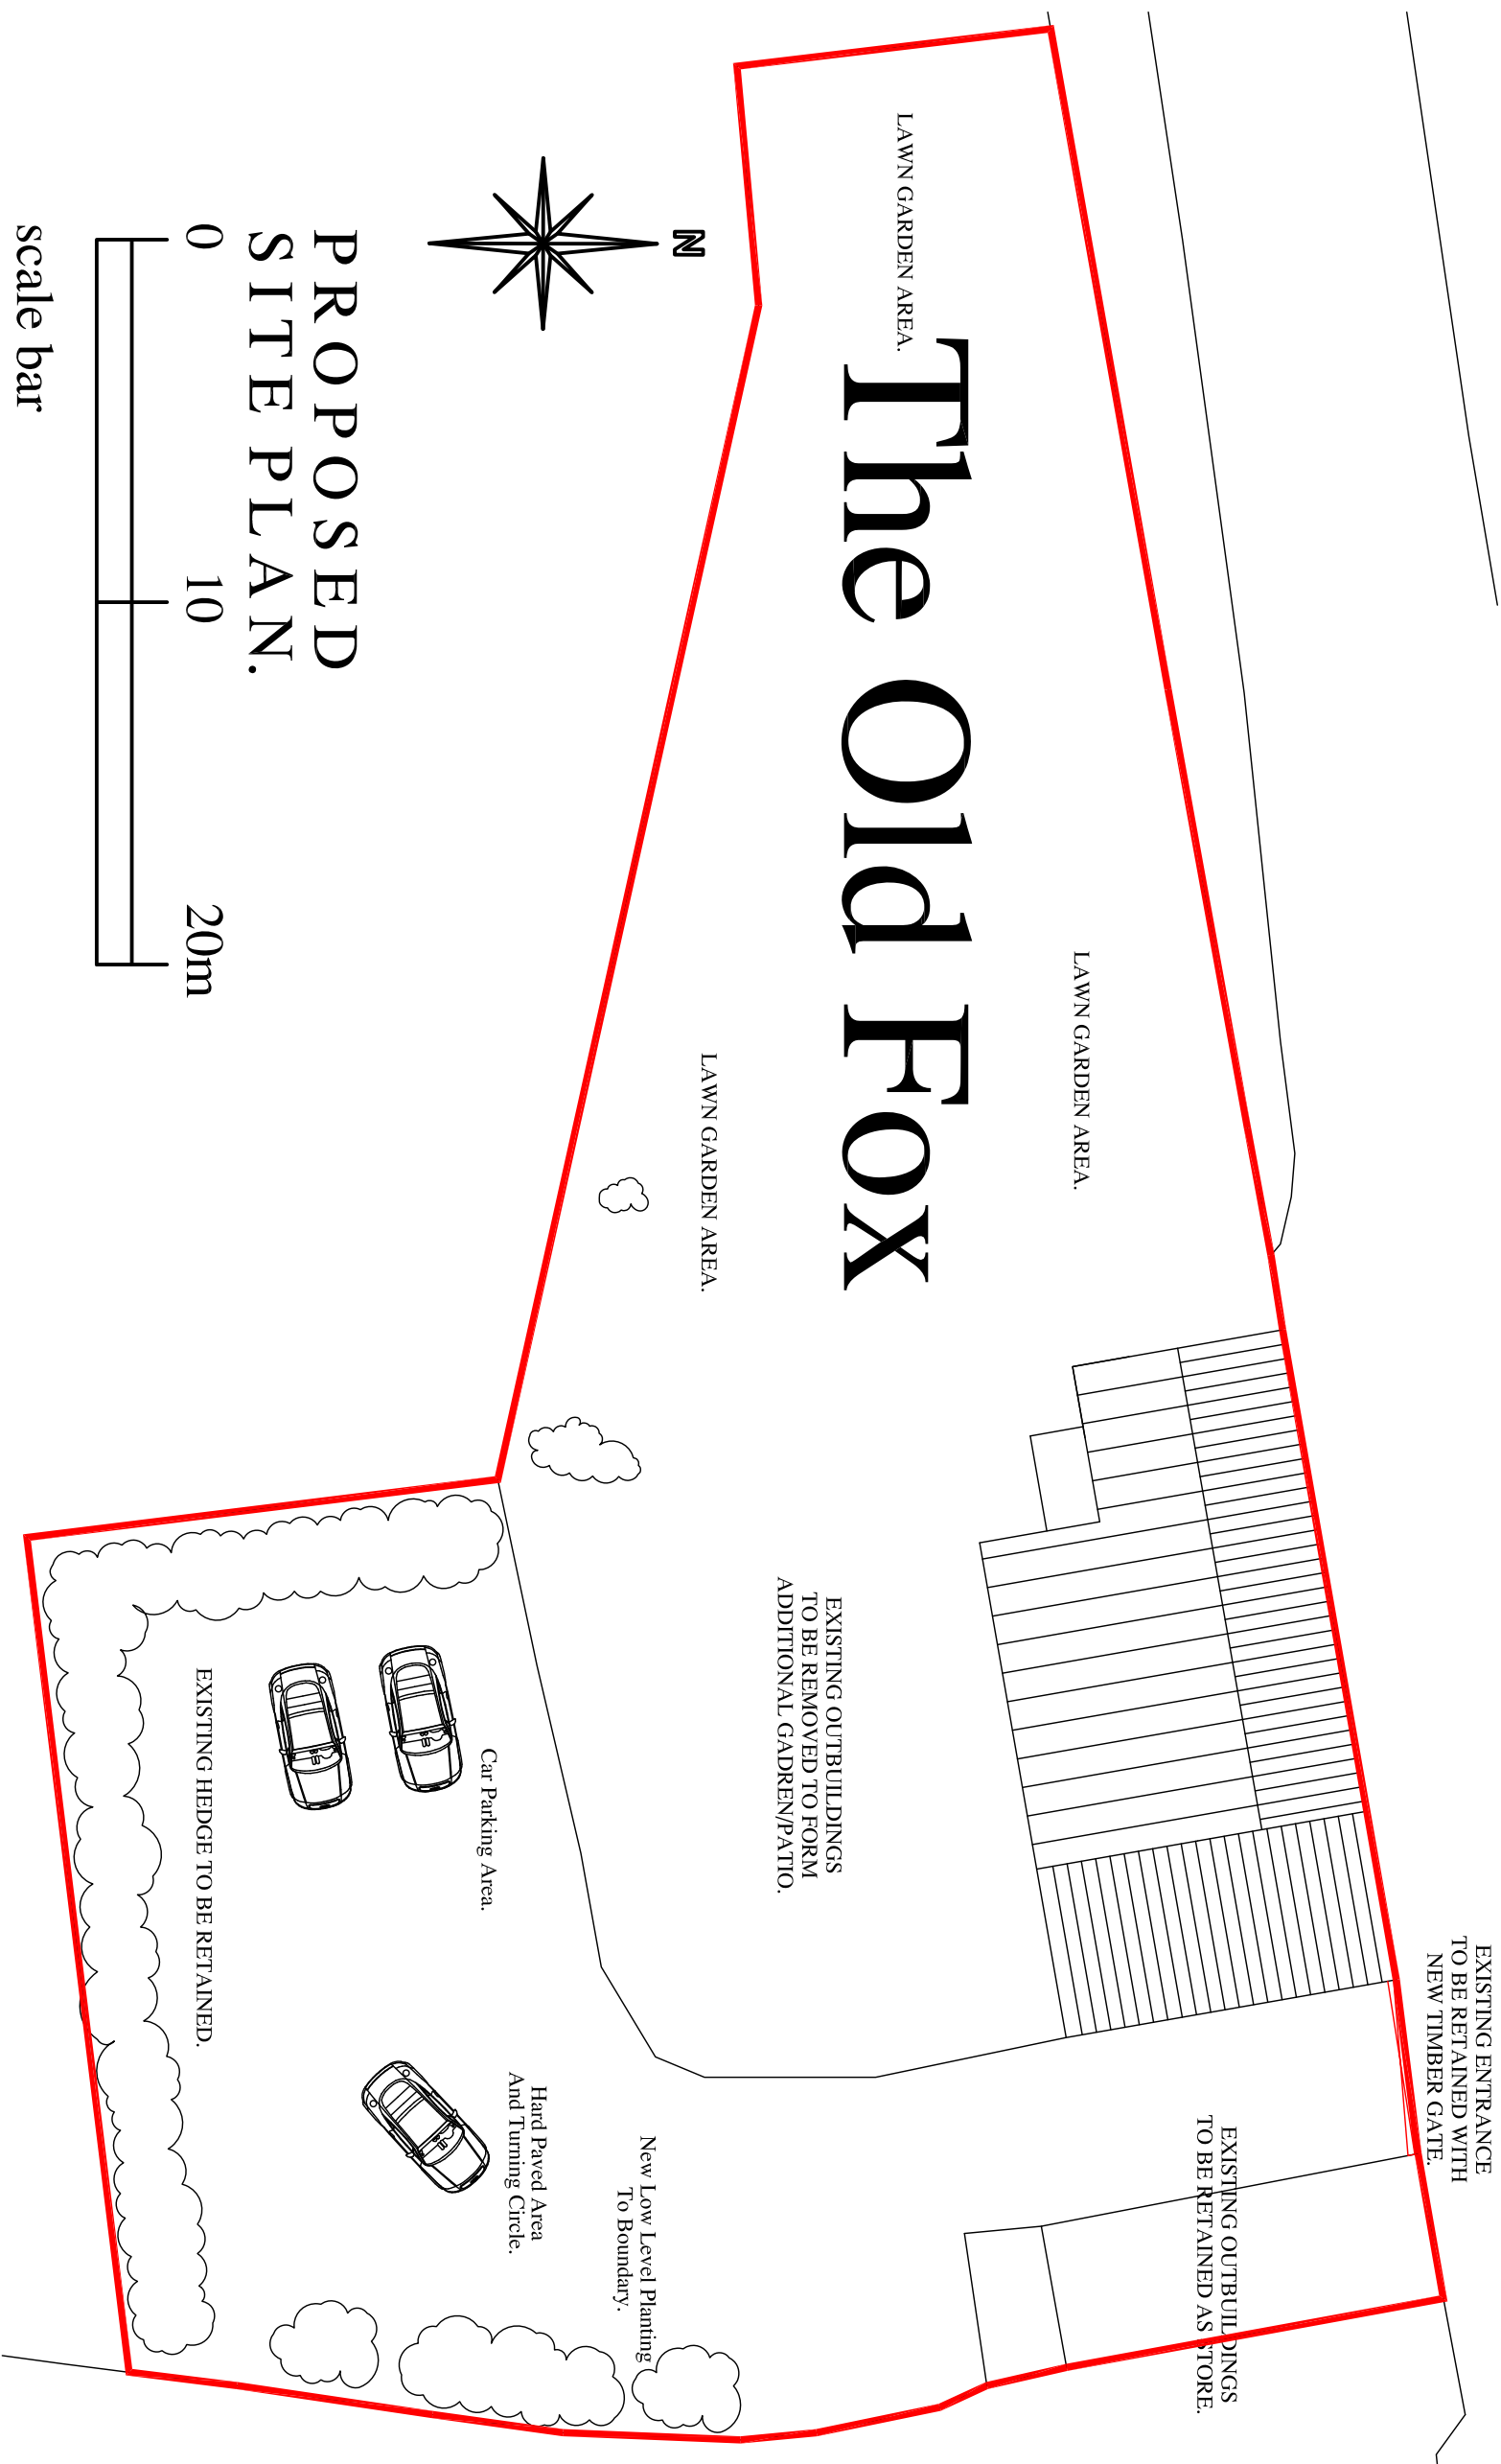


PROPOSED
SITE PLAN.


scale bar

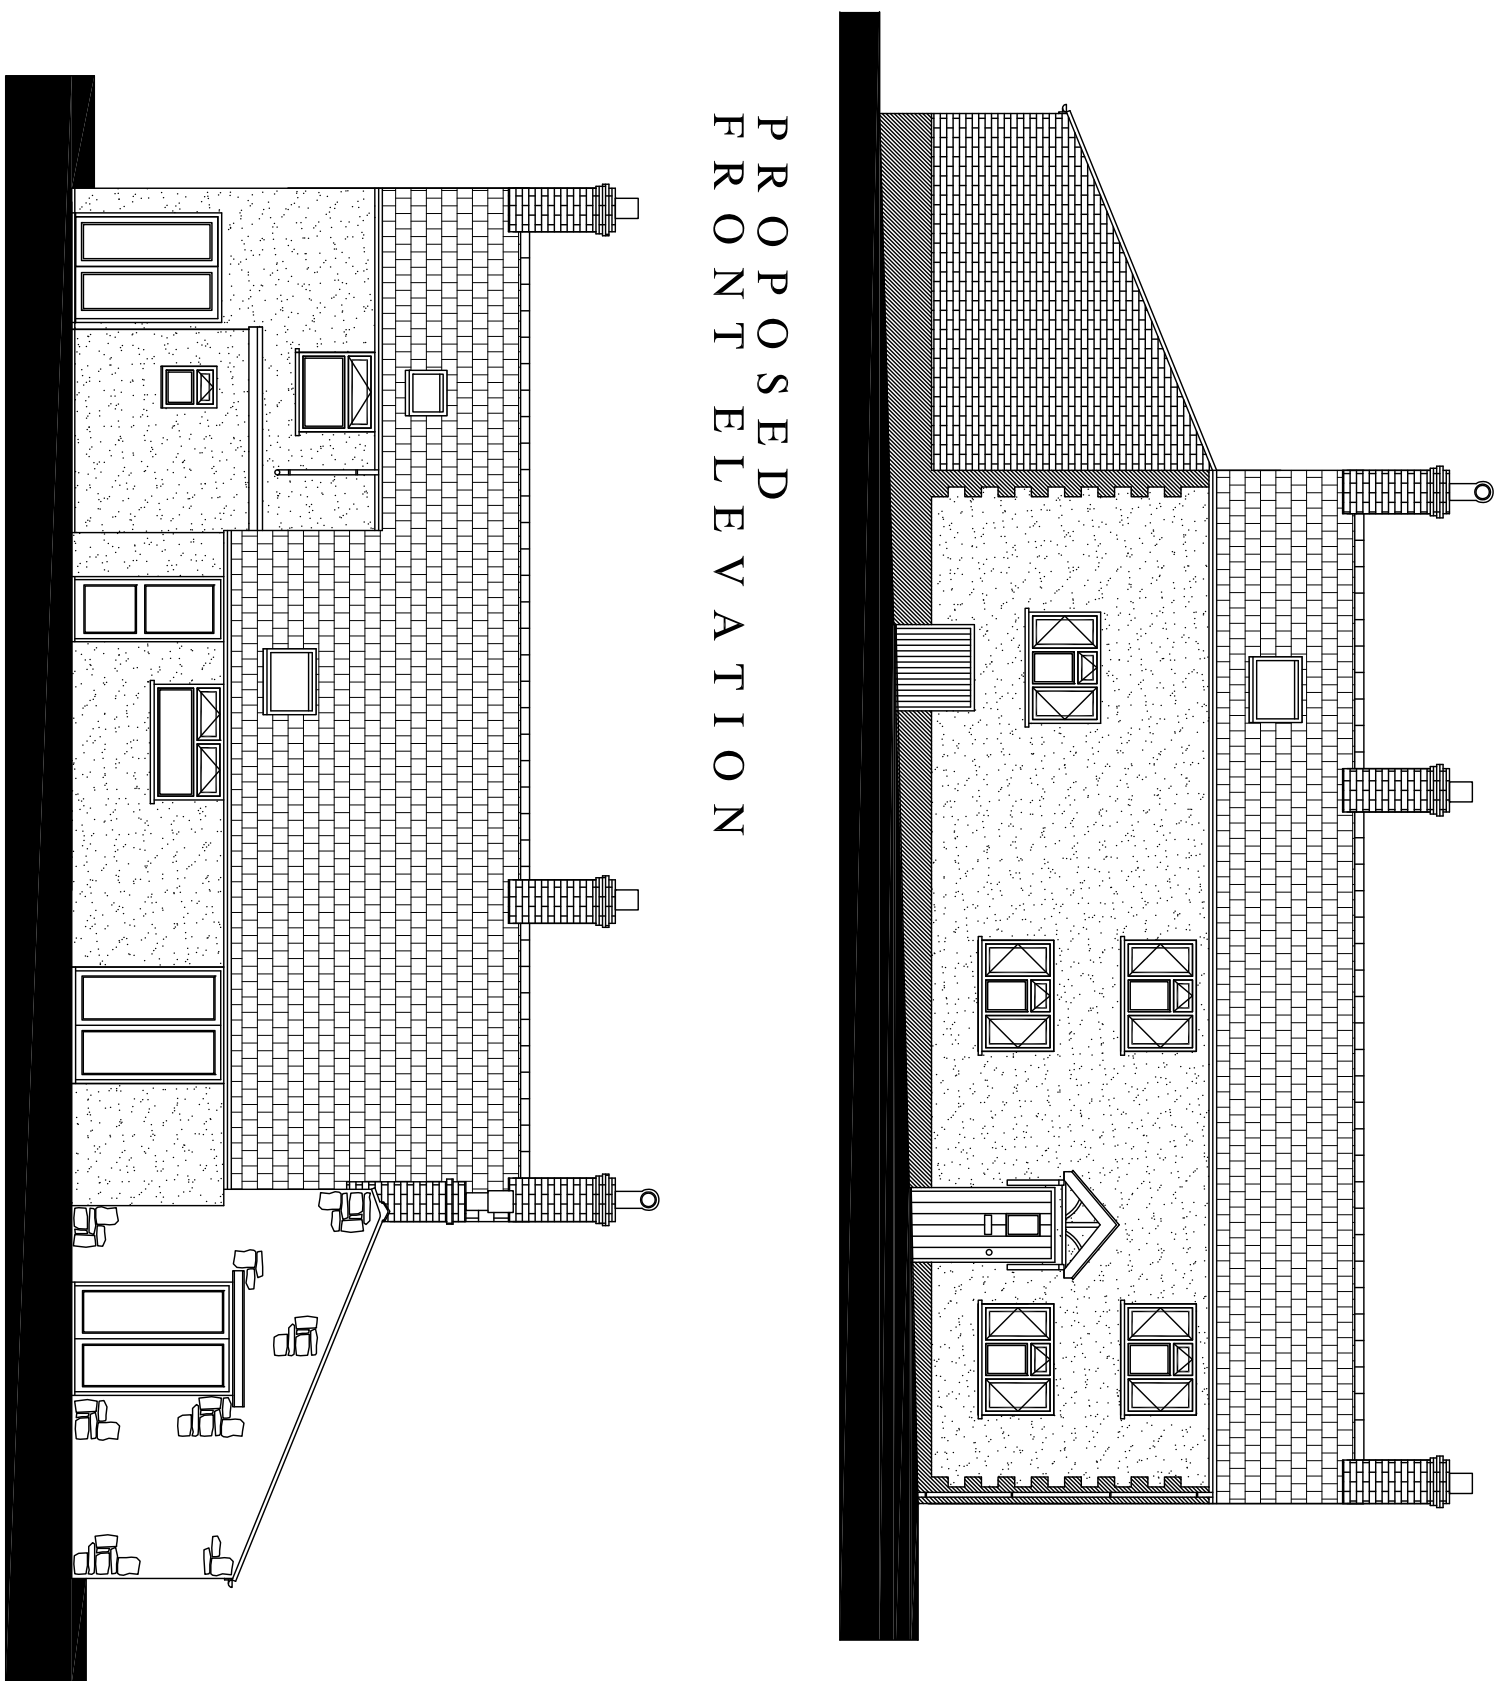

PROPOSED
FRONT ELEVATION

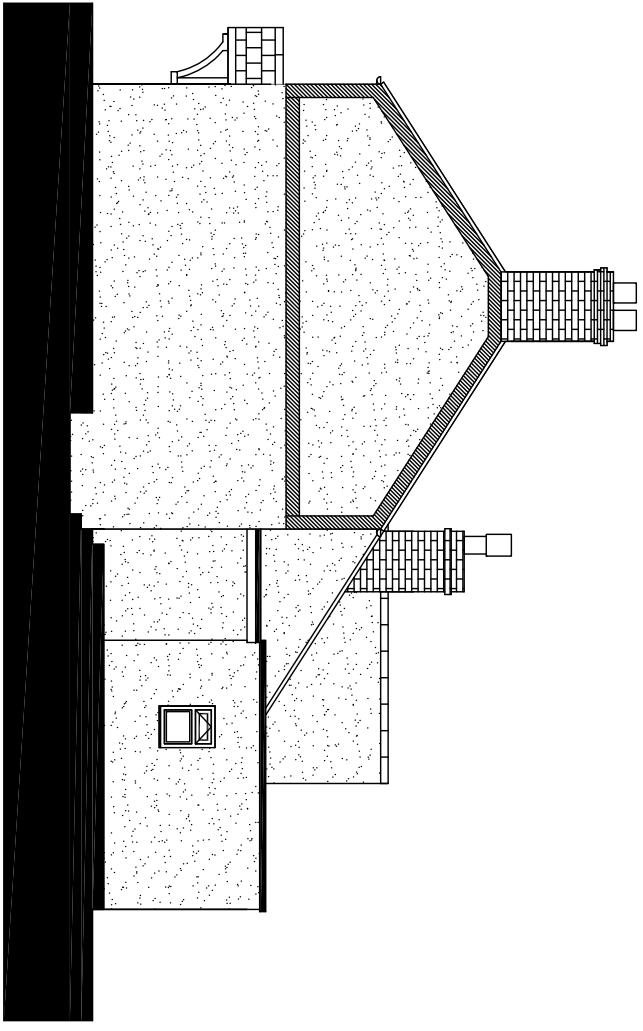

PROPOSED
SIDE ELEVATION

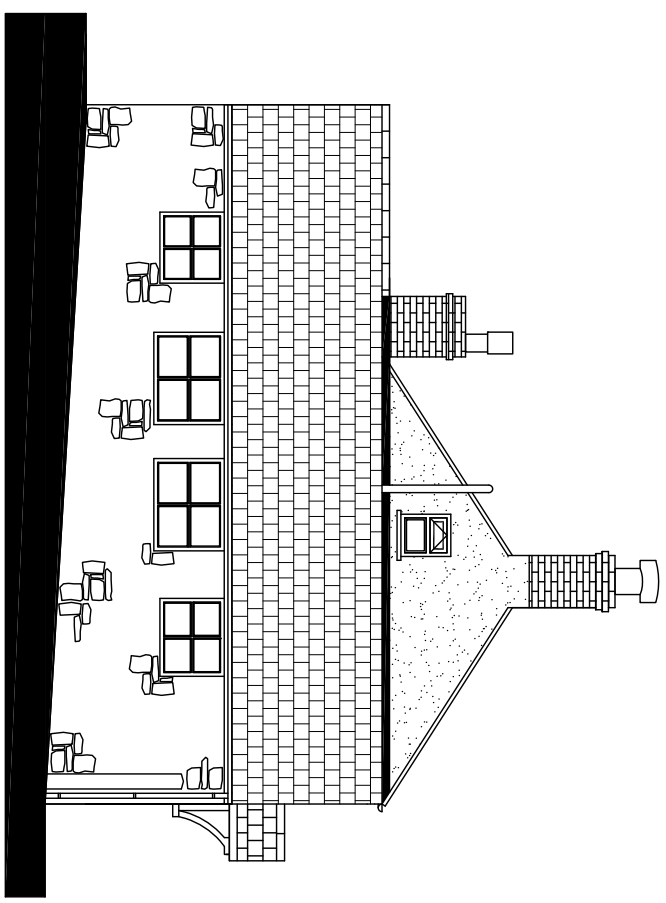

PROPOSED
REAR ELEVATION

PROPOSED
SIDE ELEVATION

andrew harnett limited
civil | structural | architectural
4 Dawn Close, Buckley, Flintshire, CH7 2SA
t. 01244 543181 m. 07761 346542 e. ah.ltd@talktalk.net

Client: Mr. & Mrs. J. Lewis.

Project: Proposed Change of Use
At: The Old Fox (Fox & Hounds), Elyton,
Wrexham.
Proposed Plans & Elevations
And Site Plan.

Drawn by:	A Harnett	Date:	July 2014	Sheet	2 of 2
Scales:	1:50, 1:100	Drawing No:	2014/15/A02	Phase/Rev:	-
1:1250 @ A1					

