



Caxton Place

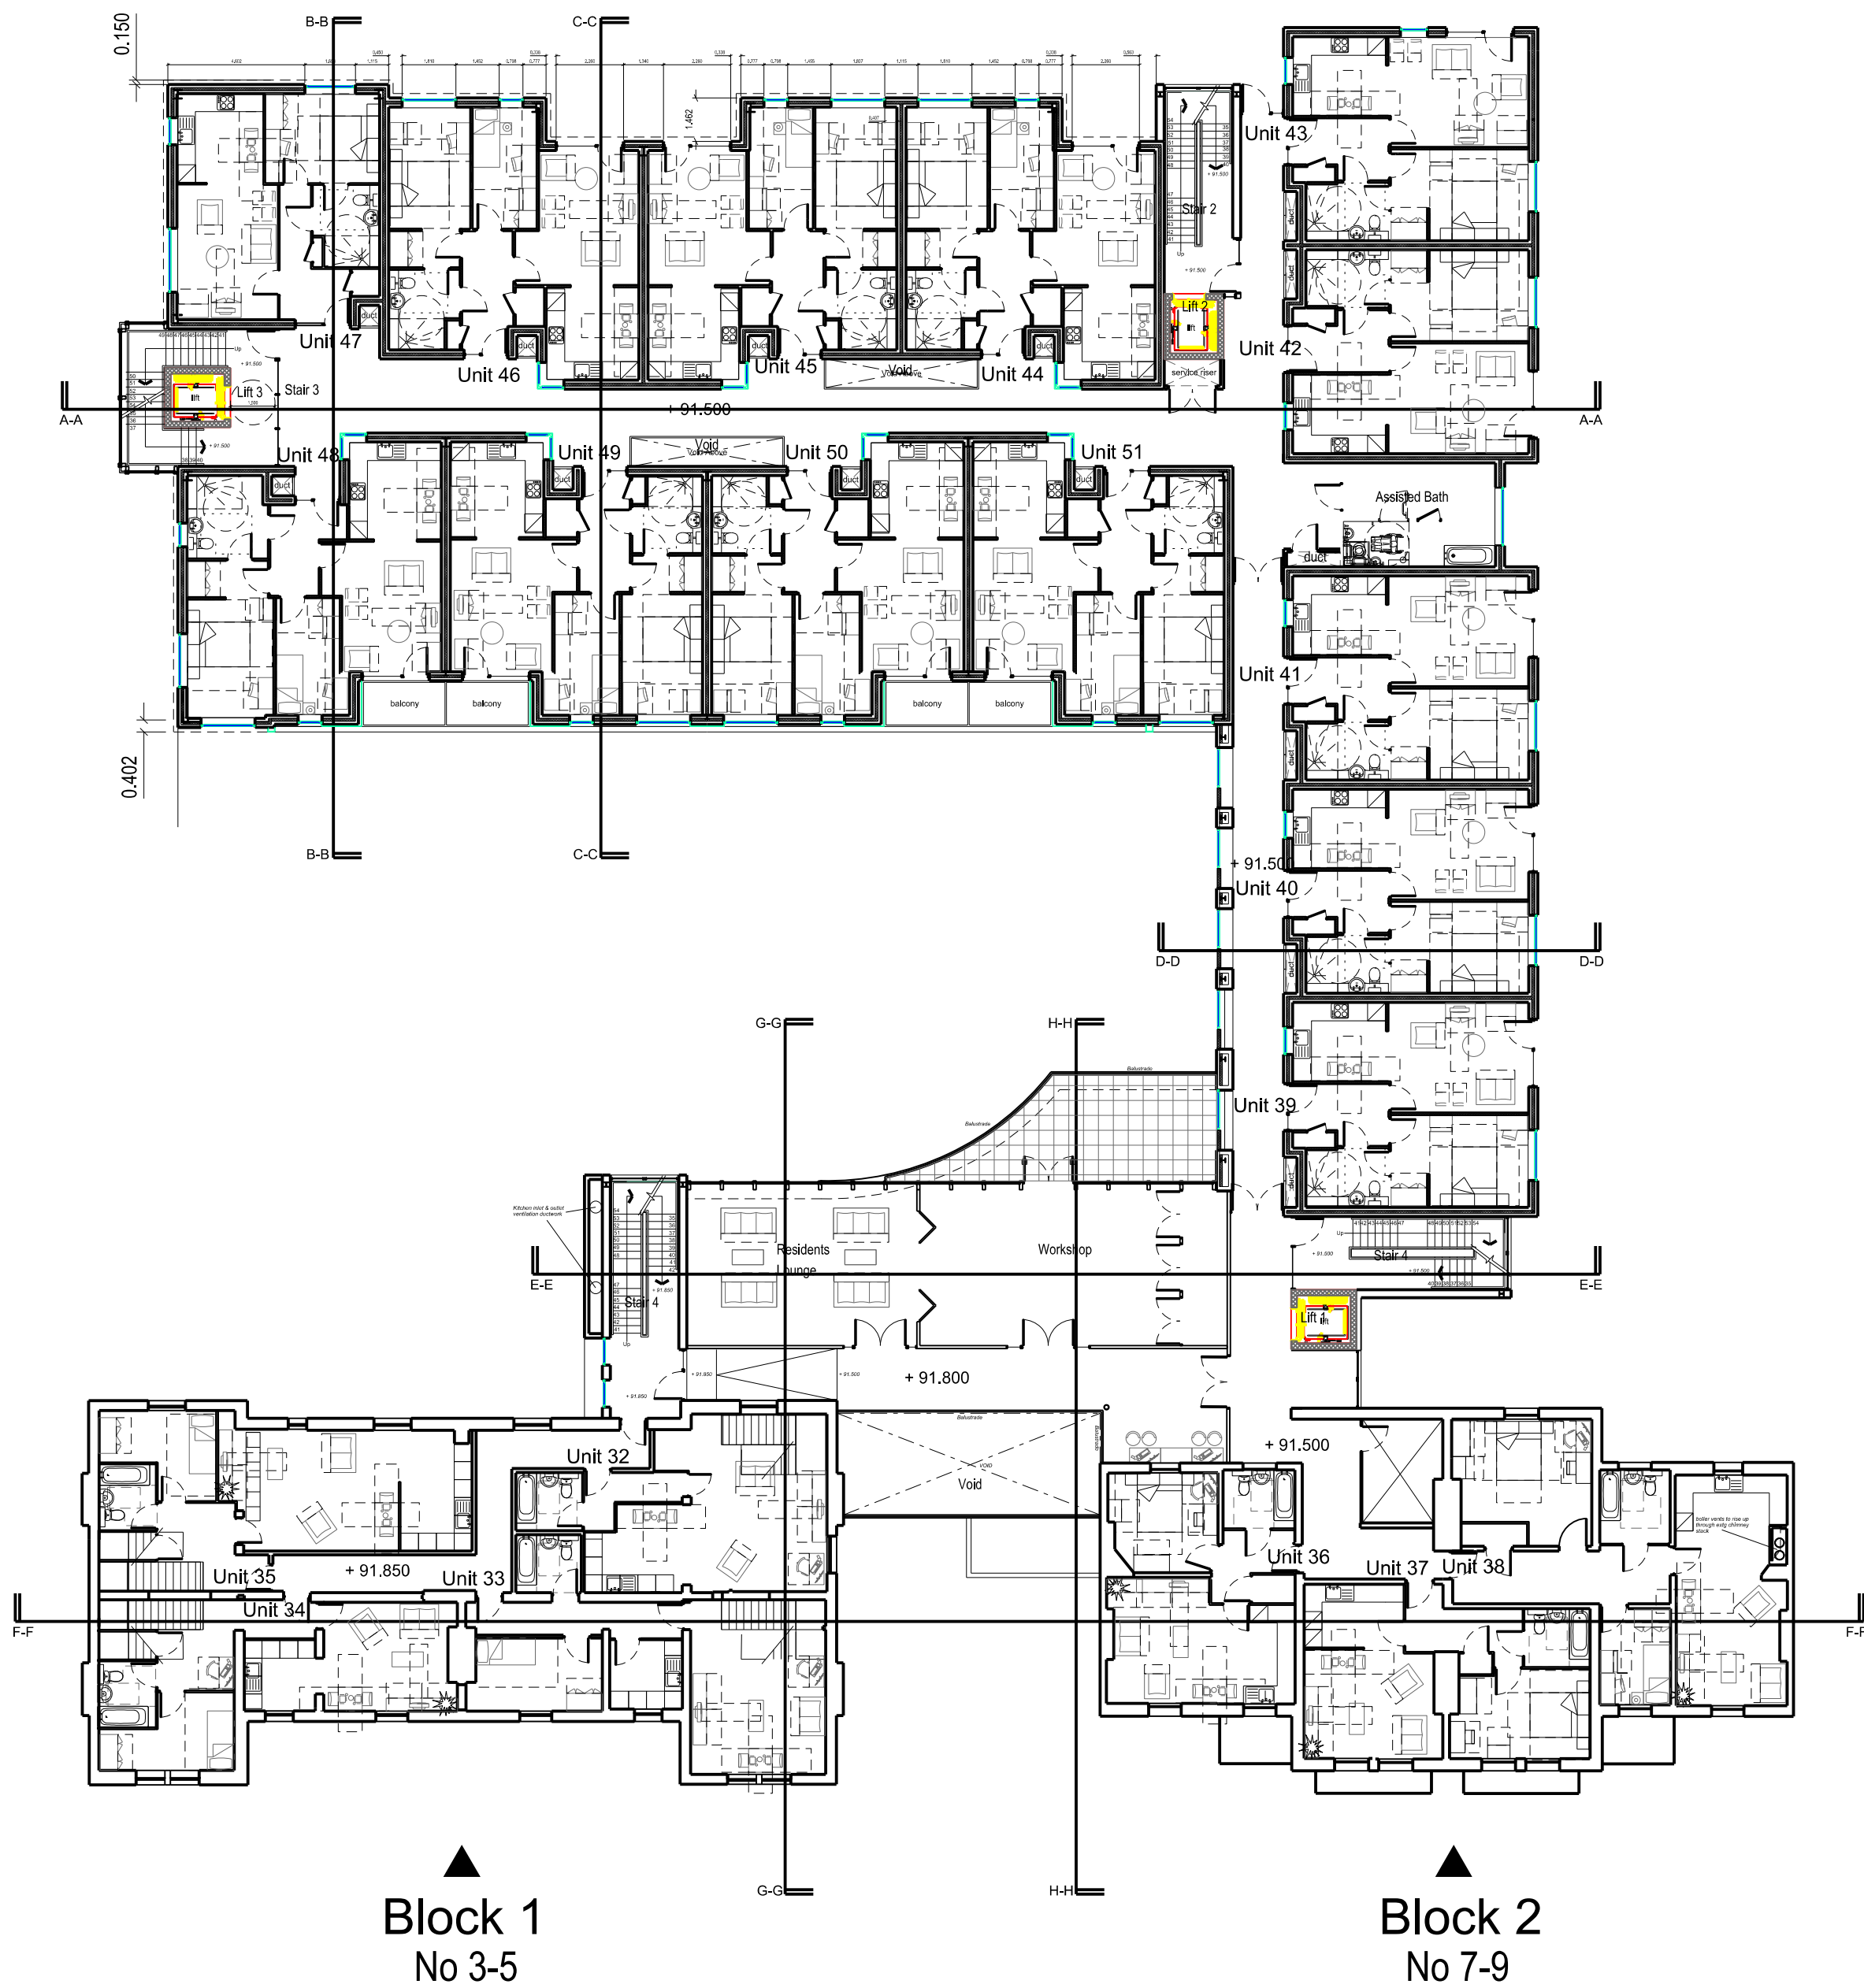

FIRST FLOOR PLAN

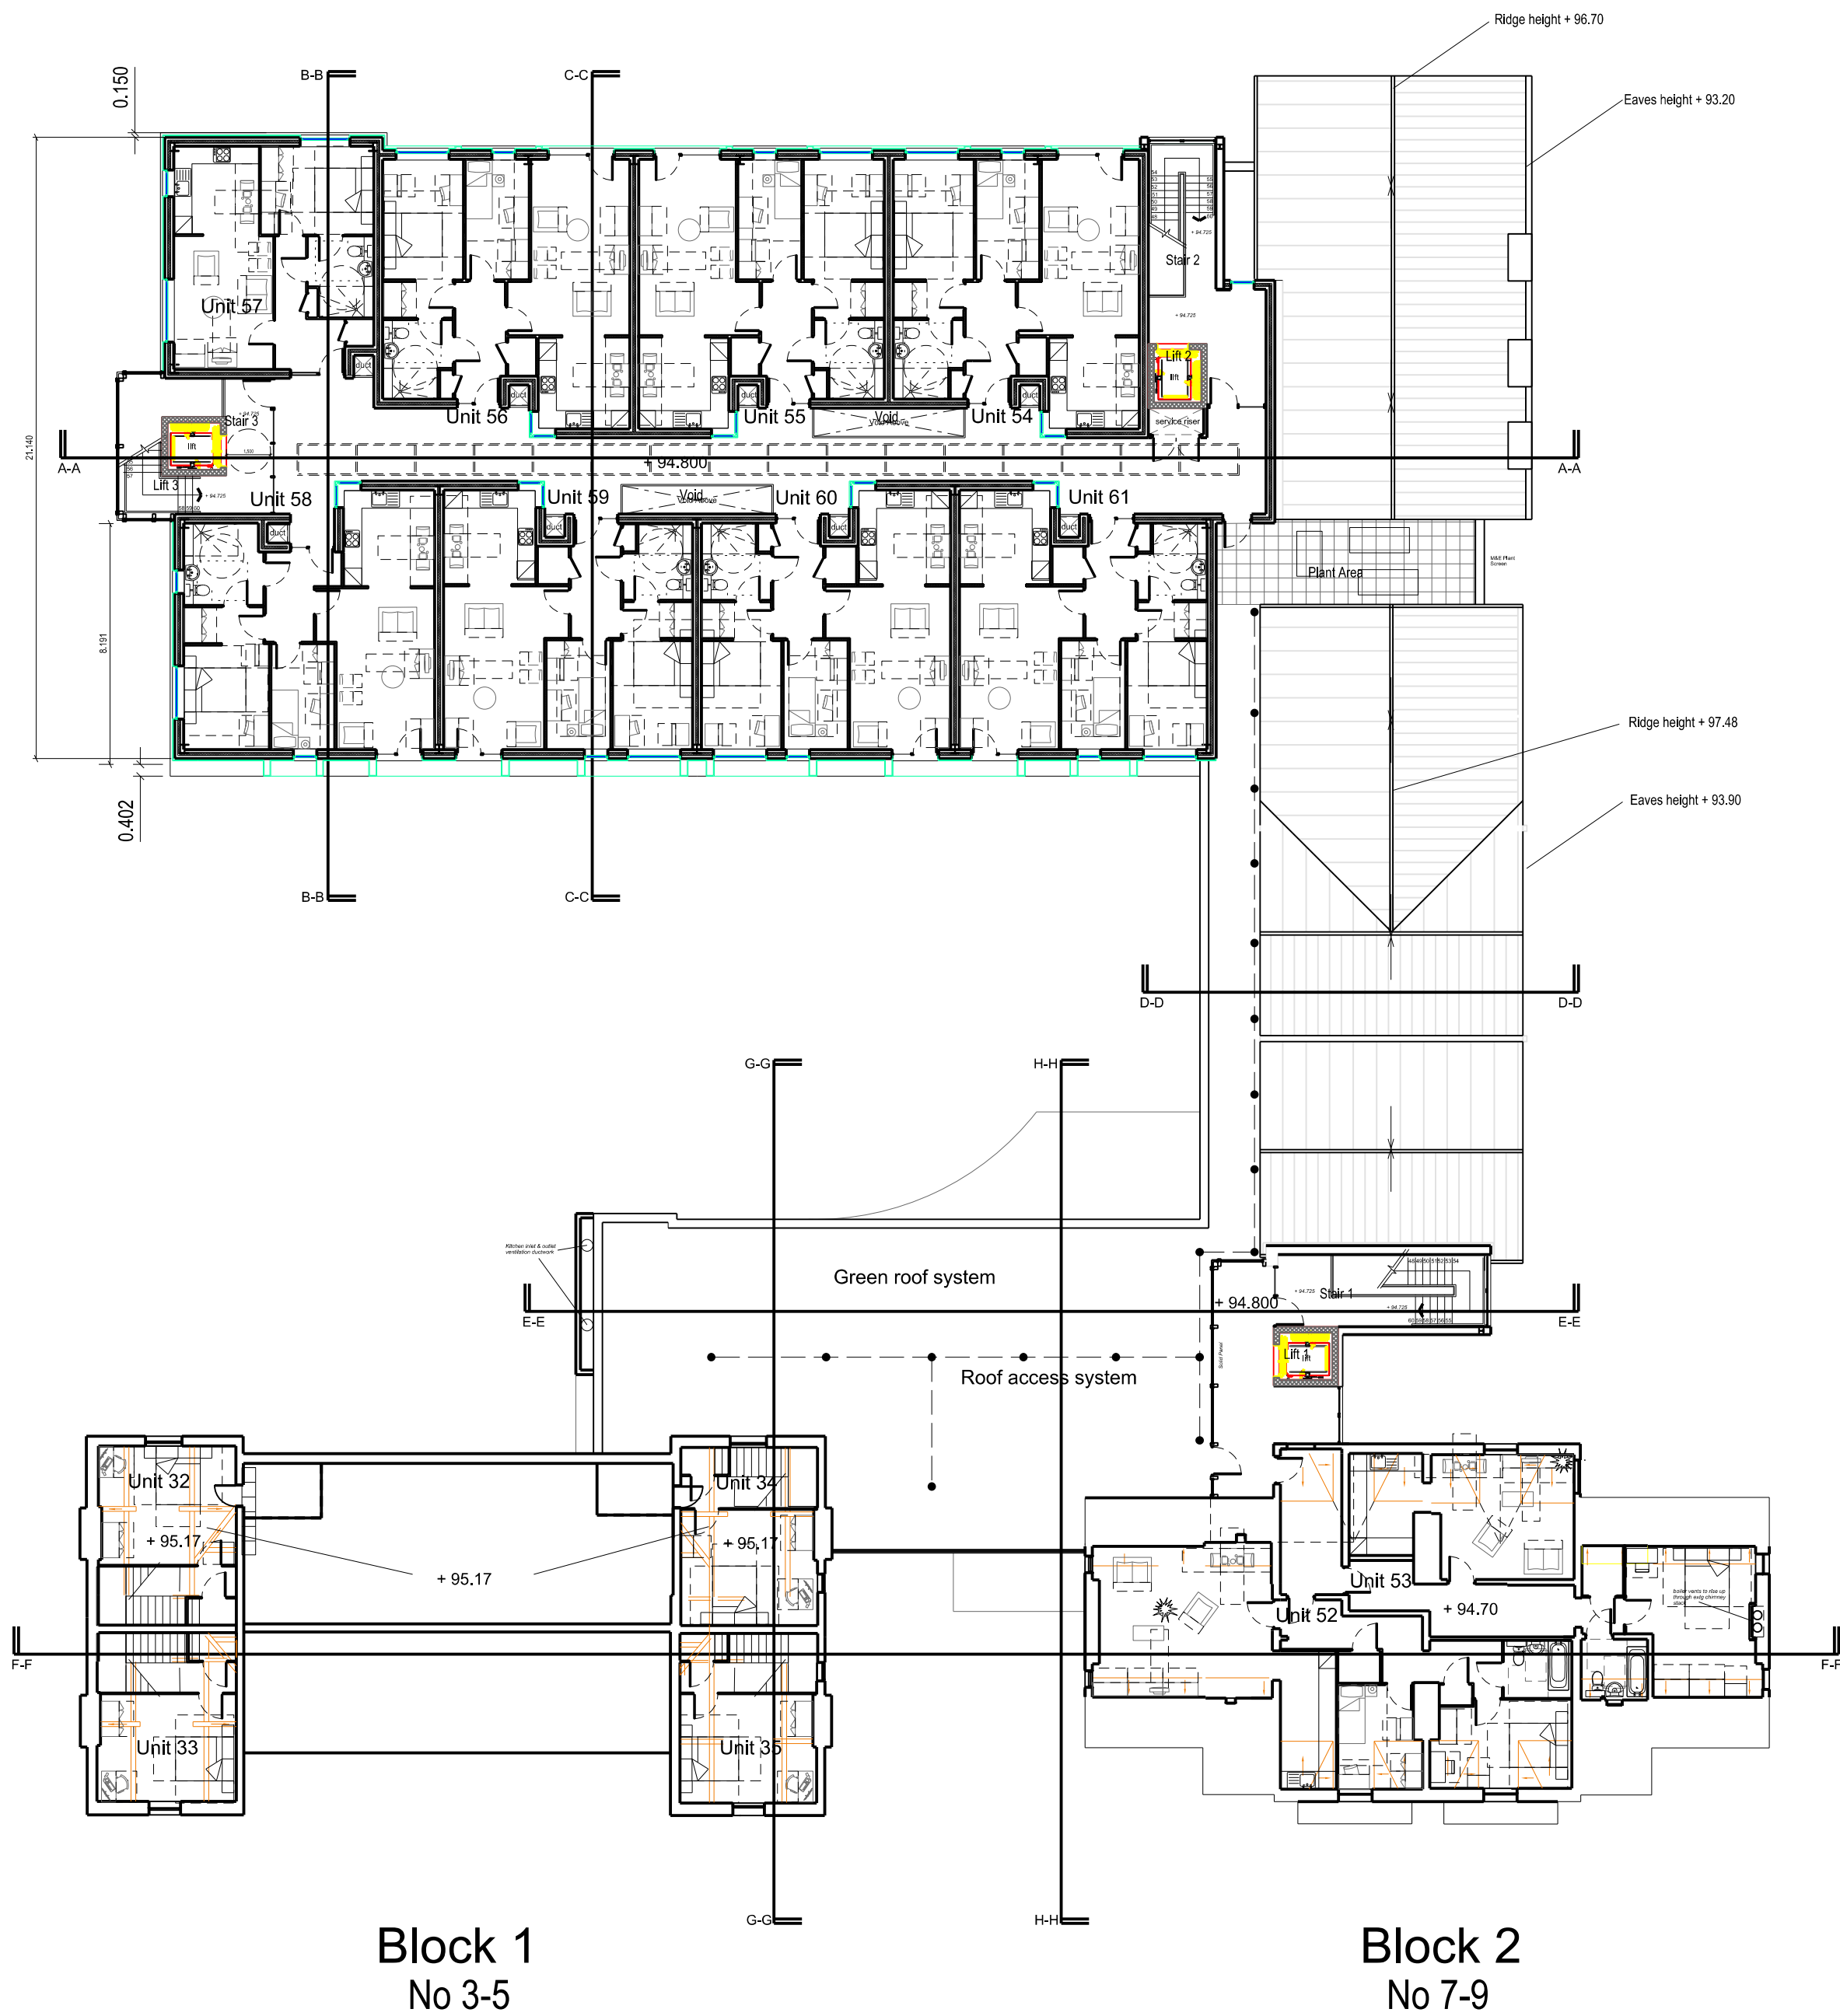

SECOND FLOOR PLAN

Grosvenor Road

Rev E Layout Amended in line with M&E requirements - AJS - Oct 2014
Rev D general amendments AJS 11 July 14
Rev C Plans amended JJ May 14
Rev B Plans amended CG Nov 13
Rev A Plans amended CG Aug 13

PROJECT		TITLE		SIDE		STATUS	
3 - 9 Grosvenor Road, Wrexham, LL11 1DB		Proposed First + Second Plans		A1		Planning	
PROJECT		TITLE		SIDE		STATUS	
1449		L09E		A1		Planning	
DRAWN BY		CHECKED		DATE		SCALE (1:200)	
CG		...		June 13		1:200	
JOHN MCCALL ARCHITECTS LTD		No. 1 Arts Village, Henry Street, Liverpool L1 5BS		Tel: 0151 707 1818 Fax: 707 1819		Old Coop Building, Church Street, Hayfield, SK22 2JE	
e-mail: admin@johnmccall.co.uk							