

TOILETS COMPLETELY RE-FURBISHED.  
1 no. MALE / FEMALE WC UPGRADED TO AMBULANT DISABLED.  
TRAMON MARBLE BASIN ON SLIM VAN CLIP'D. IN FEMALE;  
RECTANGULAR STONE SINKS IN MALE.  
SLAB URINAL REPLACED WITH WATERLESS URINAL 1800 LONG.  
ALL WC SUITES TO BE TIVOLI.

CEILINGS/ WALLS IN SPECIFIED AREAS TO BE FINISHED WITH WALLPAPER/ MURALS;  
SEE SCHEDULE.


CUT GROWTH OFF GABLE WALL IN SIDE GARDEN.  
GENERALLY CUT BACK IVY FROM ALL GARDEN WALLS.

- ☐ A Existing light fitting removed
- ☐ B Existing light fitting replaced with new.
- ☐ C Existing light fitting to remain
- ☐ D Existing light fitting kept and refurbished
- ☐ E New light fitting in new location


☒ FF Existing Emergency Exit Sign

☒ EI Existing Emergency Light

☐ CP Speakers

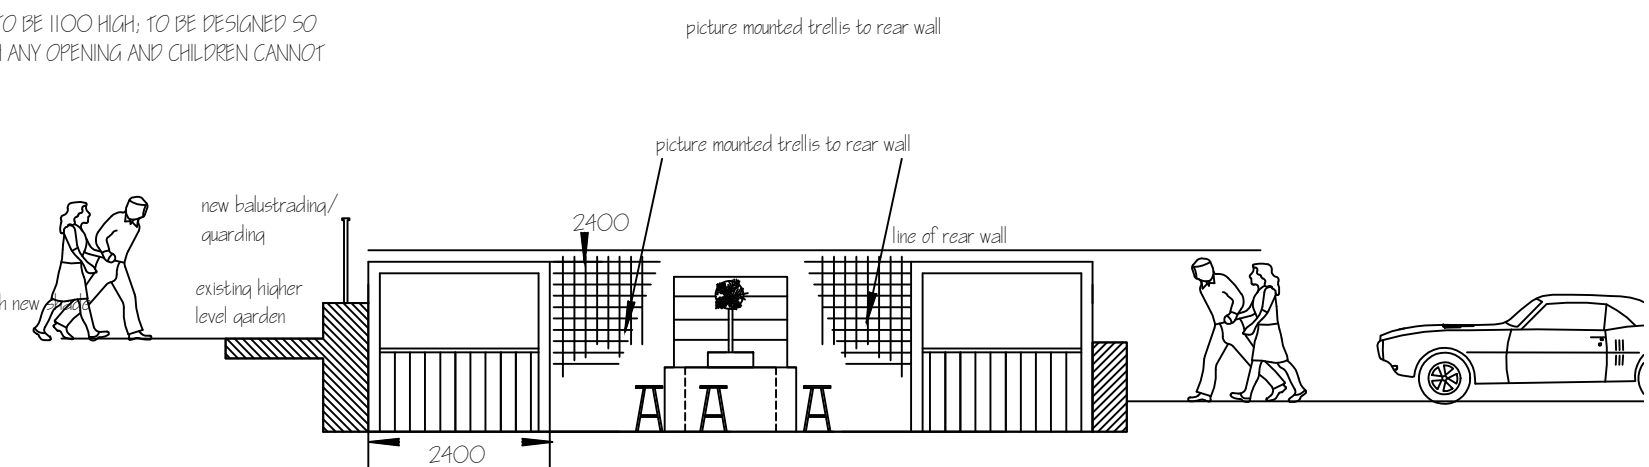


FRONT ELEVATION      COMMUNITY TABLE/  
REAR WALL.

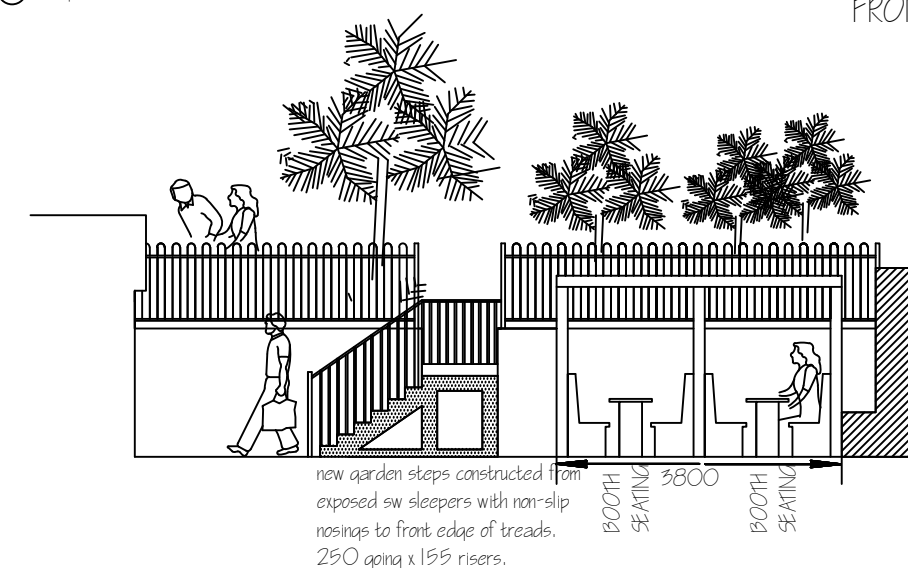


N.E. ELEVATION PATIO WALL

**BOOTHS' CONSTRUCTION:** 100 x 100 black rhis posts & framing with fabric awning to roof. Booths seating and tables made from sw planks 200 x 75; seats finished with all-weather upholstered pads. Infra red heaters; lighting to be pendant jars. Astro turf hedging to rear of booths against wall hazel brush dividers between booths.

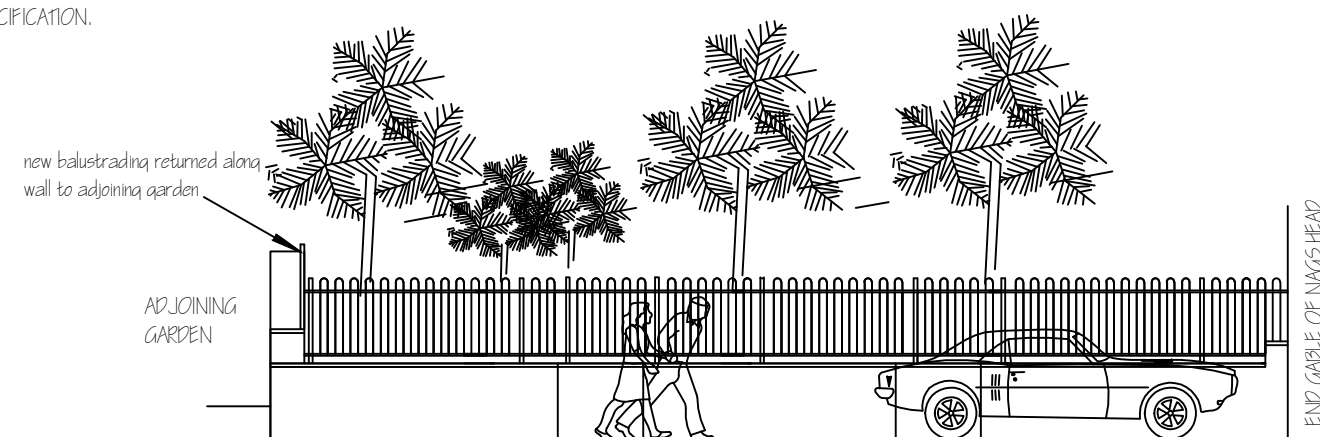

EXTENDED BOUNDARY WALL ELEVATION TO MOUNT STREET

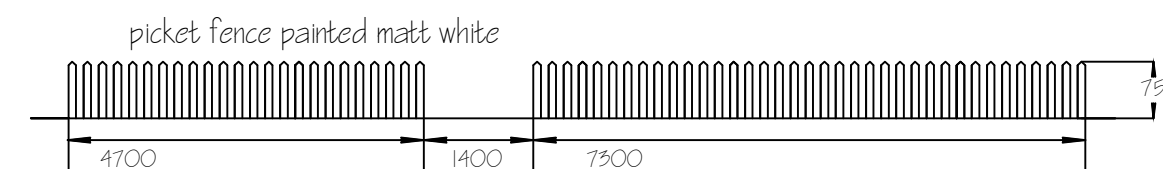

EXTENDED OF S.W. PICKET FENCE IN CAR PARK

Tenders for Specifications with Drawings are to include information in both the drawings and the specifications even if not referred to in both.

REV.E 21.10.14. planting behind railings added.  
REV.D 21.10.14. trees to be removed amended.  
REV.C 29.09.14. external areas details amended.  
REV.B 03.09.14. external areas details added.  
REV.A 22.08.14. external area; lighting added.

**GARRY BENTLEY** dip arch  
architect and surveyor  
THE MEADOWS THE WERN  
LLANYMYNECH POWYS SY22 6PD  
tel. 01691 831458  
e-mail: [garry.bentley204@btinternet.com](mailto:garry.bentley204@btinternet.com)

CLIENT  
MARSTONS

Site  
The Nags Head  
Mount St., Wrexham, LL13 8DW

Proposal

Drawing  
PROPOSED PLAN

|       |       |
|-------|-------|
| Scale | 1:100 |
| Date  | 08.14 |

Drawing No.  
M/80540/02E

