


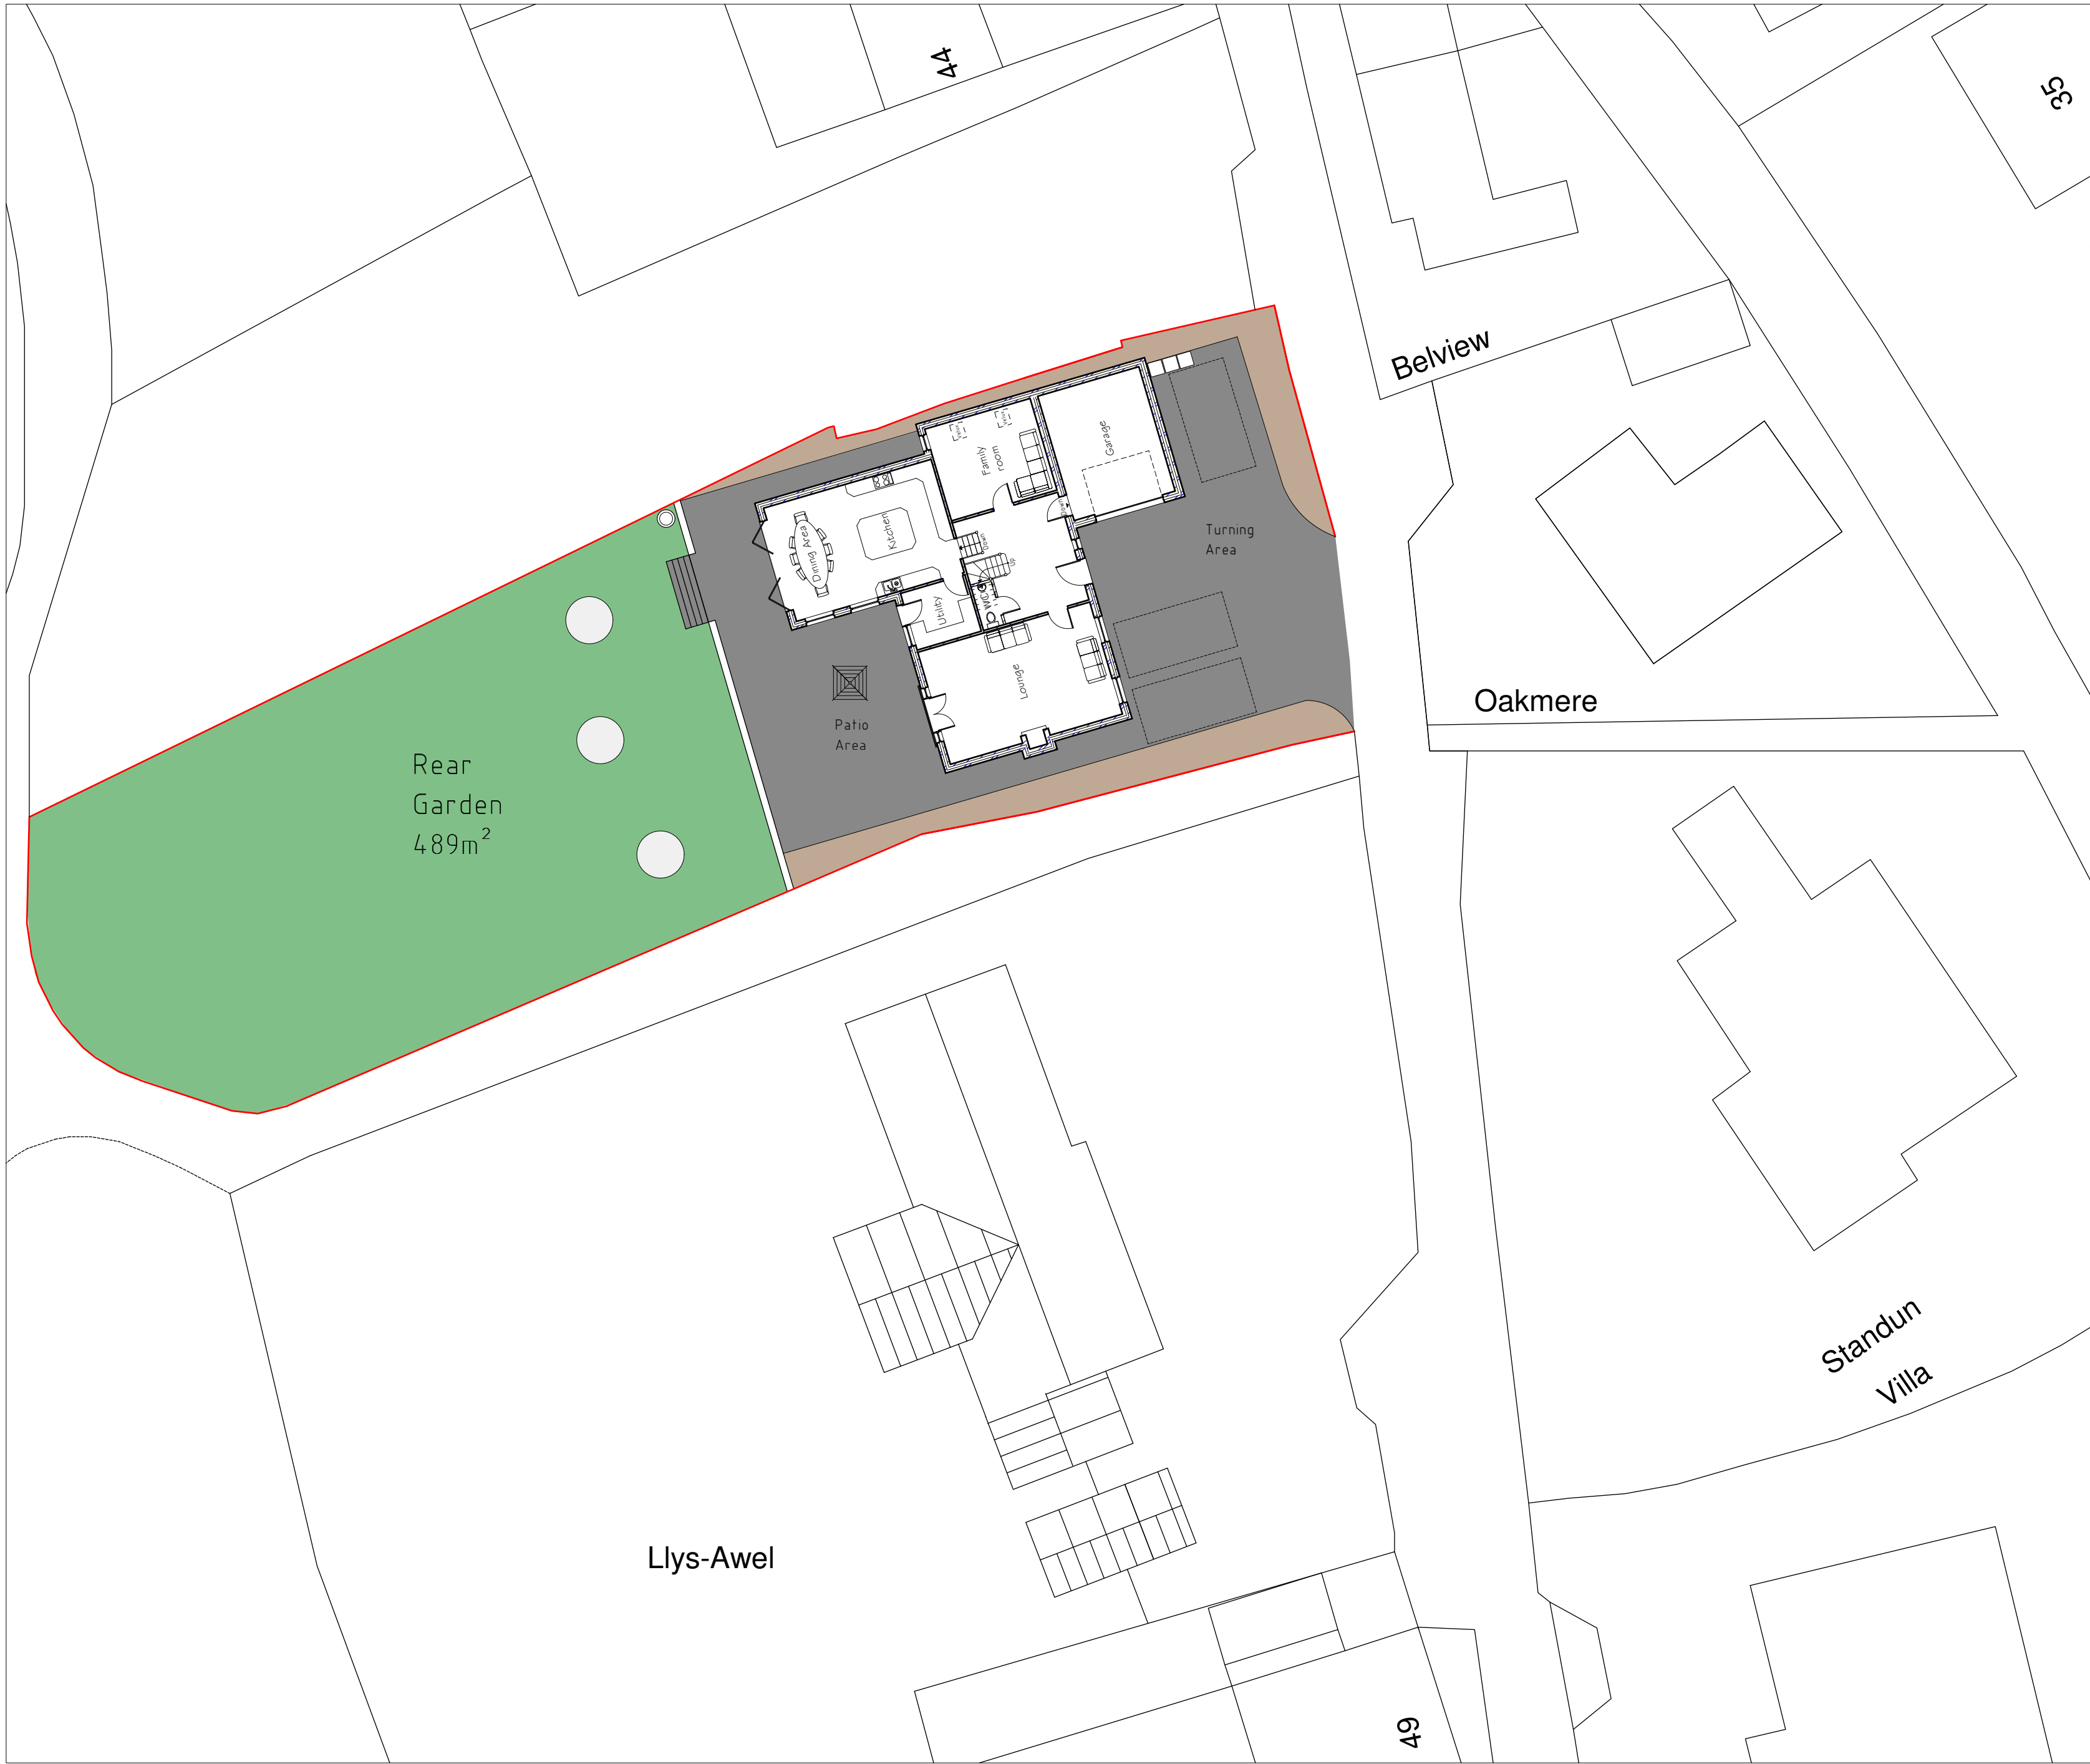

Legend

Bin Store

Compost Bin

6 metre Washing Line

Soakaway

Cycle storage provided in Garage.

A	04/13	Planning Amends	D.J.E.
Rev	Date	Detail	Initial

Project: Proposed Replacement Dwelling at 47 Middle Road, Coedpoeth, LL11 3TW.	
Title: Code Plan	Scale: (A2) 1:200

Drawn By: D.J.Edwards	Date: Jan 2013
Drawing No: S036/010	Sheet: 1 of 1

Redwither Business Centre,
Redwither Business Park,
Wrexham. LL13 9XR
Tel: 01978 356500
www.blueprintarchitectural.com

LABC

Site Plan 1:200