



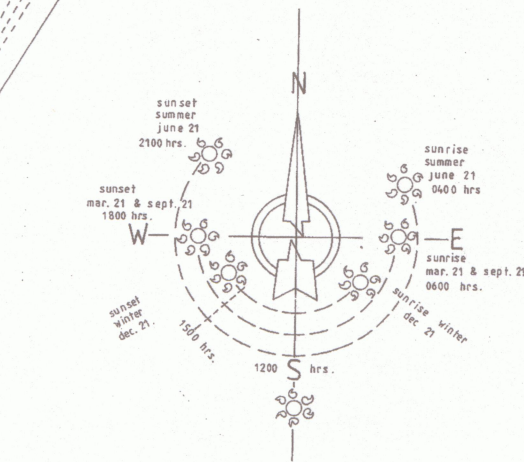

Axis Architectural Services Ltd.
Riverdale, Severn Lane, Welshpool, Powys, SY21 7BB.
T: 01938 555318 M: 07790 506633 E: timjones@post.com
Location:
Land at: Llay New Road, Rhosrobin, Wrexham, LL11 2UB.
Job/Project:
Proposed Residential Development.
Client:
Castlemead Group Limited.
Drawing Title:
Site Plan as Existing.
Scale: 1:1250 (A3 size) CGL.1/TMJ-02 Drawing No: Revision: Date: May 2014.

This drawing is the property of 'Axis Architectural Services Ltd'. Copyright is reserved by them and the drawing issued on the condition that it is not copied, reproduced, retained or disclosed to an unauthorised person either wholly or in part without the written consent of 'Axis Architectural Services Ltd'. Please do not scale from this drawing.

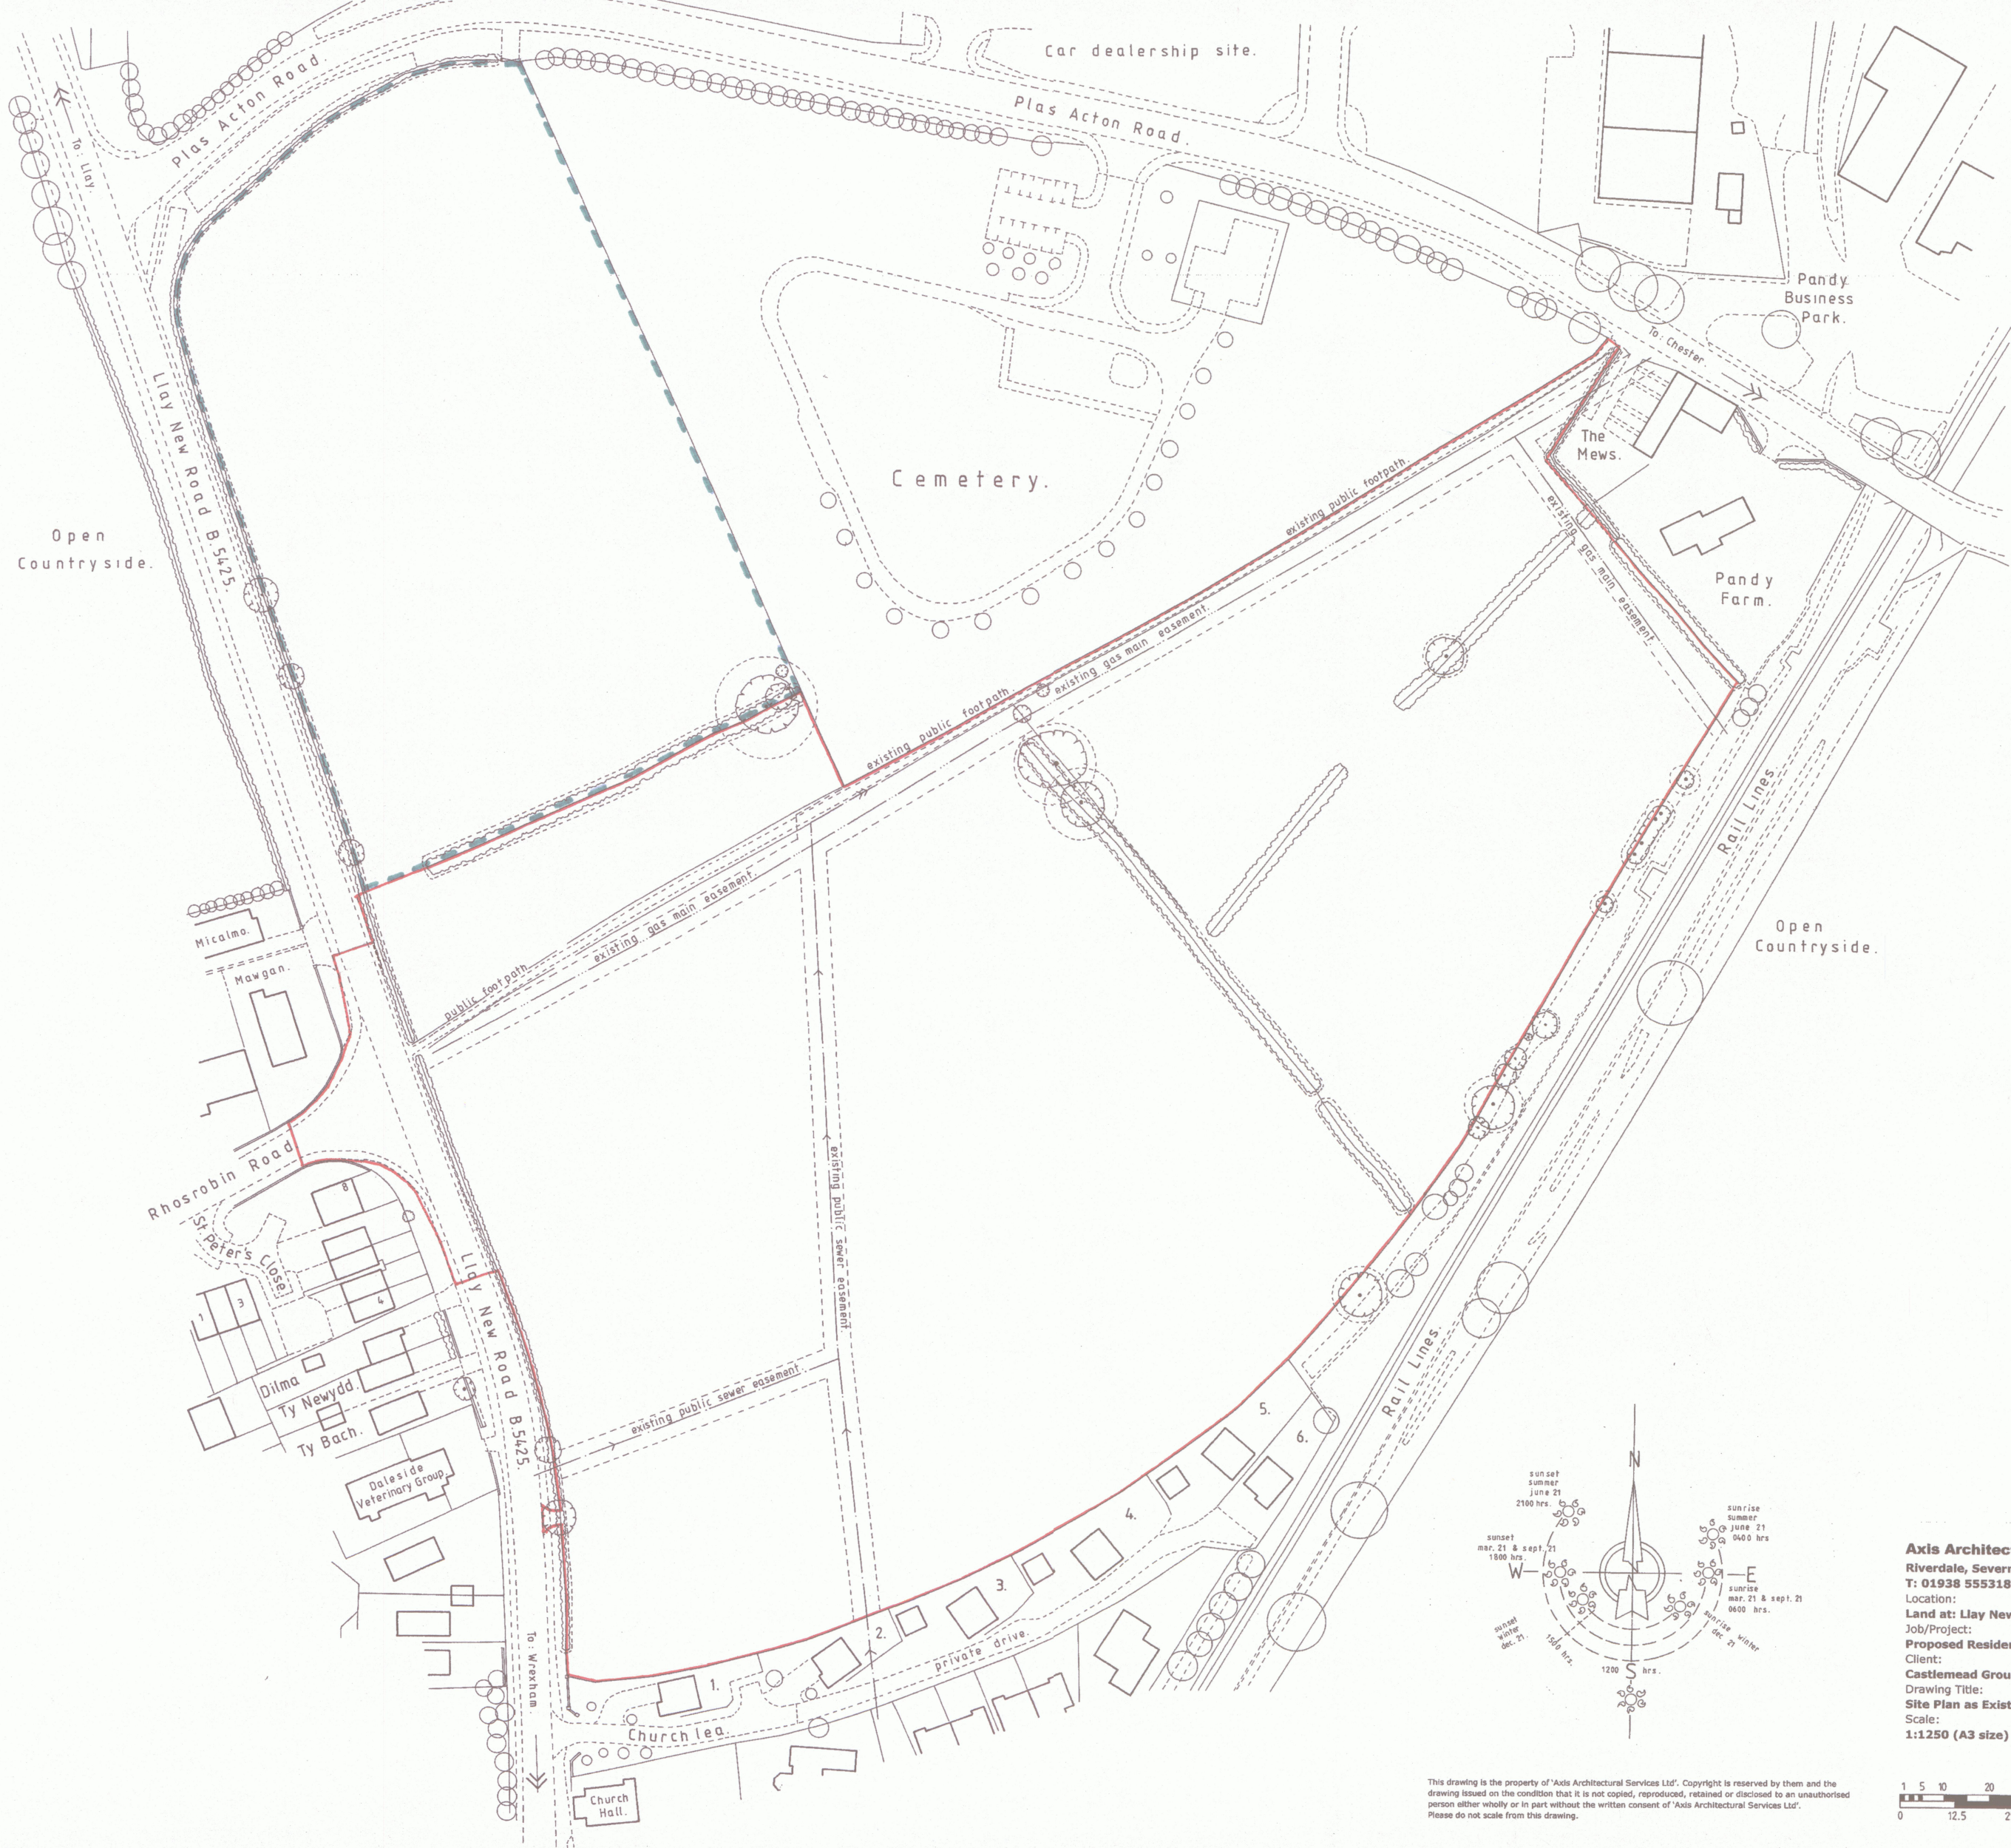