



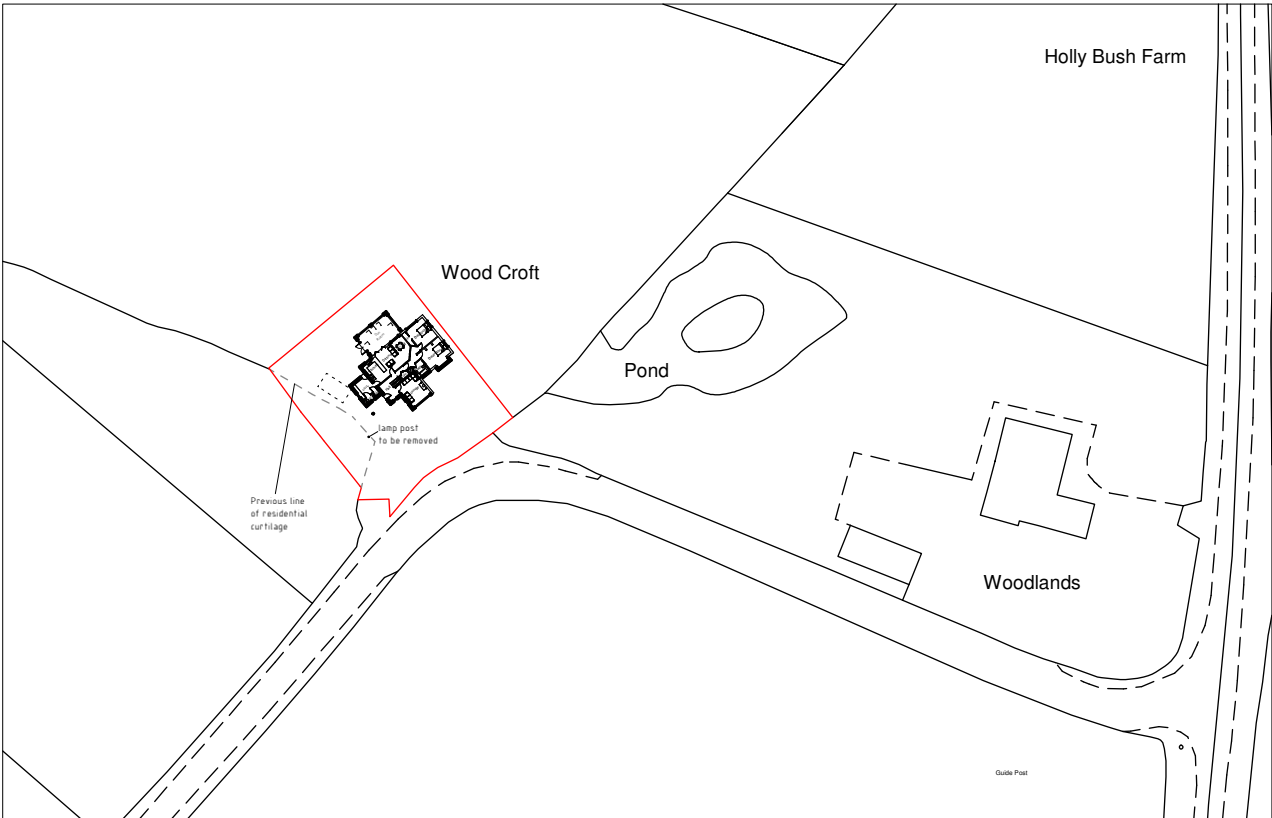

Location Plan 1:1250

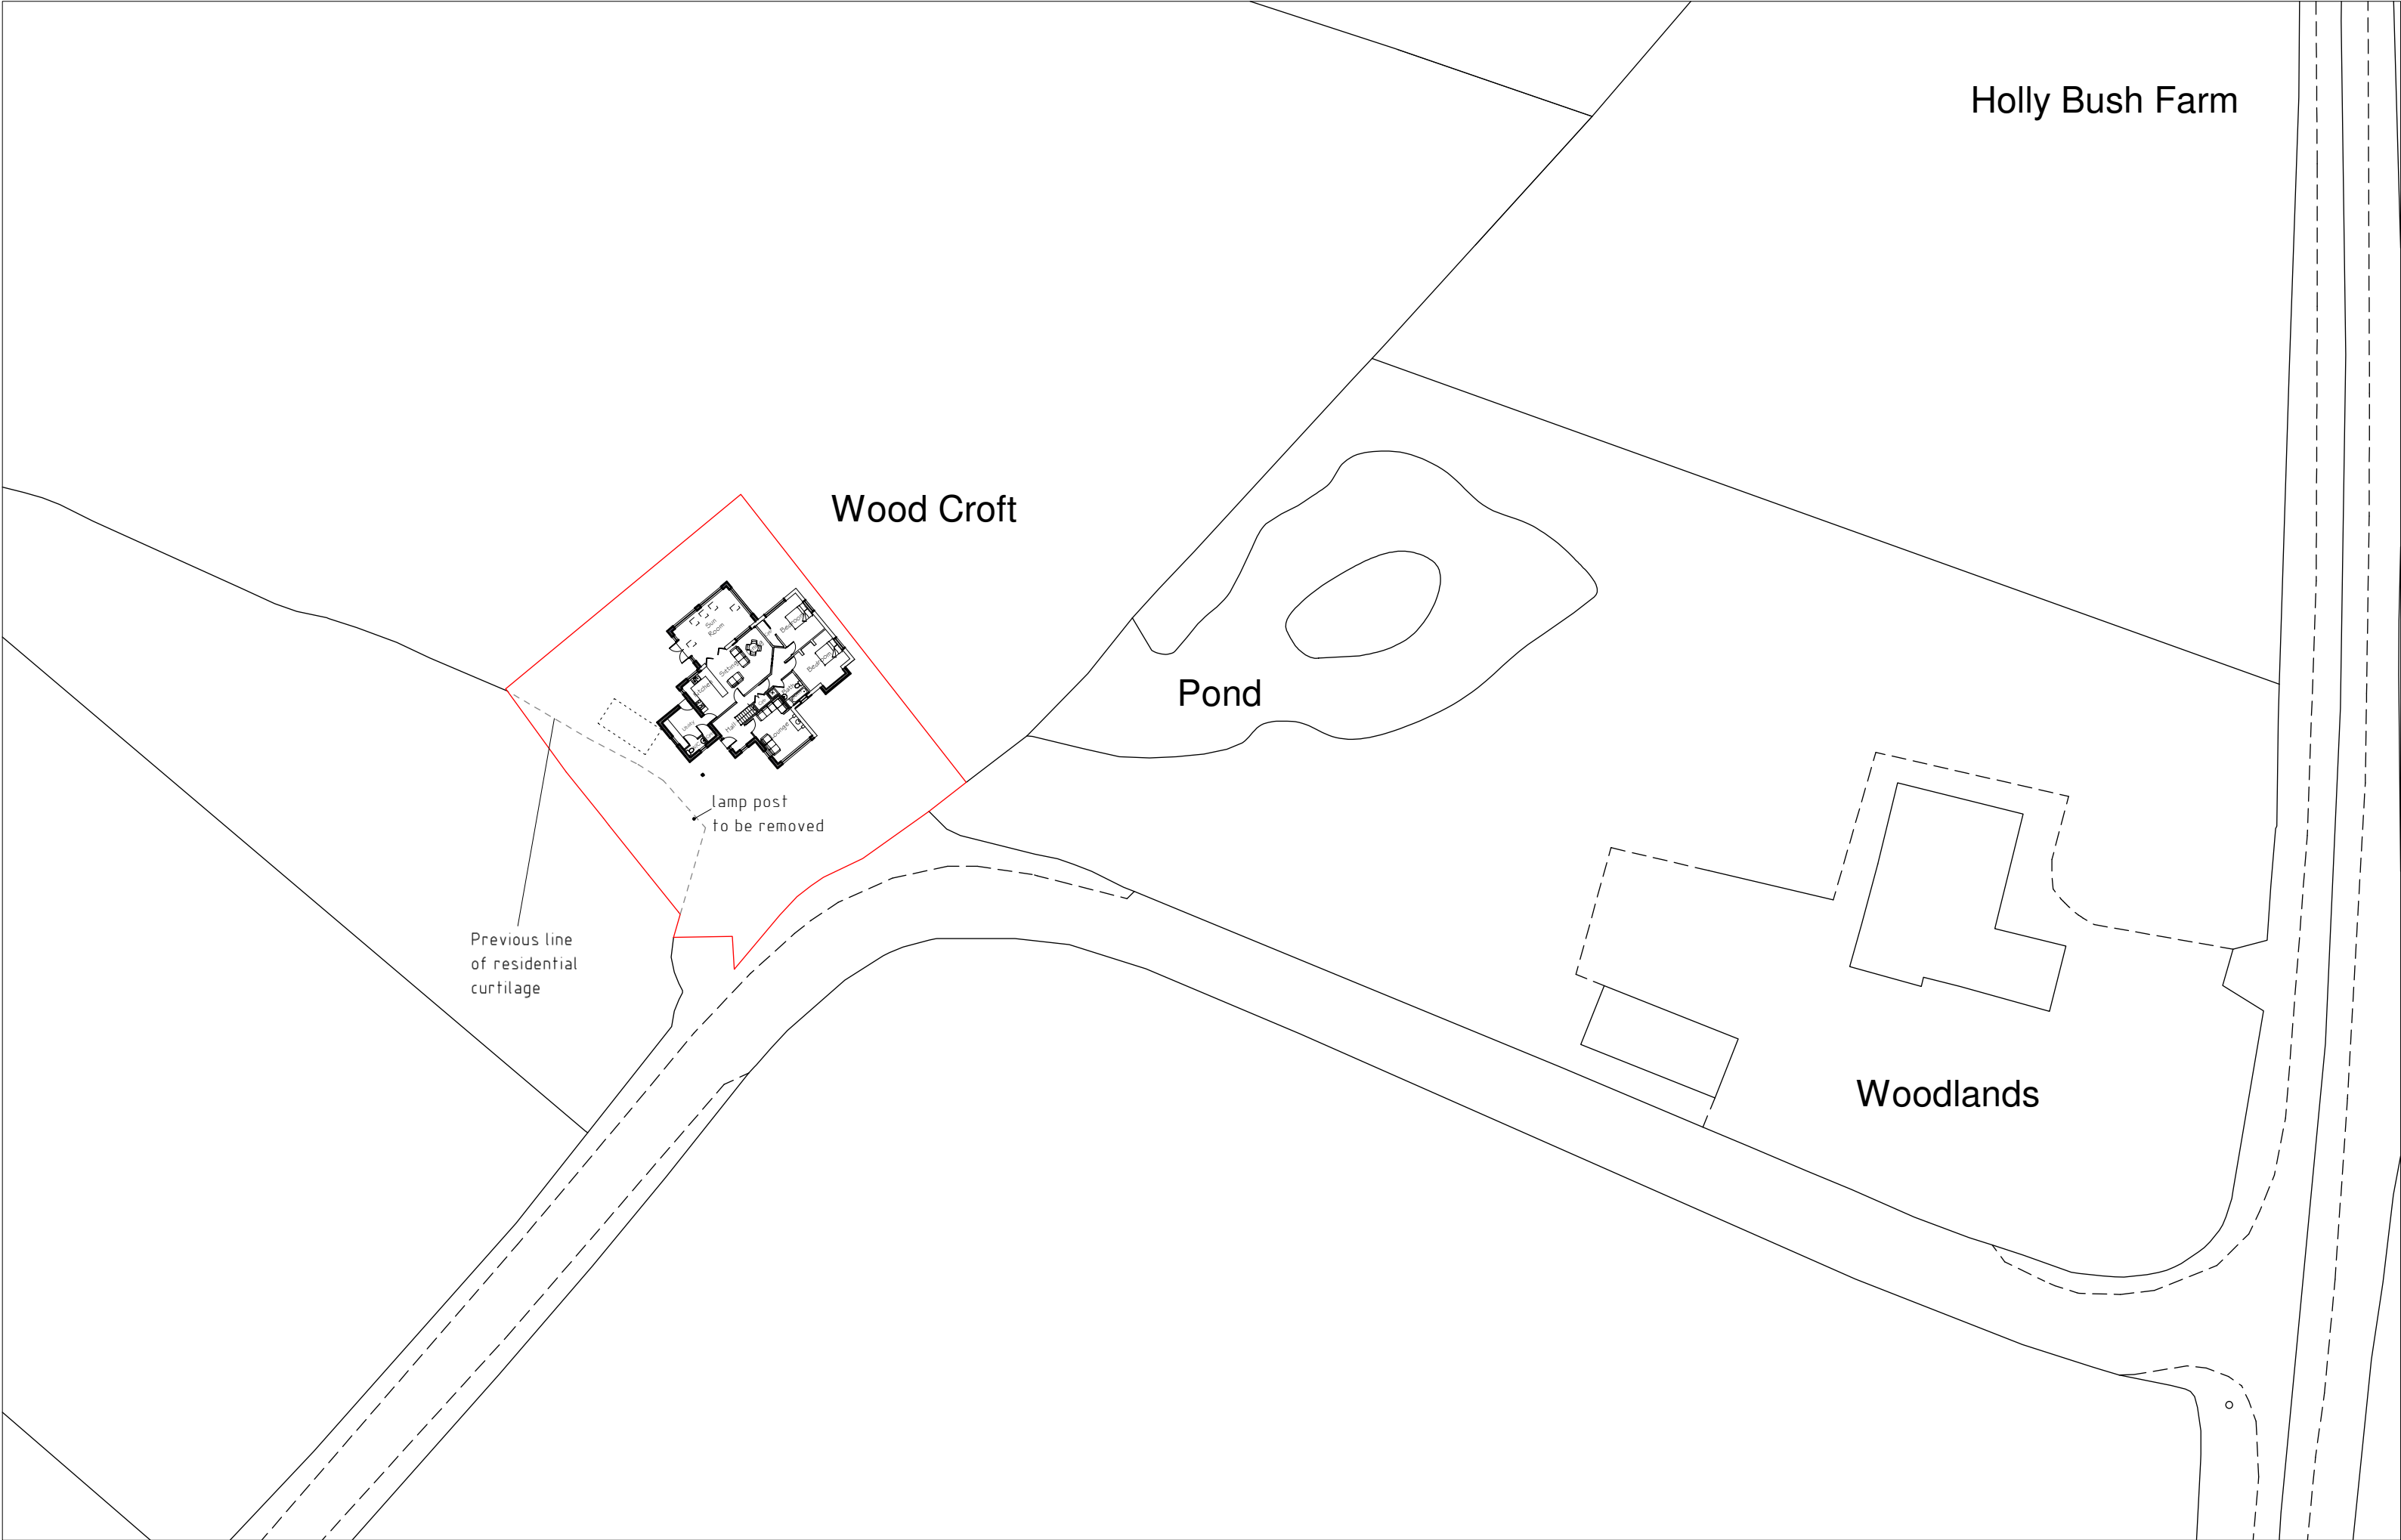

Site Plan 1:500

|     |      |        |         |
|-----|------|--------|---------|
|     |      |        |         |
|     |      |        |         |
| Rev | Date | Detail | Initial |

|                                                                                                  |                                  |
|--------------------------------------------------------------------------------------------------|----------------------------------|
| Project:<br>Proposed alterations<br>to Woodcroft,<br>Holly Bush Lane,<br>Bangor on Dee, Wrexham. |                                  |
| Title:<br>Site &<br>Location Plan                                                                | Scale: (A2)<br>1:500 &<br>1:1250 |

|                          |                     |
|--------------------------|---------------------|
| Drawn By:<br>D.J.Edwards | Date:<br>March 2013 |
| Drawing No:<br>R036/016  | Sheet:<br>1 of 1    |



Redwither Business Centre,  
Redwither Business Park,  
Wrexham. LL13 9XR  
Tel: 01978 356500  
[www.blueprintarchitectural.com](http://www.blueprintarchitectural.com)