


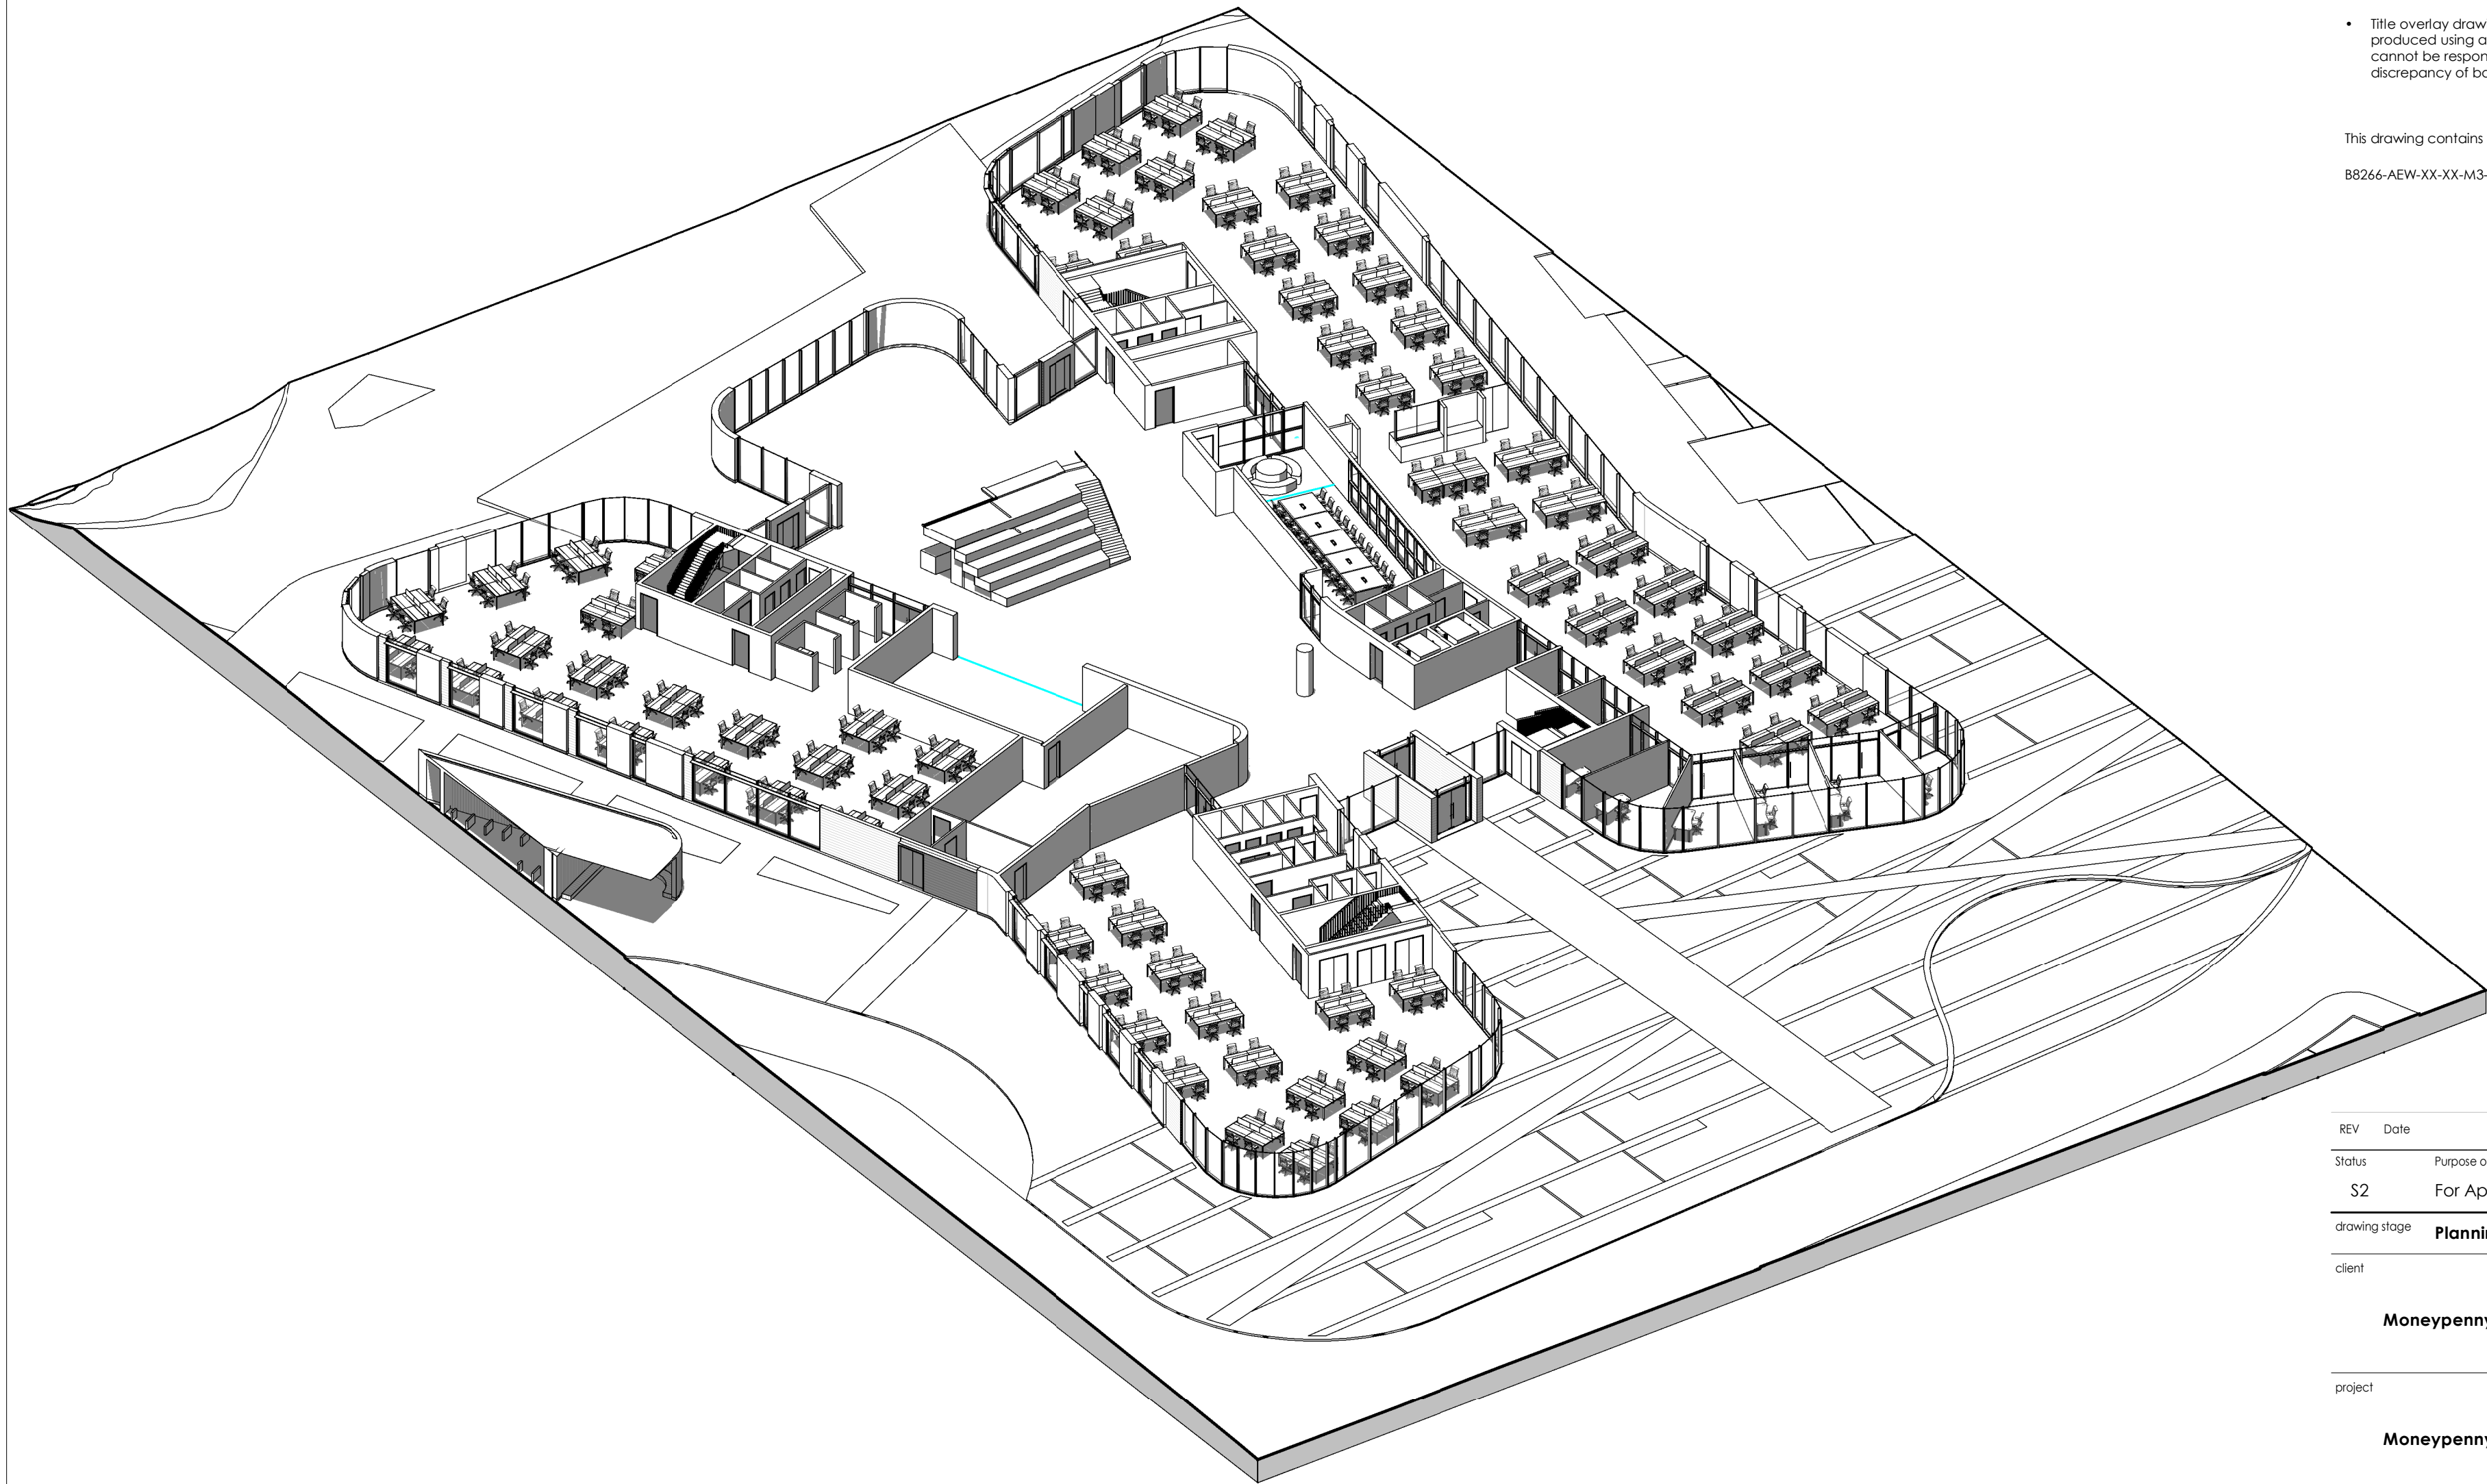

NOTES

- All dimensions and levels are to be checked on site.
- Any discrepancies are to be reported to the architect before any work commences
- This drawing shall not be scaled to ascertain any dimensions. Work to figured dimensions only.
- This drawing shall not be reproduced without express written permission from AEW.
- Title overlay drawings and ownership boundaries are produced using all reasonable endeavors. AEW cannot be responsible for the accuracy or scale discrepancy of base plans supplied to them.

This drawing contains the following model files: -

B8266-AEW-XX-XX-M3-A [P2.1] [S0]

REV	Date	Drawn by: -	Checked by: -
Status	Purpose of Issue		
S2	For Approval		
drawing stage	Planning		
client	Moneypenny		
project	Moneypenny HQ		
drawing title	3d Section : Ground Floor Plan		

date 05/09/2014 drawn PBH
scale @ A2 checked PBH

3D Cutaway - Ground Floor Plan