


Dimensions are to be checked on site. Do not scale from drawings. Report discrepancies to the Architect.

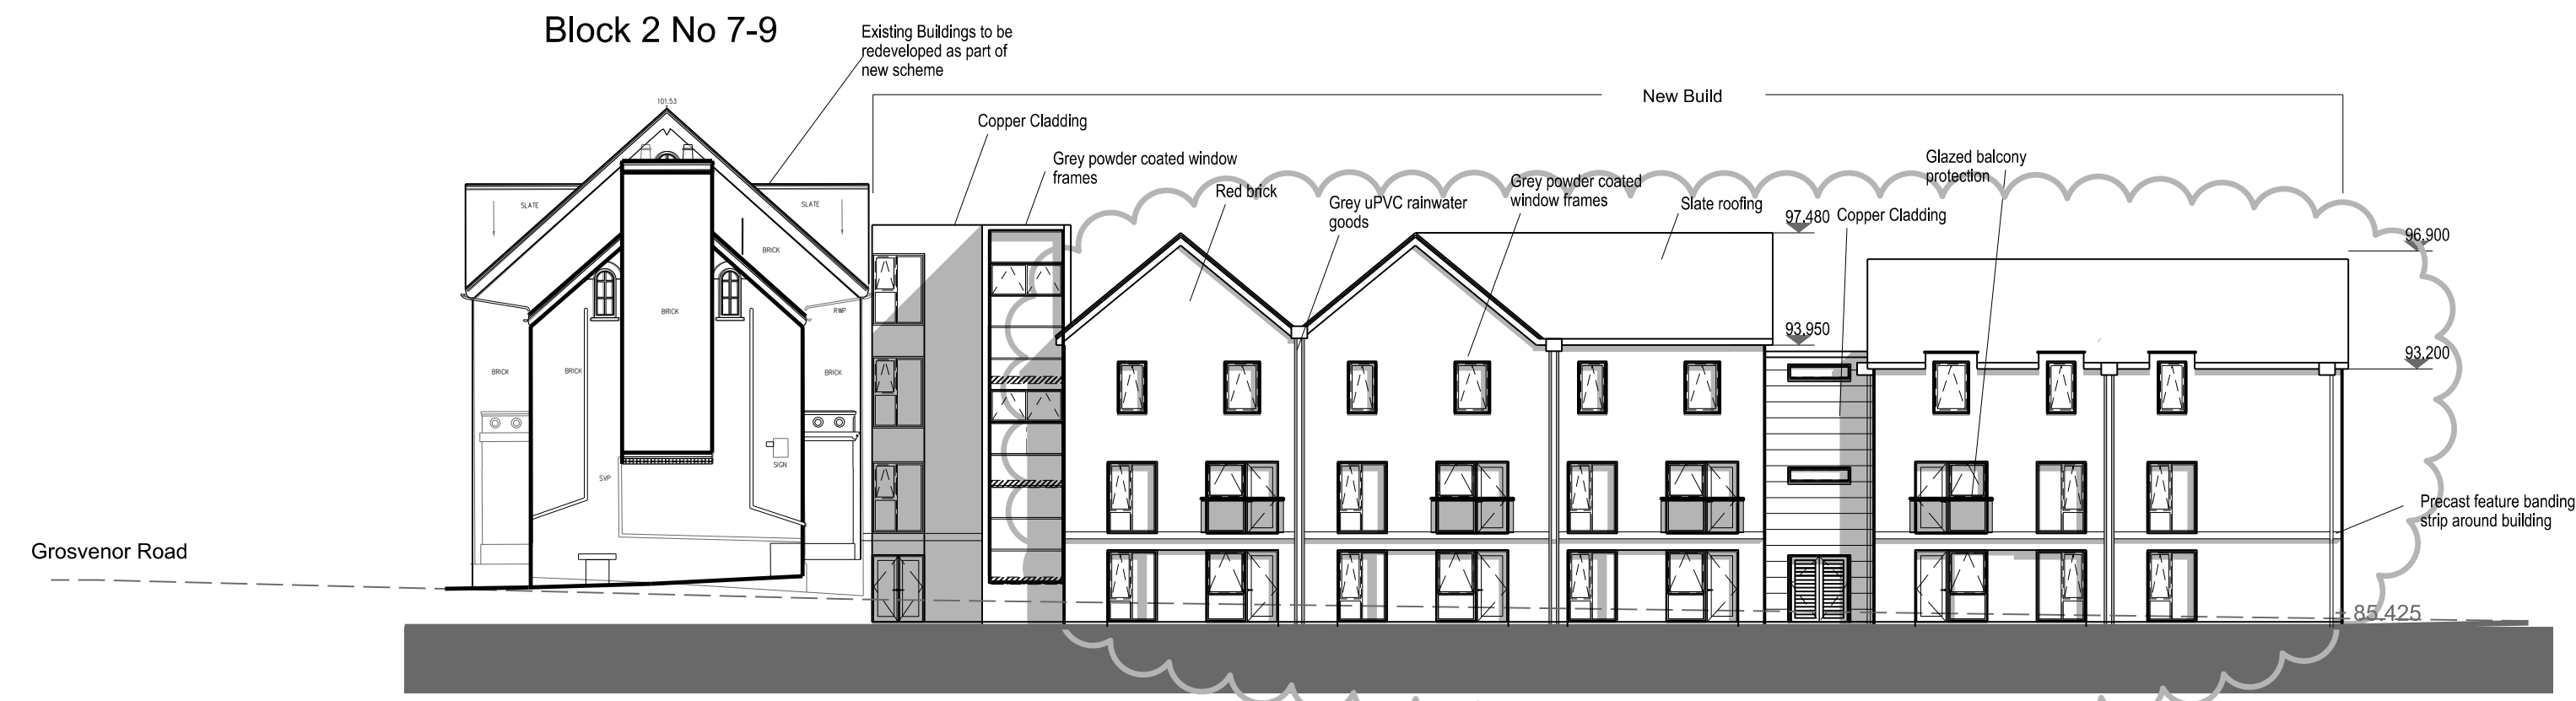


Elevation 1




Proposed Site Plan
Scale 1:1000




Elevation 2

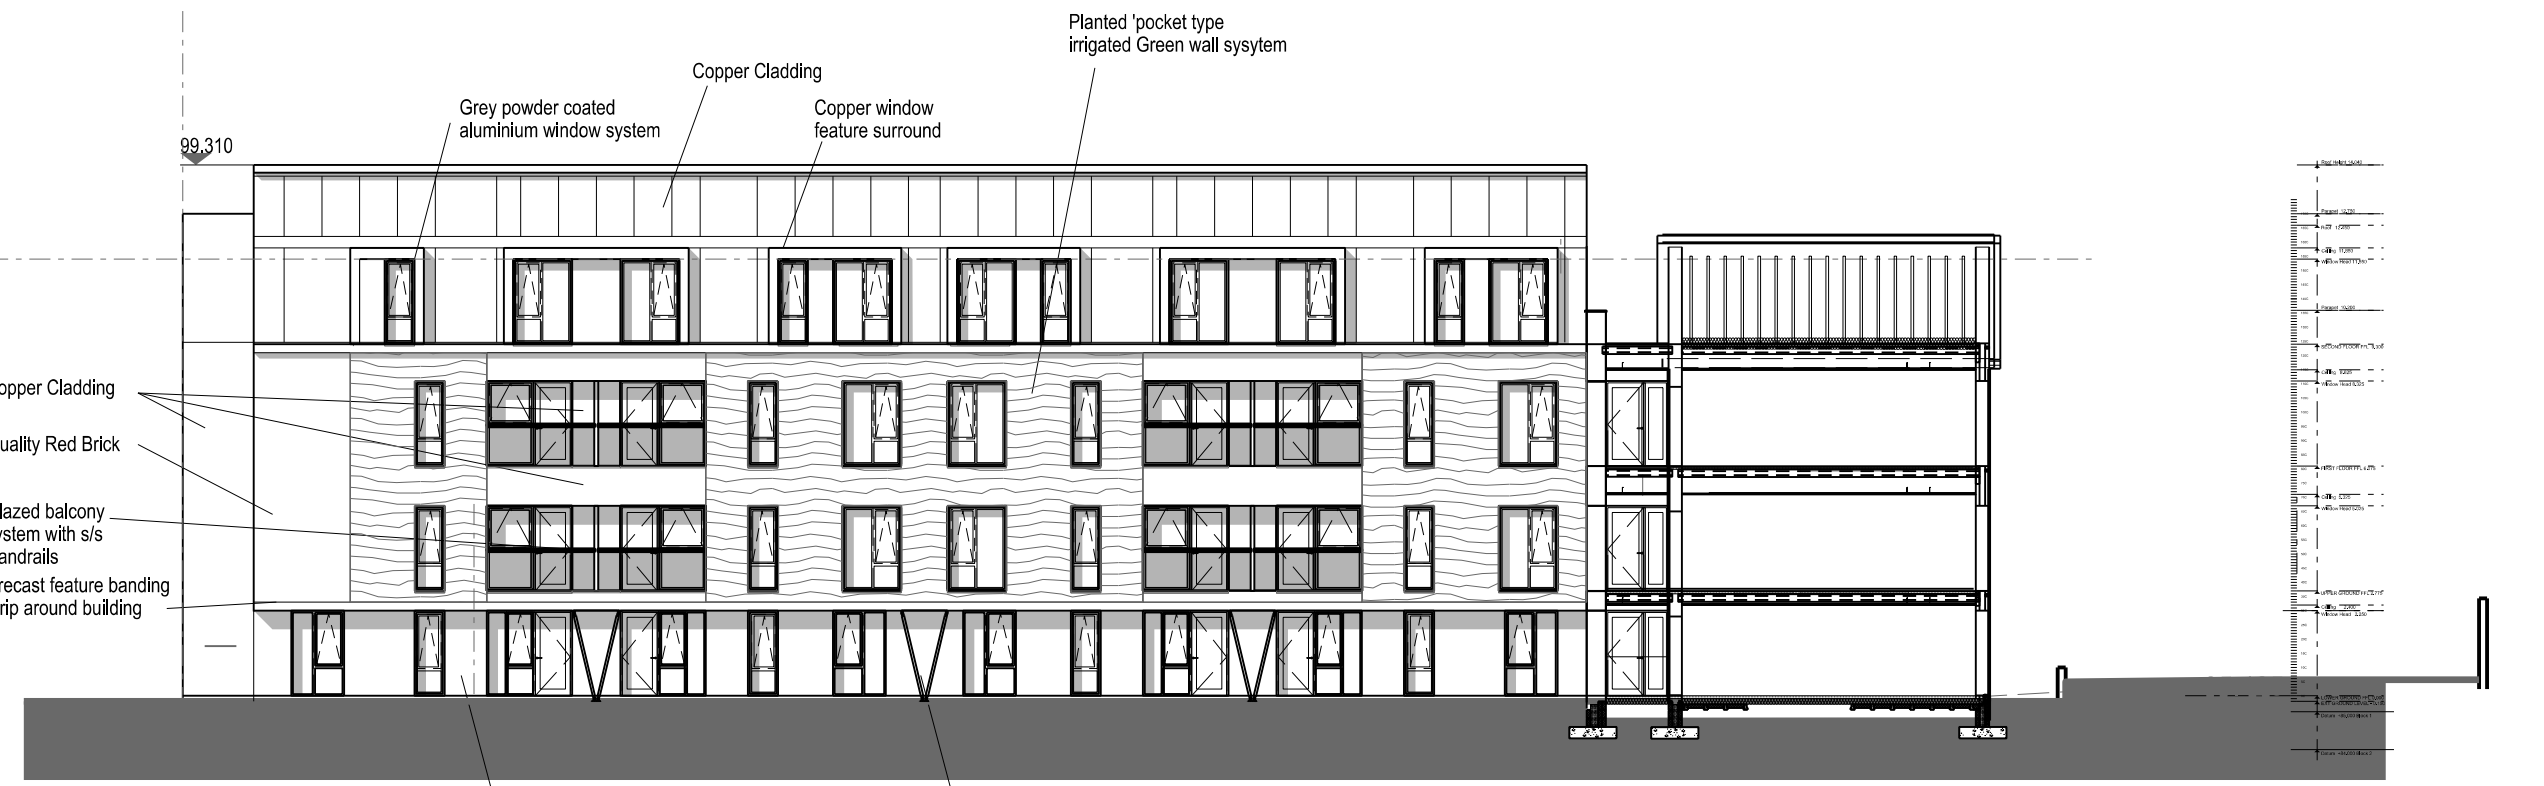


Elevation 4

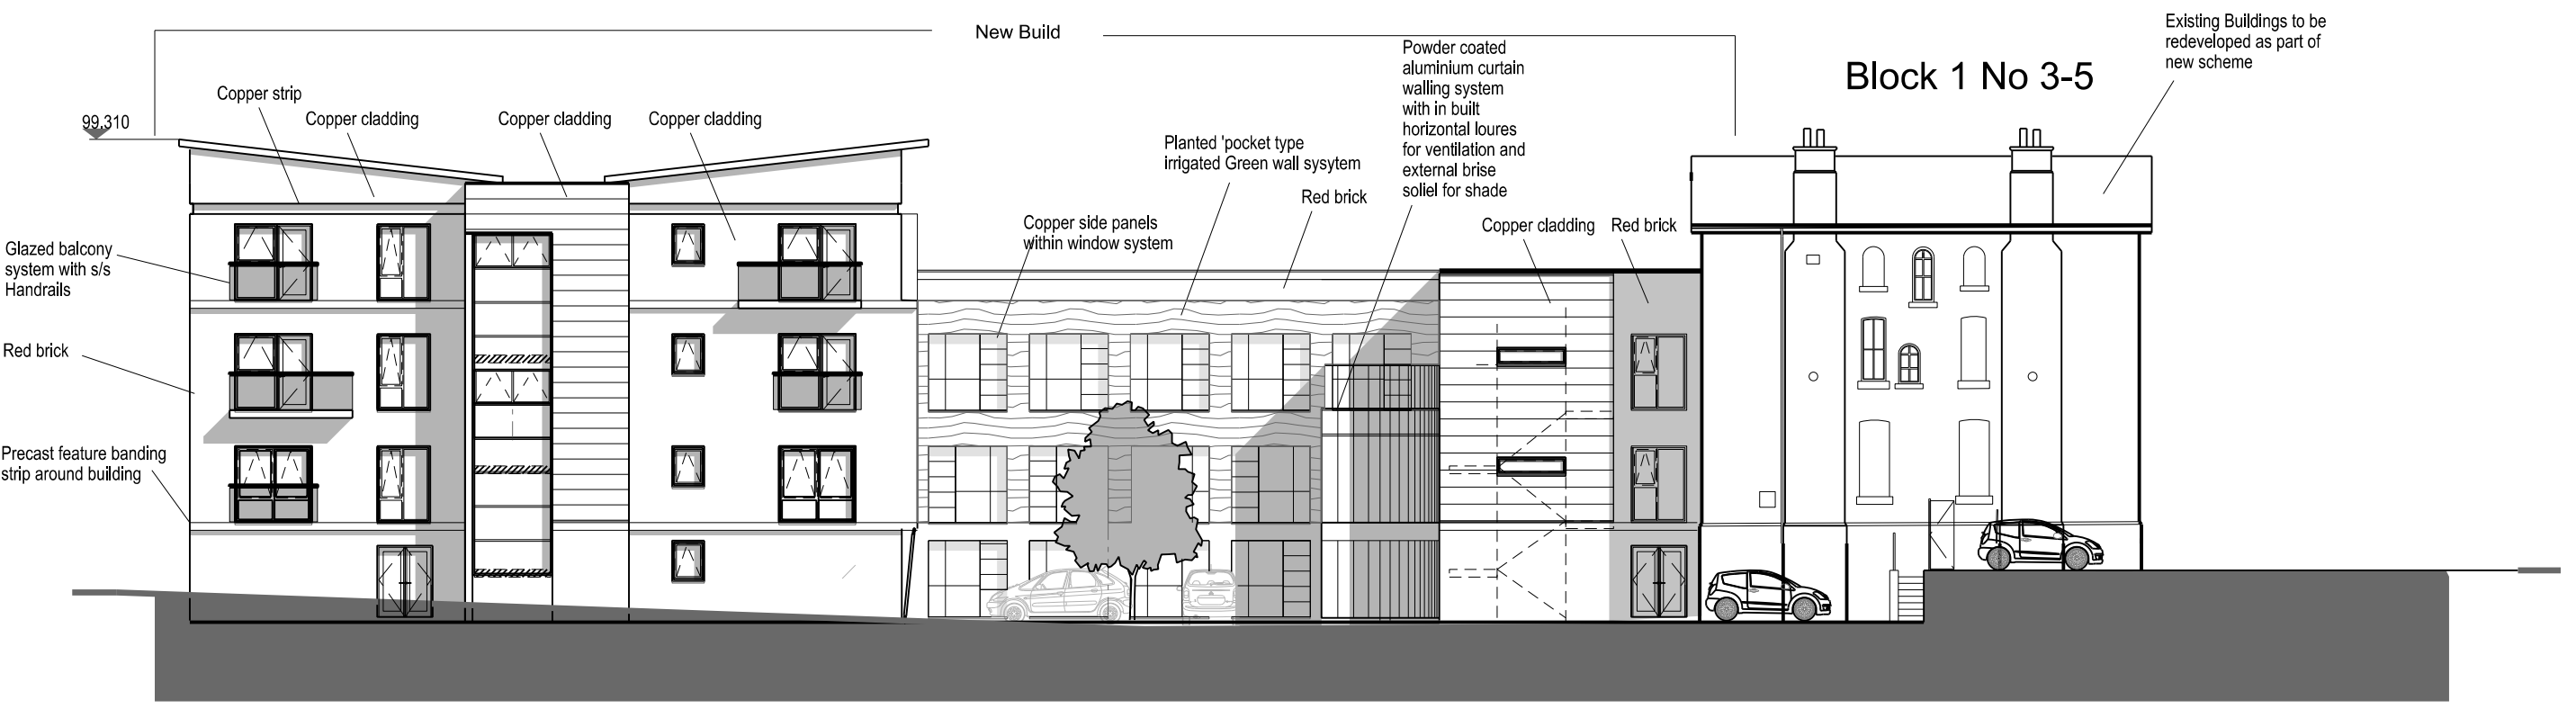

Elevation 3A

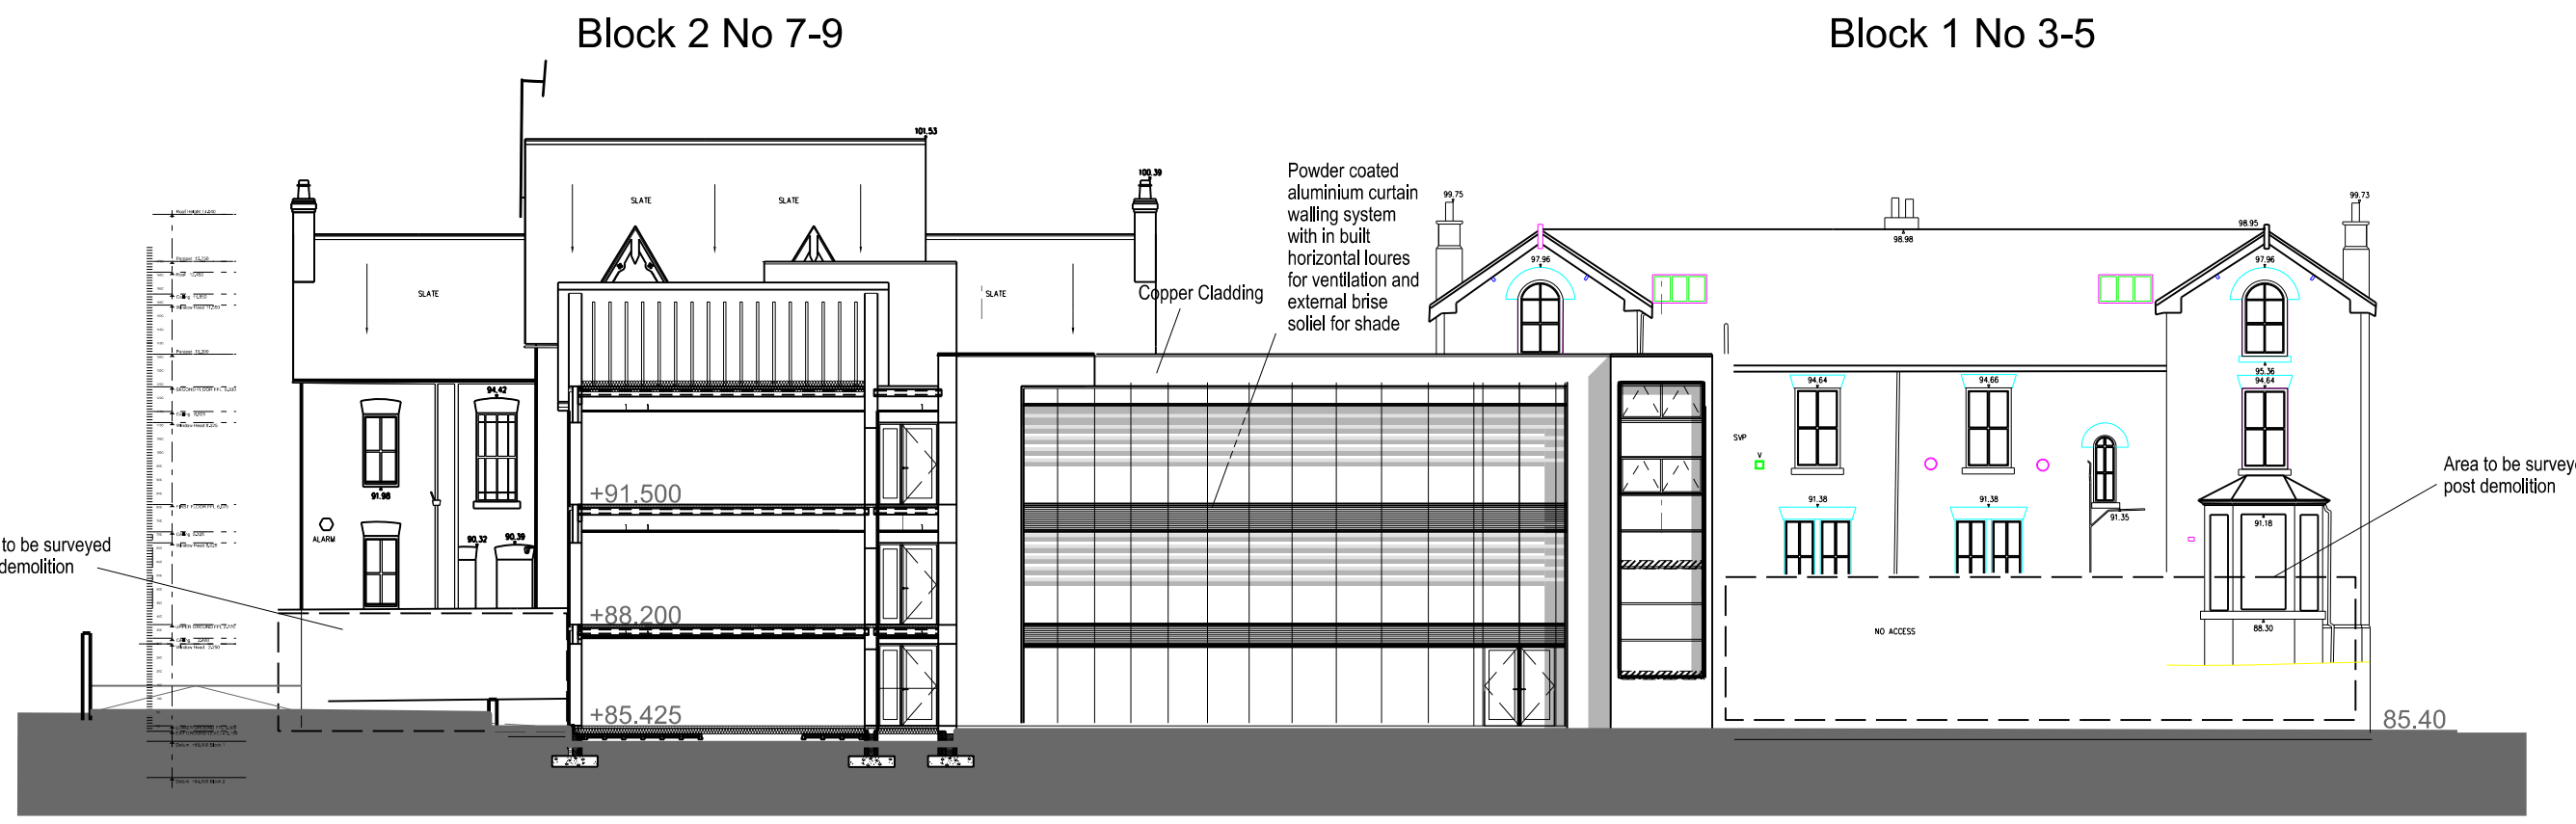

Elevation 5

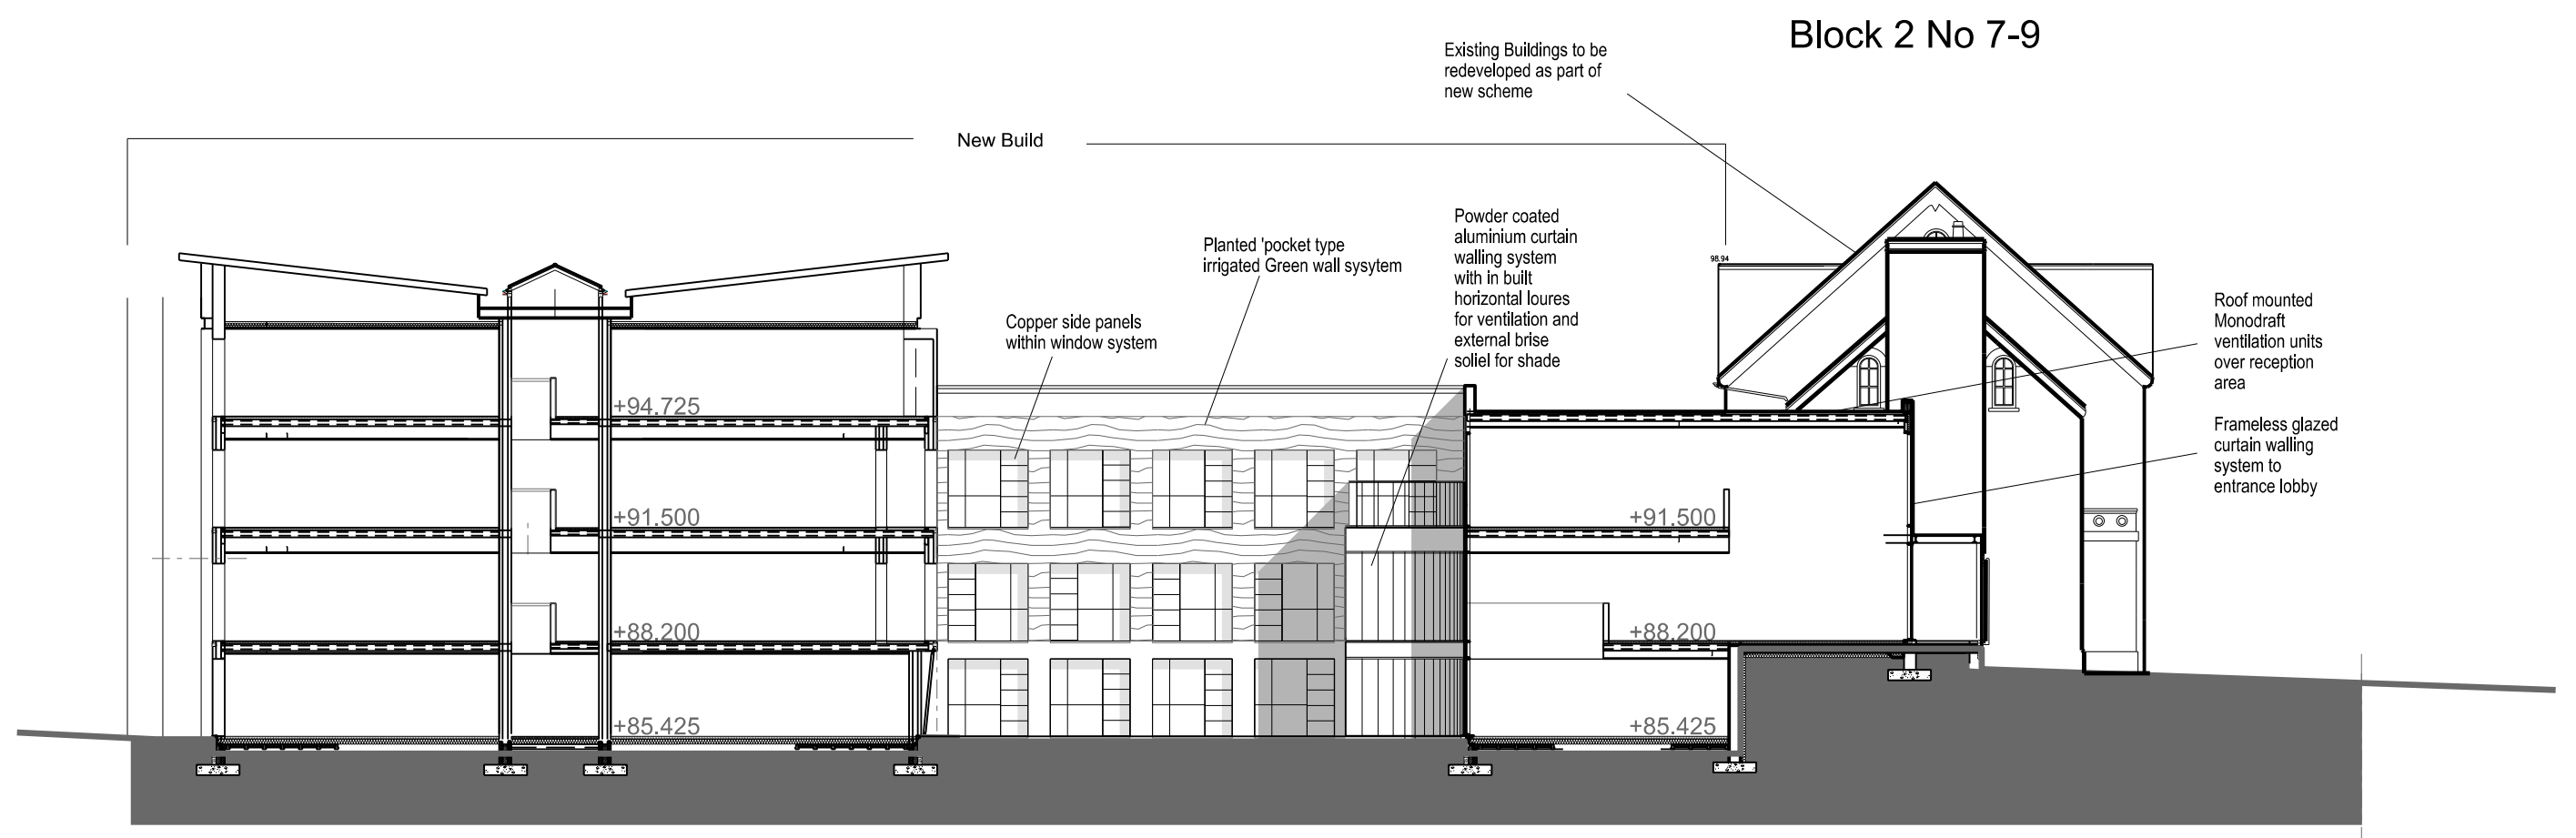

Elevation 3B



Elevation 6

Rev A Notes added to elevations Aug 14

PROJECT: 3-9 Grosvenor Road, Wrexham, LL11 1DB

TITLE: Proposed Building Elevations

DATE: June 13

SCALE (A1): 1:200

STATUS: PLANNING

PROJECT No: 1449

DRAWING No: L12A

DRAWN by: CG

CHECKED: ...

JOHN MCCALL ARCHITECTS LTD

No.1 Arts Village, Henry Street, Liverpool L1 5BS Tel: 0151 707 1818 Fax: 707 1819

Old Coop Building, Church Street, Hayfield, SK22 2JE e-mail: admin@johnmccall.co.uk