



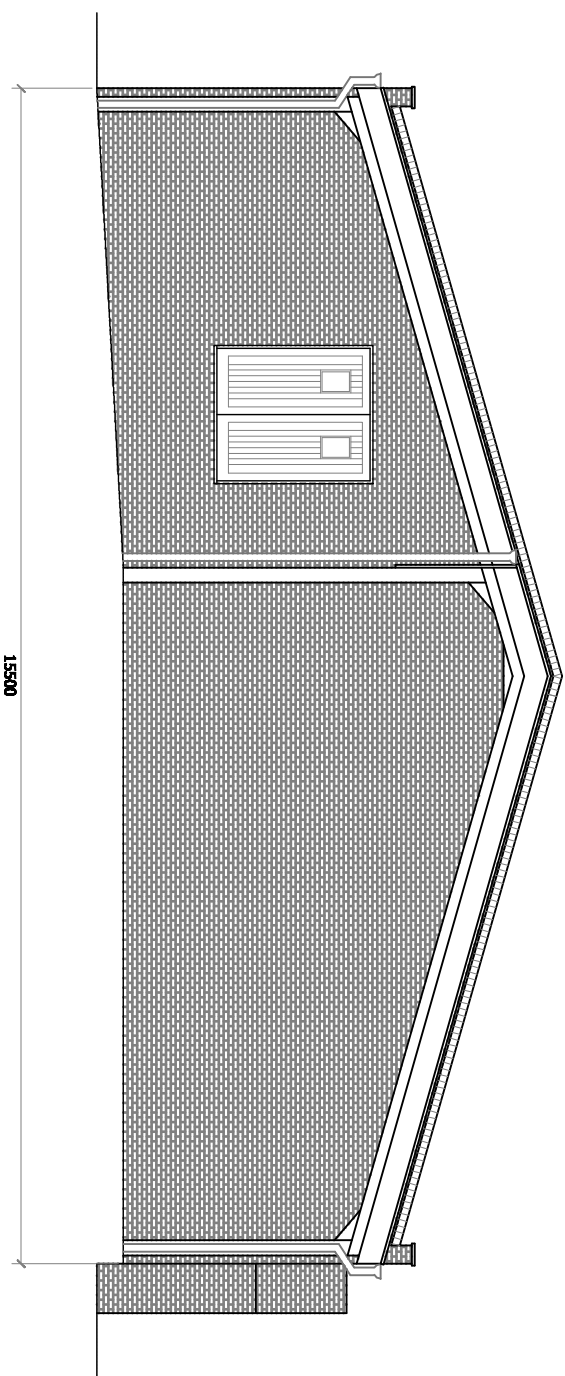

Existing Rear Elevation

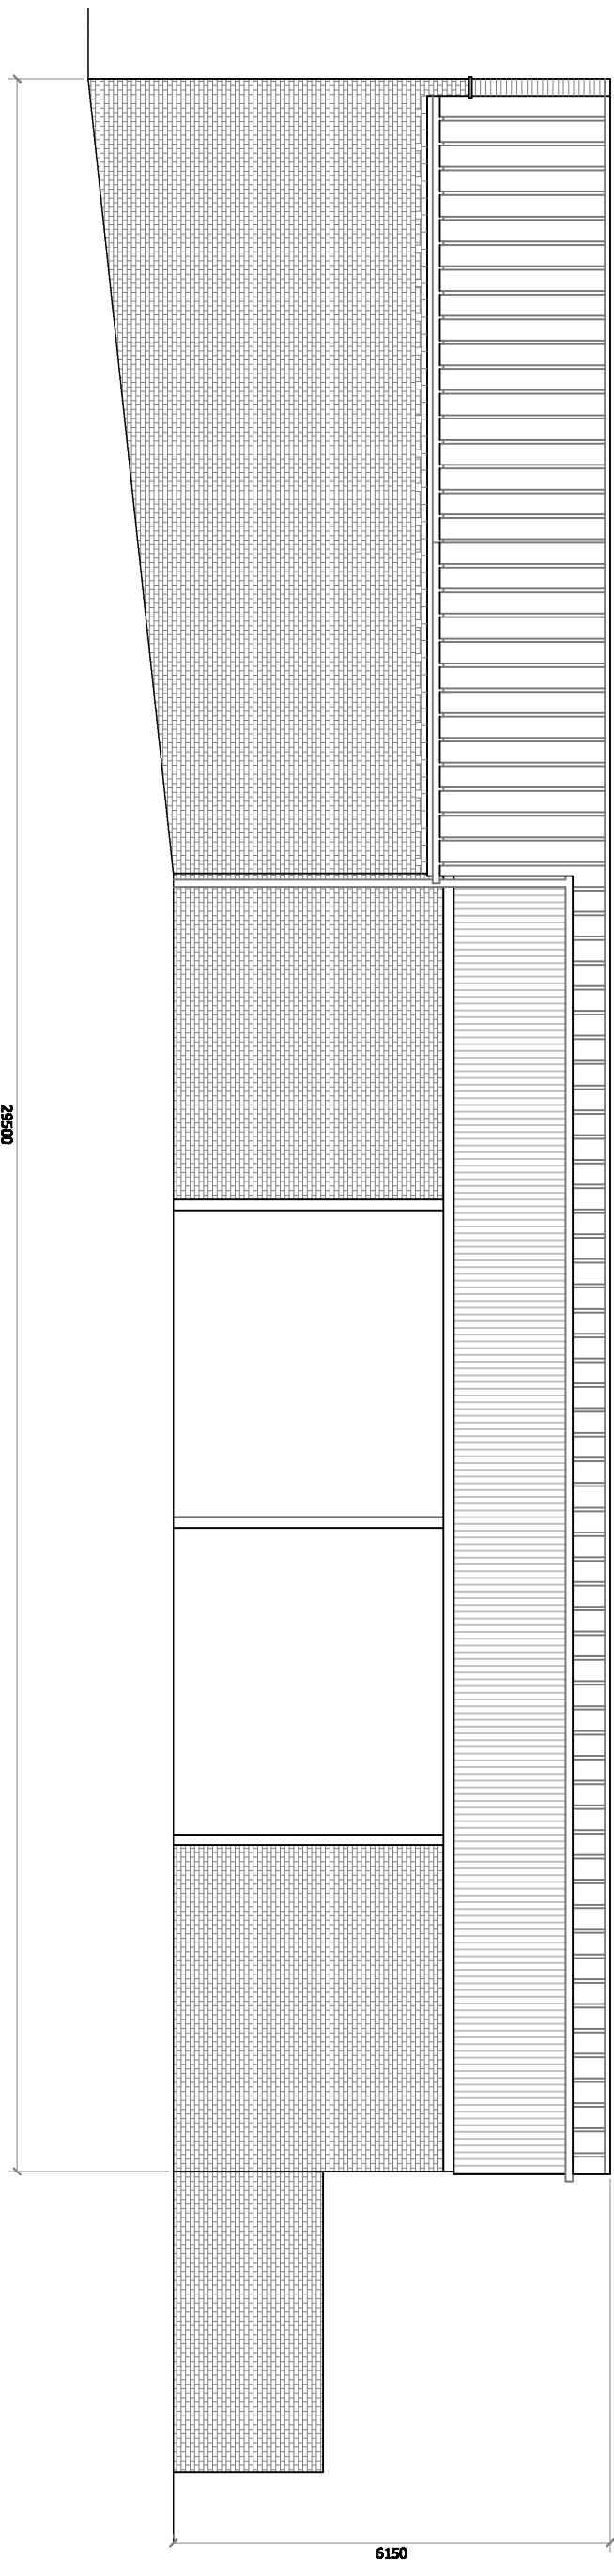

Existing North Side Elevation

ALL MEASUREMENTS ARE IN MILLIMETERS UNLESS OTHERWISE STATED AND MUST BE CHECKED ON SITE AND NOT SCALED DIRECTLY OFF THE DRAWING.

THIS DRAWING MUST BE USED FOR THE PURPOSE OF PLANNING AUTHORITY OR BUILDING REGULATION APPROVAL ONLY.

IT IS THE RESPONSIBILITY OF THE CLIENT OR THEIR CONTRACTOR TO RECEIVE APPROVAL FROM THE LOCAL AUTHORITY PLANNING AND BUILDING CONTROL DEPARTMENTS BEFORE WORK COMMENCES AND TO ENSURE THAT INSTRUCTIONS ARE CARRIED OUT AT THE STANDS STATED IN THEIR GUIDELINES.

THIS DRAWING HAS BEEN PREPARED WITHOUT KNOWLEDGE OF SITE GROUND CONDITIONS, EXISTING DRAIN CONDITIONS, EXISTING UTILITIES OR THE STRUCTURAL NATURE OF EXISTING BUILDINGS.

ALL THE INFORMATION PROVIDED IS USED AT THE CLIENTS OWN RISK AND NO LIABILITY WILL BE ACCEPTED BY independent plans.

Client	Mr. John Parry, Borrass Hall, Borrass Hall Lane, Llanyfwyl, Wrexham, Chwyd, LL13 9EG		
Project	Alterations to Outbuildings		
Title	Editing Elevations 2		
Job No.	KP-12-042	Drawn By	Kel Palmer
Date	December 2012	Checked By	
Scale	1:100 @ A5	Revision	A - 08.04.15
Drawing Number	003 Planning Permission		
 kelpalmer PLANS helpalmer@mm.com 52 Keate Lane, Whitcham, Northwich, Cheshire, CW9 6PF 07660 755568 or 07780 885170			

kelpalmer
plans
kelpalmer@men.com