



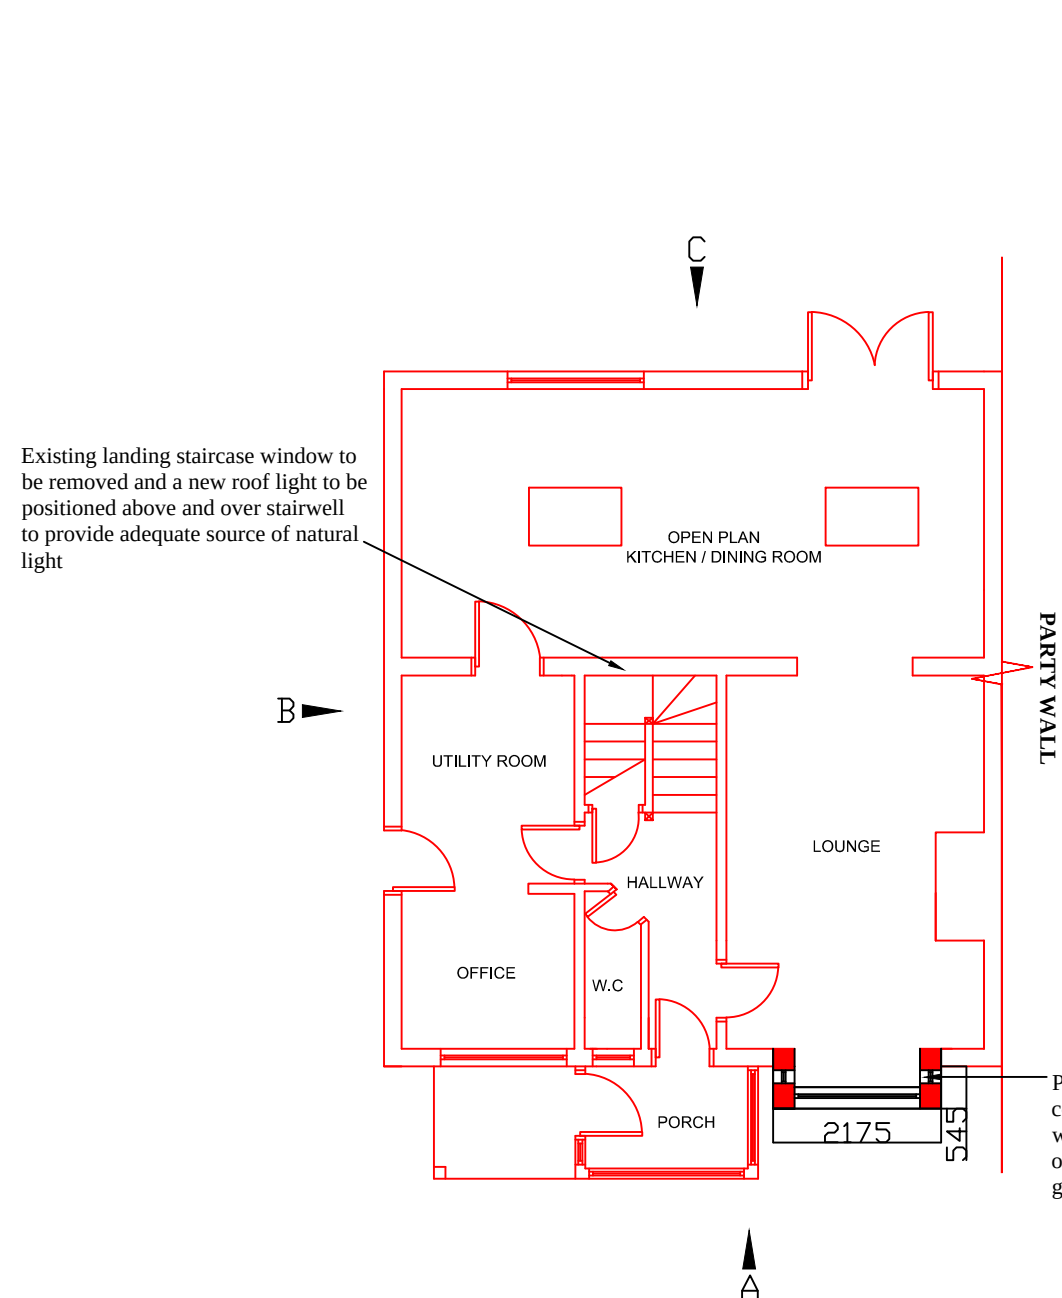

PROPOSED GROUND FLOOR PLAN A

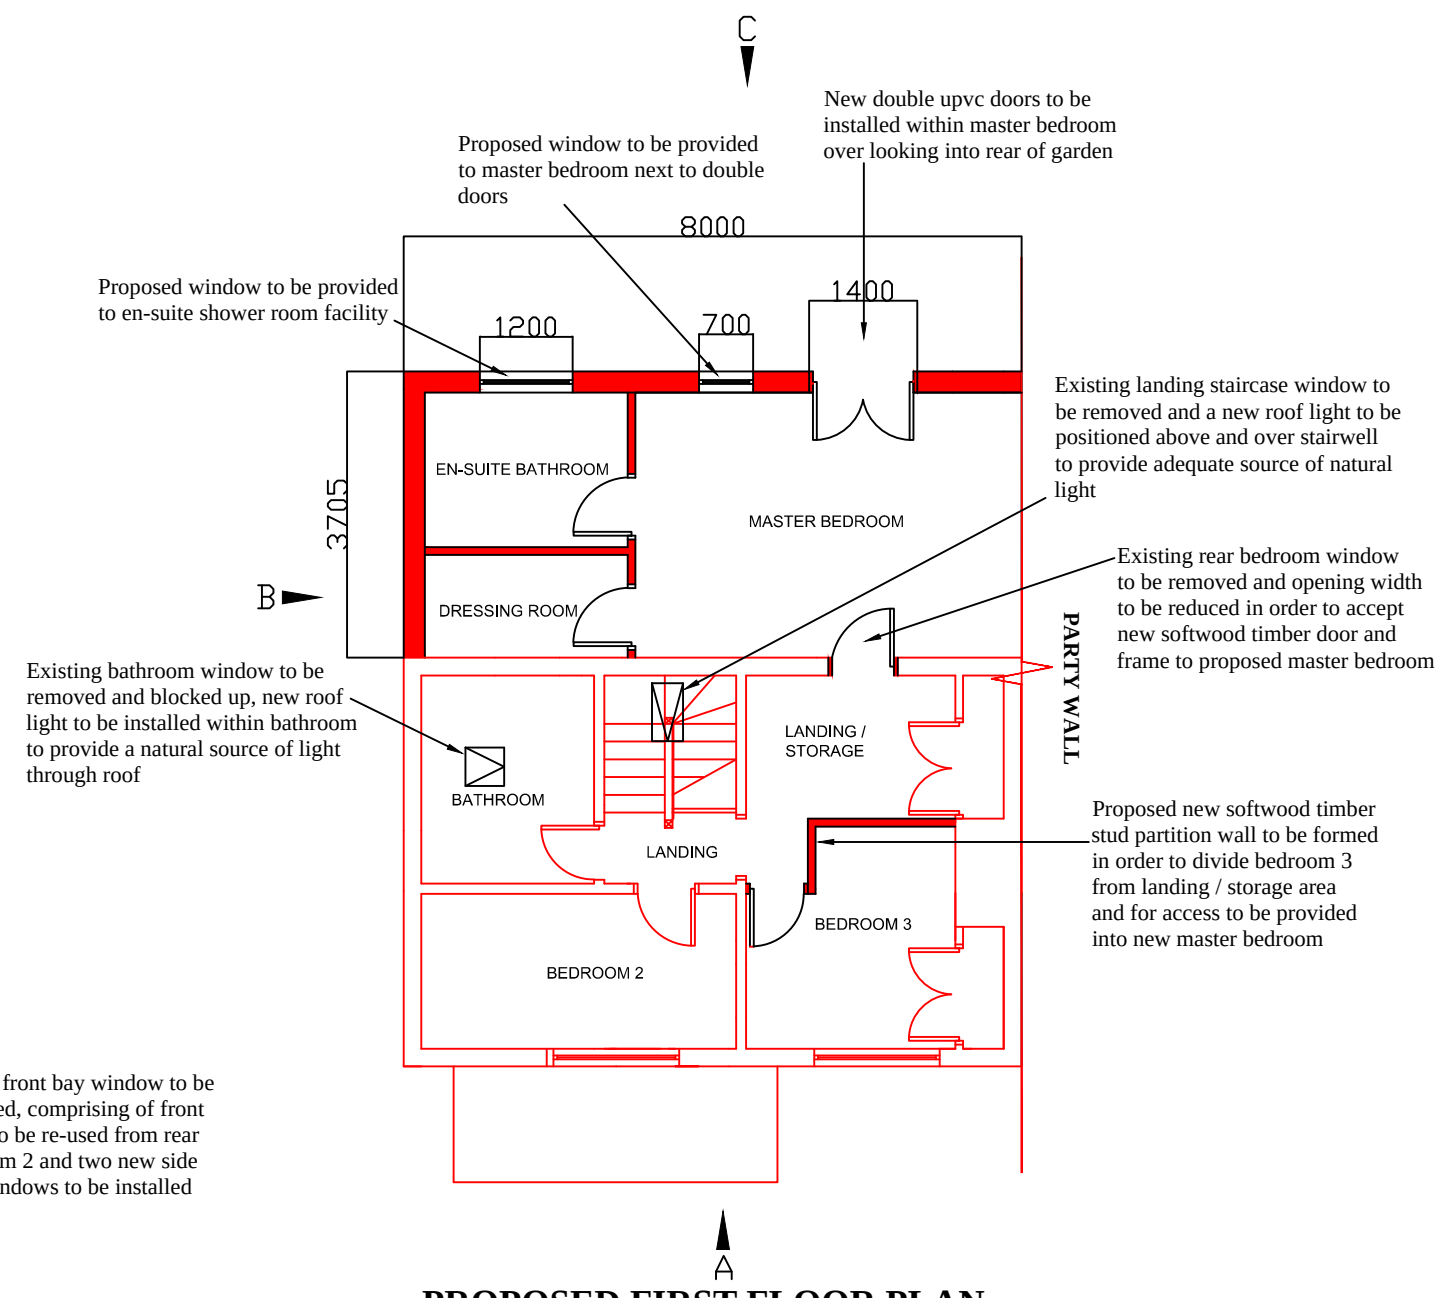

PROPOSED FIRST FLOOR PLAN

FOXALL SURVEYING & DESIGN SERVICES Ltd
BUILDING SURVEYORS & CHARTERED TOWN PLANNERS

Mr. IAN E FOXALL BSc. (Hons) MCIQB, MBEng - Building Surveyor

Tel: 01244 292421 Mobile: 07736286663 E-Mail: fsds@hotmail.co.uk
 1 GREEN COTTAGE, THE GREEN, ROSSETT, WREXHAM LL12 0EA

DRAWING STATUS: PLANNING DRAWINGS SCALE: 1:100 @A3

CLIENT: Mr. & Mrs. S. SIMON

PROJECT: No. 3, Tenth Avenue, Llay, Wrexham, Clwyd LL12 0LL

DRAWING TITLE: PROPOSED FLOOR PLANS DRAWING NUMBER: FSDS I.F 26.03.13 (003)13 - 003 REV: A

DO NOT SCALE FROM THIS DRAWING - USE FIGURED DIMENSIONS ONLY. READ IN CONJUNCTION WITH ALL OTHER SPECIALISTS/CONSULTANTS DRAWINGS.REPORT ANY DISCREPANCIES BEFORE AFFECTED WORK COMMENCES. ALL SETTING OUT DIMENSIONS TO BE CHECKED ON SITE BY CONTRACTOR BEFORE WORK COMMENCES. THIS DRAWING REMAINS COPYRIGHT OF - **FSDS FOXALL SURVEYING & DESIGN SERVICES LTD.** COPY / DISTRIBUTION ONLY CONSENT OF THE AUTHOR.