



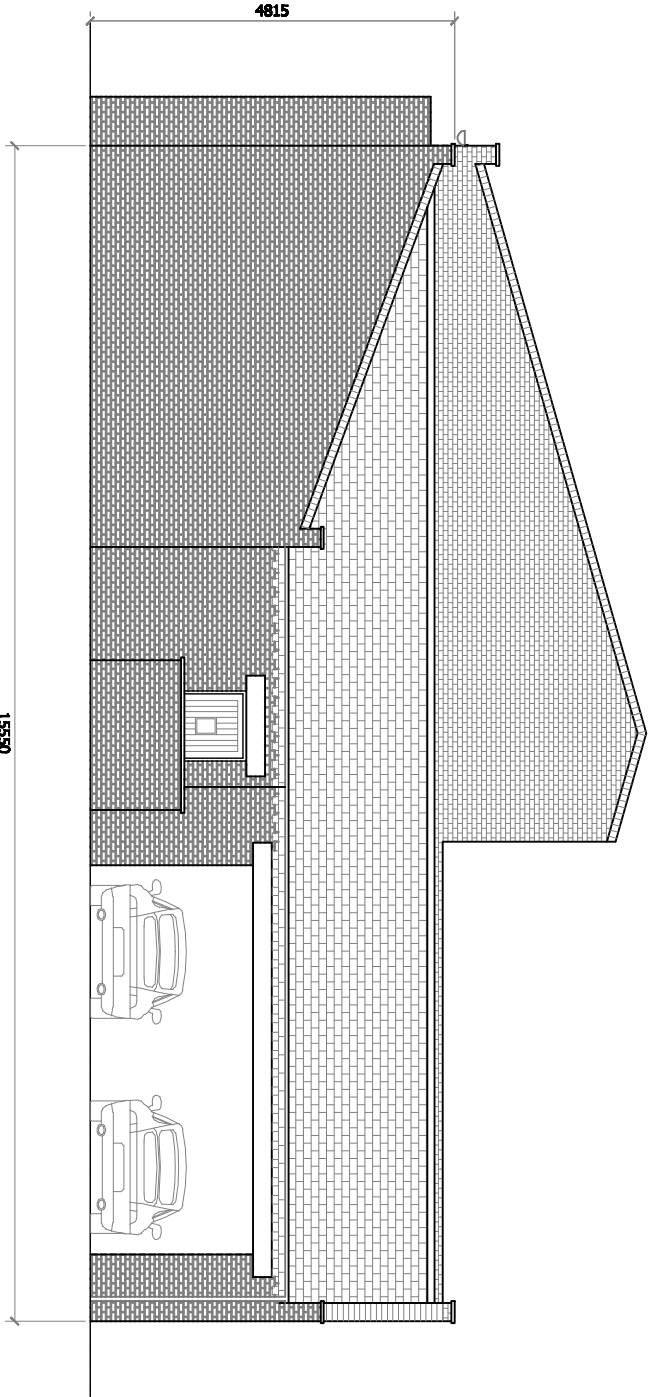

Proposed Front Elevation

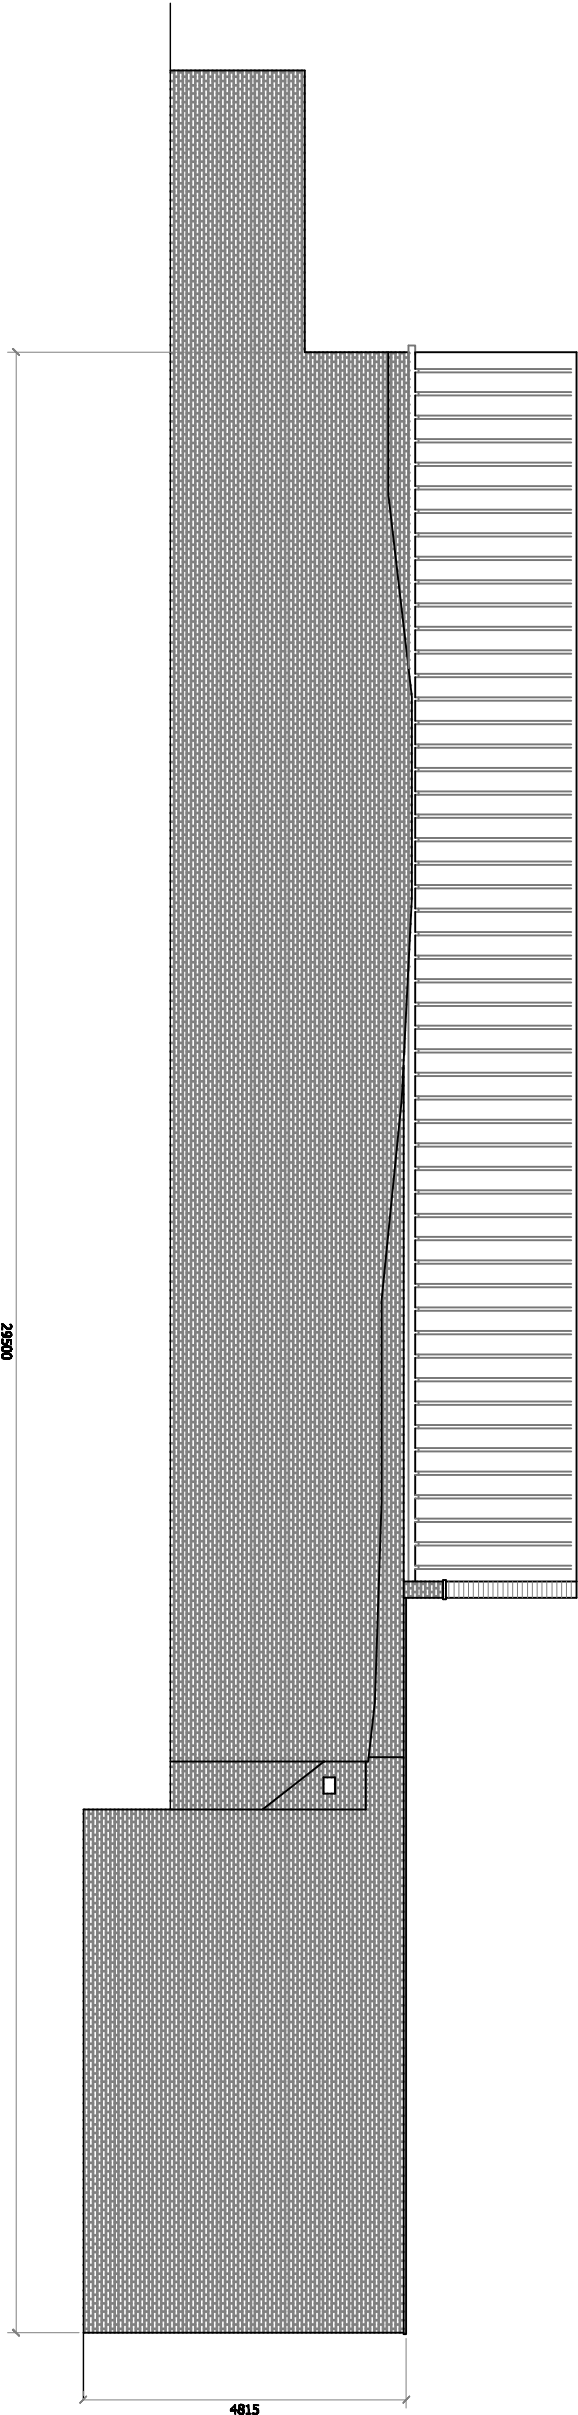

Proposed South Side Elevation

ALL MEASUREMENTS ARE IN MILLIMETRES UNLESS OTHERWISE STATED AND MUST BE CHECKED ON SITE AND NOT SOLELY DIRECTLY OFF THE DRAWING.

THIS DRAWING MUST BE USED FOR THE PURPOSE OF PLANNING AUTHORITY OR BUILDING REGULATION APPROVAL ONLY.

IT IS THE RESPONSIBILITY OF THE CLIENT OR THEIR CONTRACTORS TO OBTAIN APPROVAL FROM THE LOCAL AUTHORITY PLANNING AND BUILDING CONTROL DEPARTMENTS BEFORE WORK COMMENCES AND TO ENSURE THAT INSTRUCTIONS ARE CARRIED OUT AS THE DRAWING STATED IN THEIR GUIDELINES. THIS DRAWING HAS BEEN PREPARED WITHOUT KNOWLEDGE OF SITE-GROUND CONDITIONS, EXISTING PLANNING CONDITIONS, RIGHTS OR UTILITIES OR THE STRUCTURAL NATURE OF EXISTING BUILDINGS. ALL THE INFORMATION PROVIDED IS USED AT THE CLIENT'S OWN RISK AND NO LIABILITY WILL BE ACCEPTED BY *Kelpalmer Plans*

Client	Mr John Parry, Borras Hall, Borras Hall Lane, Llanyrwil, Wrexham, Chyd, LL13 9EG			
Project	Alterations to Outbuildings			
Title	Proposed Elevations 1			
Job No.	KP-12-042	Drawn By	Kel Palmer	
Date	December 2012	Checked By		
Scale	1:100 @ A3	Revision	A - 03.04.13	
Drawing Number	005 Planning Permission			

Kelpalmer

Plans

kelpalmer@mei.com

52 Kerrie Lane, Whodram, Northwich, Cheshire, CW9 6PF

01928 735540 or 07873 883170