


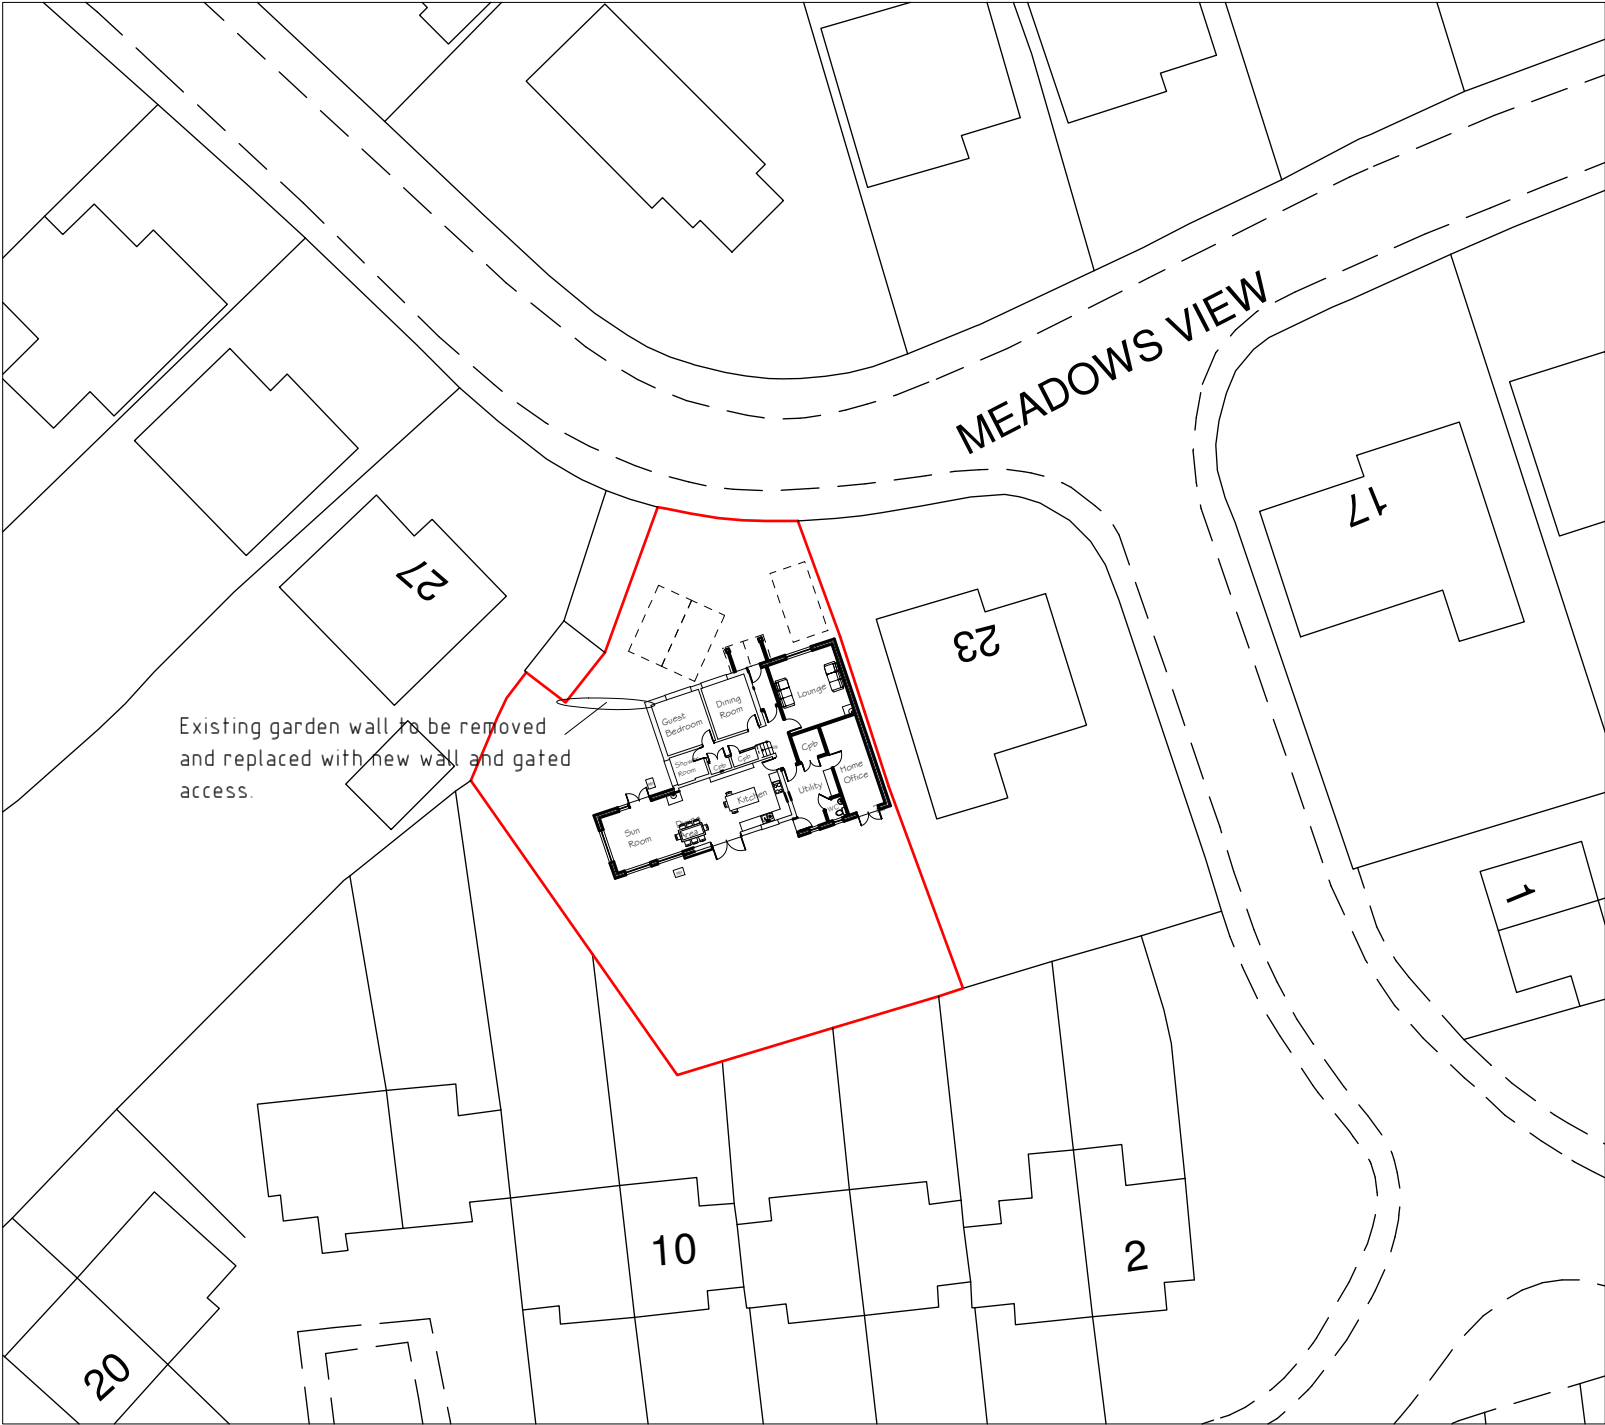

Site Plan 1:500



Location Plan 1:1250

A	05/13	Parking Details added	D.J.E.
Rev	Date	Detail	Initial

Project: Proposed Alterations at 25 Meadow View, Marford, Wrexham, LL12 8LS.	
Title: Site Plan & Location Plan	Scale: (A3) 1:500 & 1:1250

Drawn By: S M Eltham	Date: Mar 2013
Drawing No: A029/004	Sheet: 1 of 1



Redwither Business Centre,
Redwither Business Park,
Wrexham. LL13 9XR
Tel: 01978 356500
www.blueprintarchitectural.com