



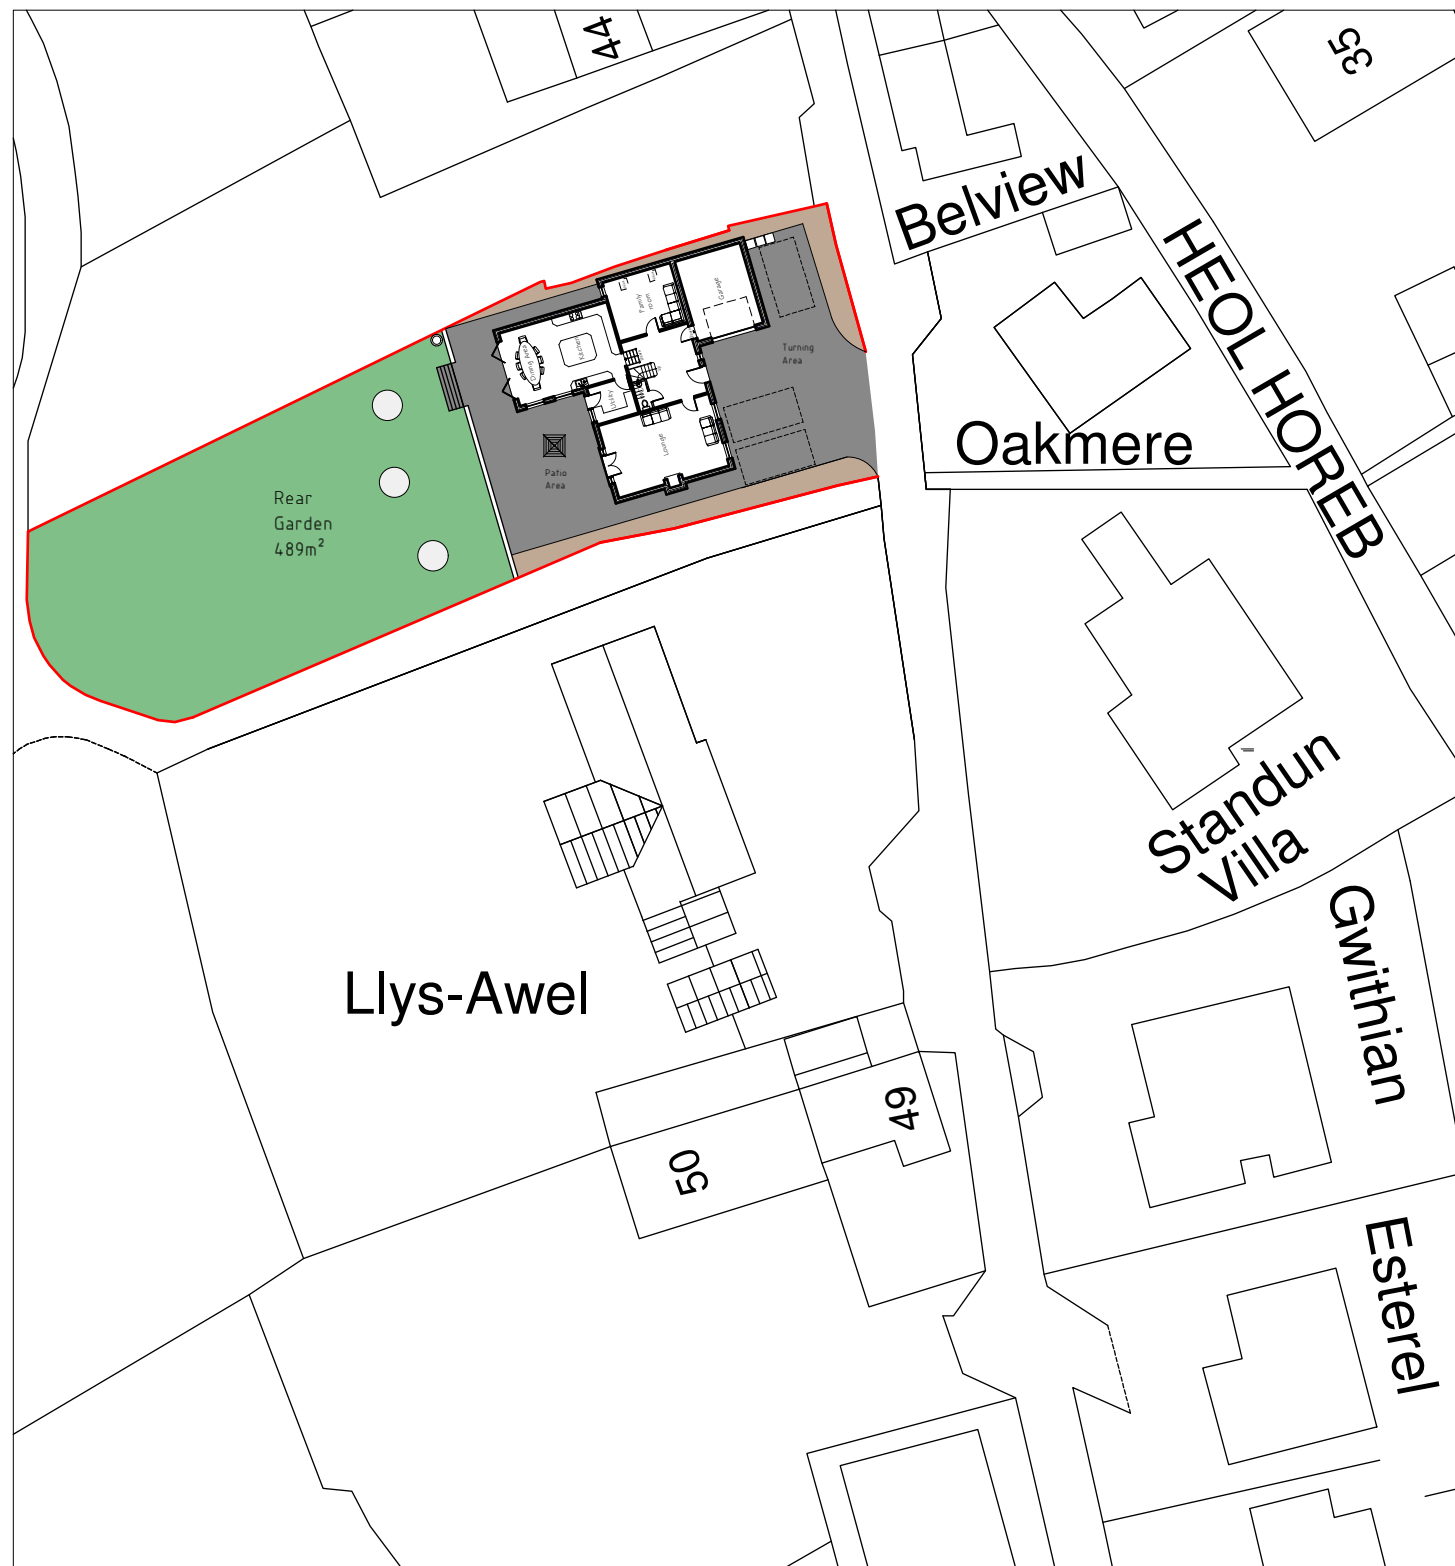

Site Plan 1:500

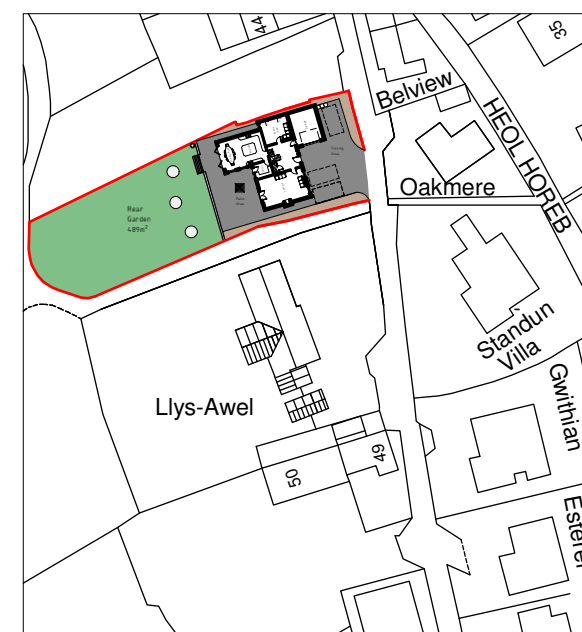

Location Plan 1:1250

| A   | 04/13 | Planning Amends | D.J.E.  |
|-----|-------|-----------------|---------|
| Rev | Date  | Detail          | Initial |

Project:

Proposed Replacement Dwelling at 47 Middle Road, Coedpoeth, LL11 3TW.

|               |             |
|---------------|-------------|
| Title:        | Scale: (A3) |
| Site &        | 1:500 &     |
| Location Plan | 1:1250      |

|             |          |
|-------------|----------|
| Drawn By:   | Date:    |
| D.J.Edwards | Jan 2013 |

|             |        |
|-------------|--------|
| Drawing No: | Sheet: |
| S036/009    | 1 of 1 |

**blueprint**  
architectural services



Redwither Business Centre,  
Redwither Business Park,  
Wrexham. LL13 9XR  
Tel: 01978 356500  
www.blueprintarchitectural.com