



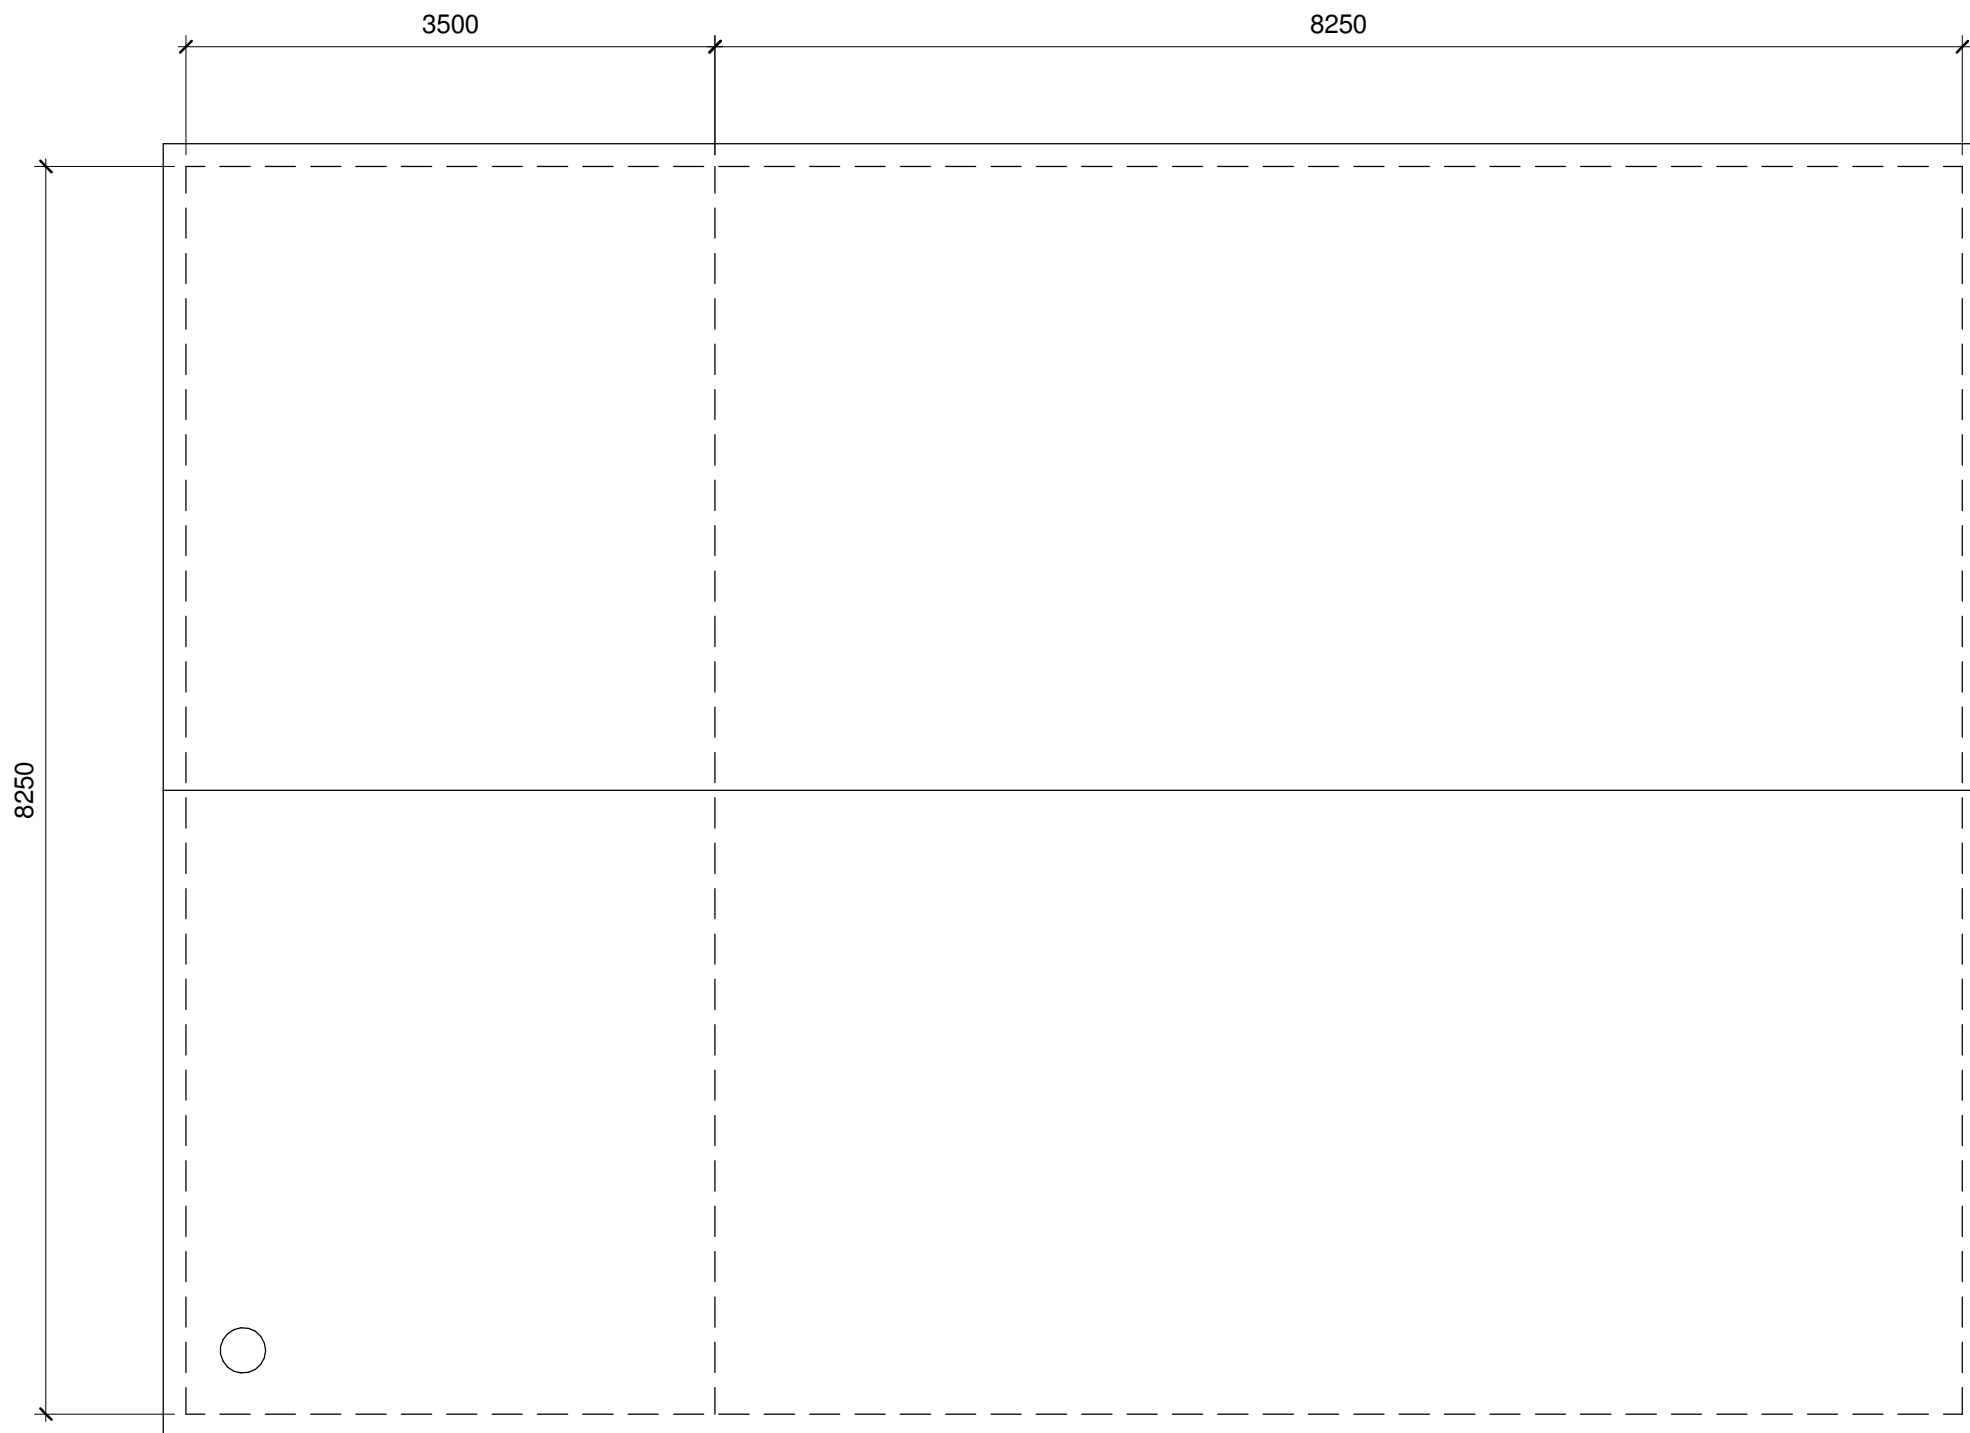

Roof Plan
1 : 50

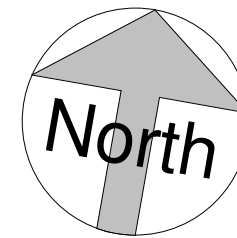

Project	Talwrn Nursery Garage Conversion			
Title	Roof Plan			
Scale @ A3	Drawn By	Checked By	Date	
1 : 50	GE	-	02.08.14	
Drawing Number	Job No.	Sheet No.	Rev.	
	13-12	A106	-	