



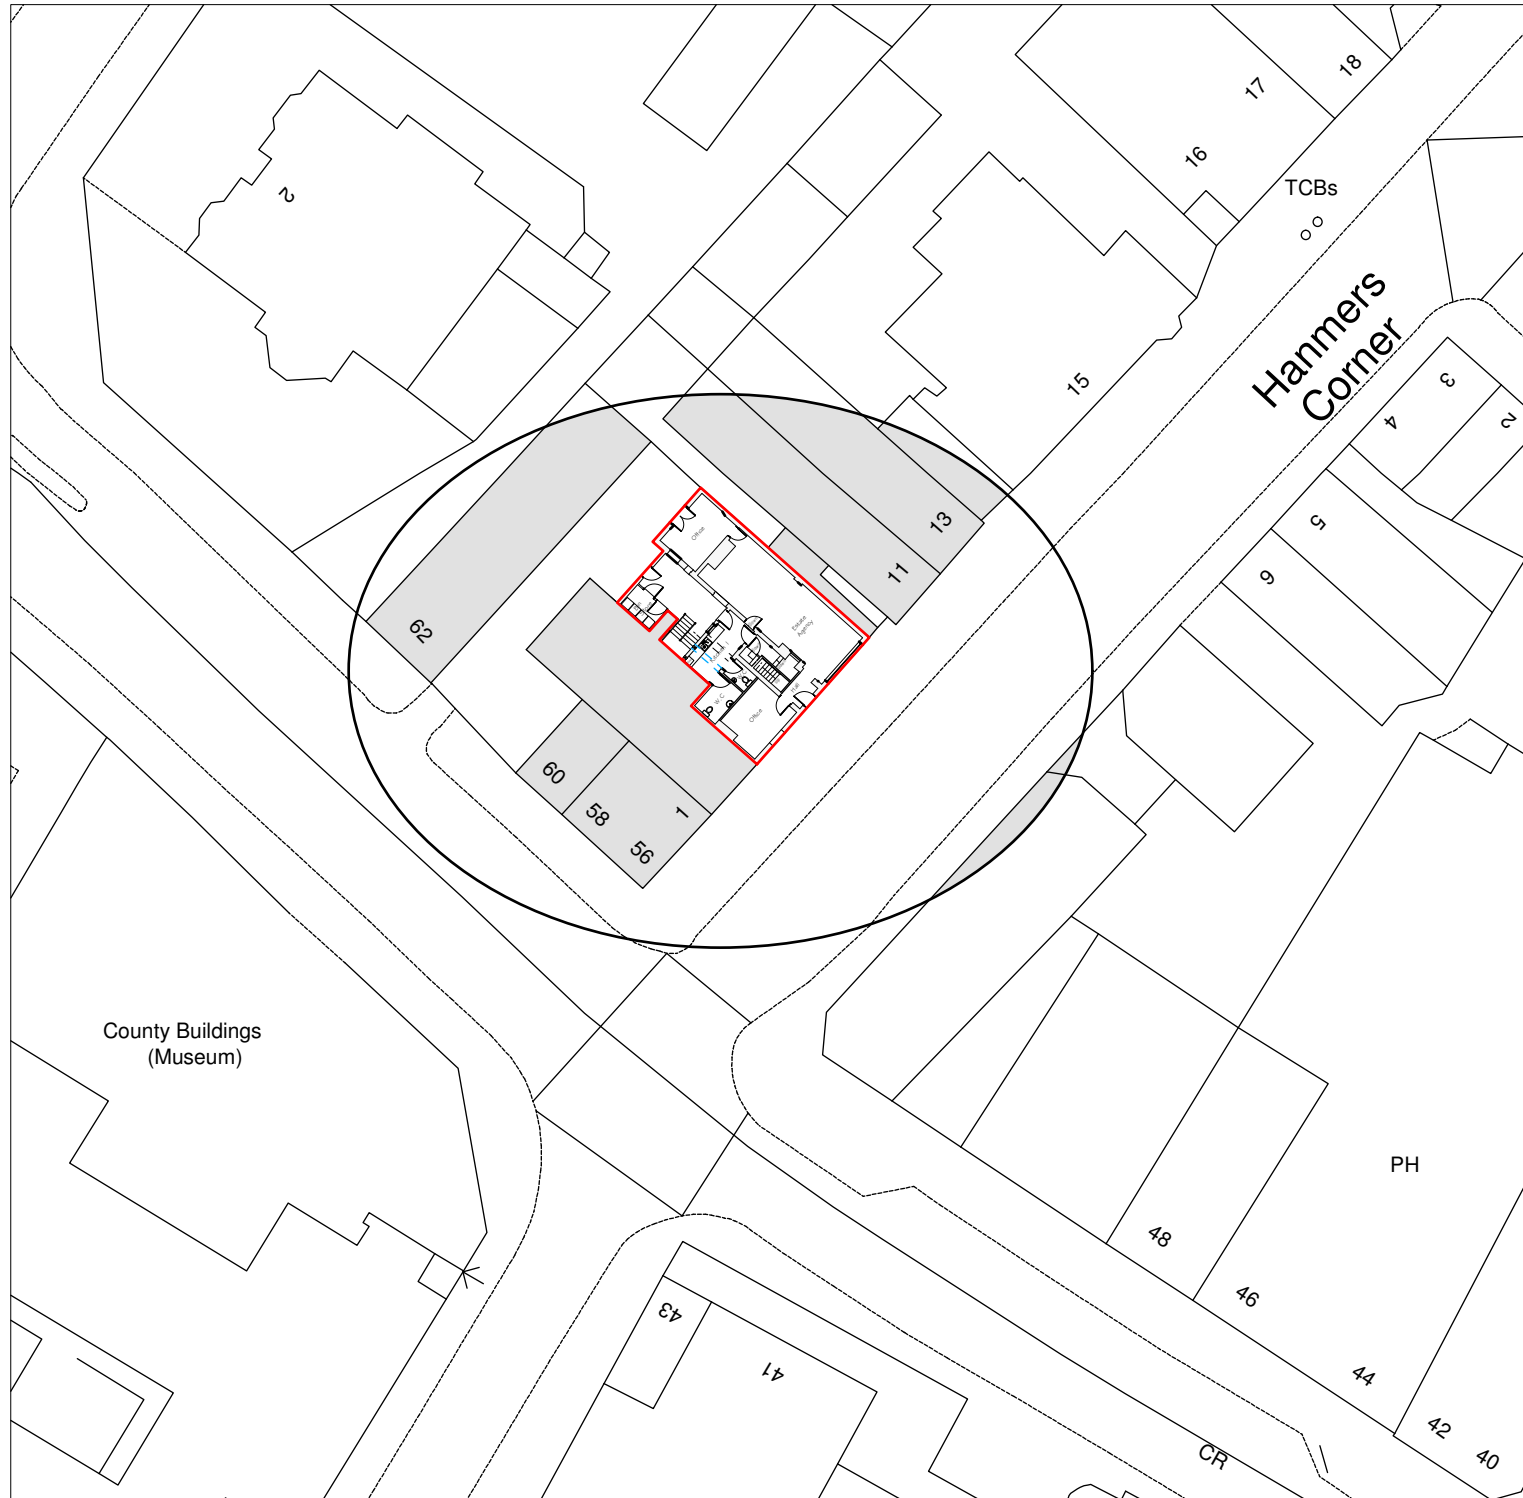

Site Plan 1:500



Location Plan 1:1250

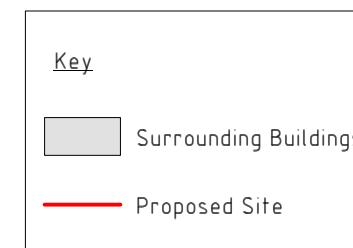

A	07/14	Planning Amends	S.M.E.
Rev	Date	Detail	Initial

Project:
Proposed Alterations at
5 King Street,
Wrexham,
LL11 1HF

Title: Planning: Site Plan & Location Plan	Scale: (A3) 1:500 & 1:1250
--	----------------------------------

Drawn By: S M Eltham	Date: Jul 2014
-------------------------	-------------------

Drawing No: G042/004	Sheet: 1 of 1
-------------------------	------------------

blueprint
architectural services



Redwither Business Centre,
Redwither Business Park,
Wrexham. LL13 9XR
Tel: 01978 356500
www.blueprintarchitectural.com