




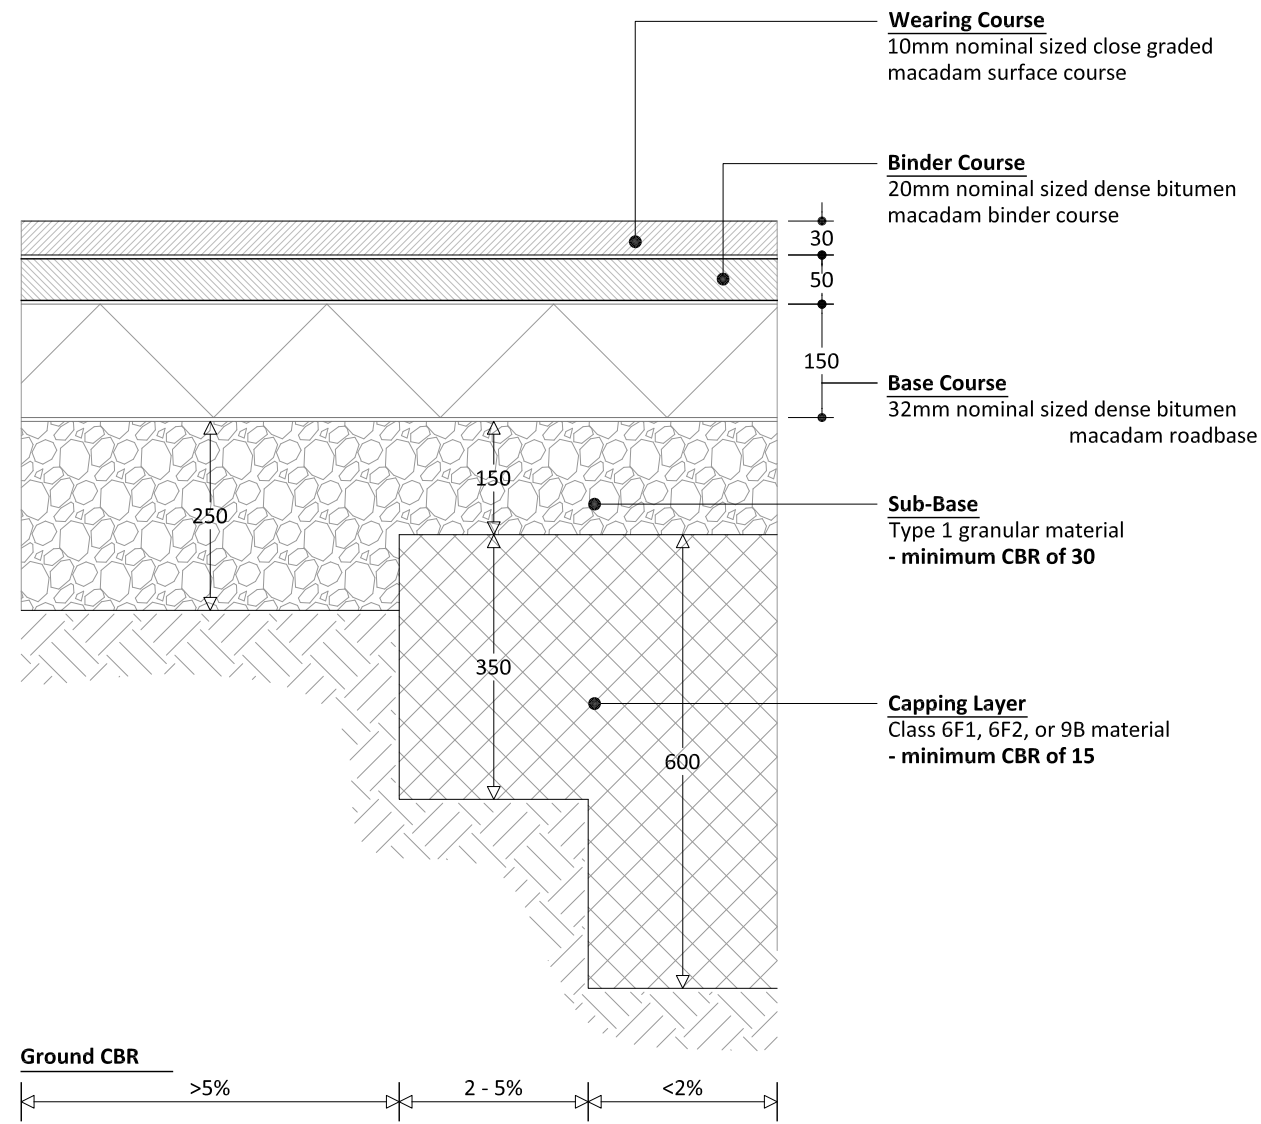


TYPICAL CARRIAGEWAY CONSTRUCTION

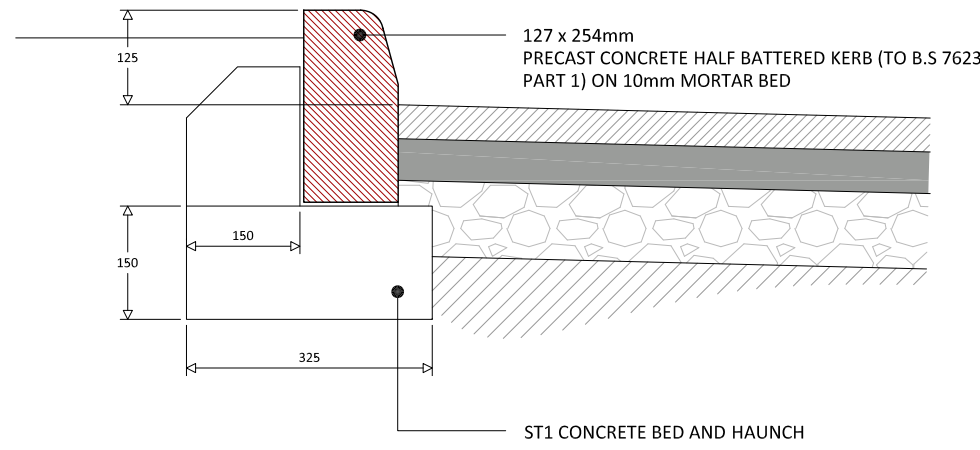


KERB DETAIL - HALF BATTERED

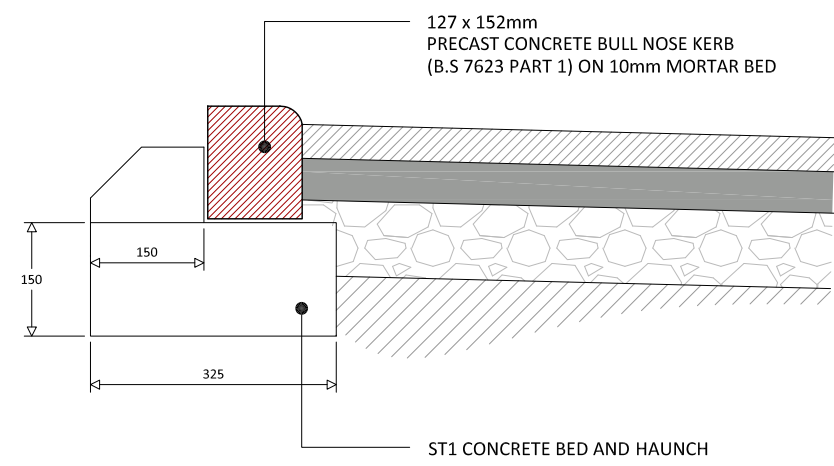

KERB DETAIL - BULLNOSE KERB

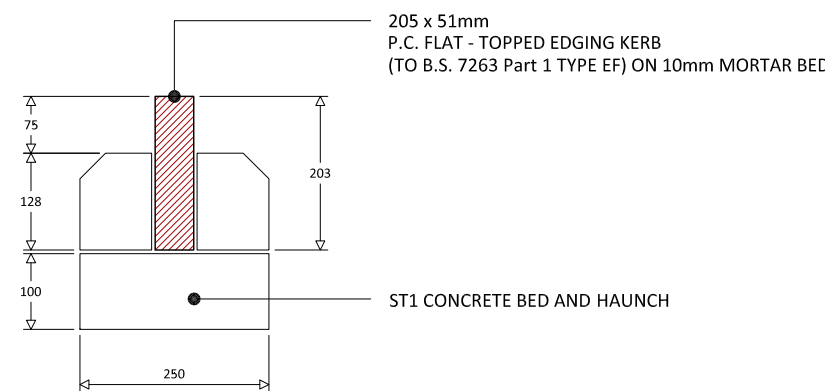

KERB DETAIL - FOOTWAY KERB

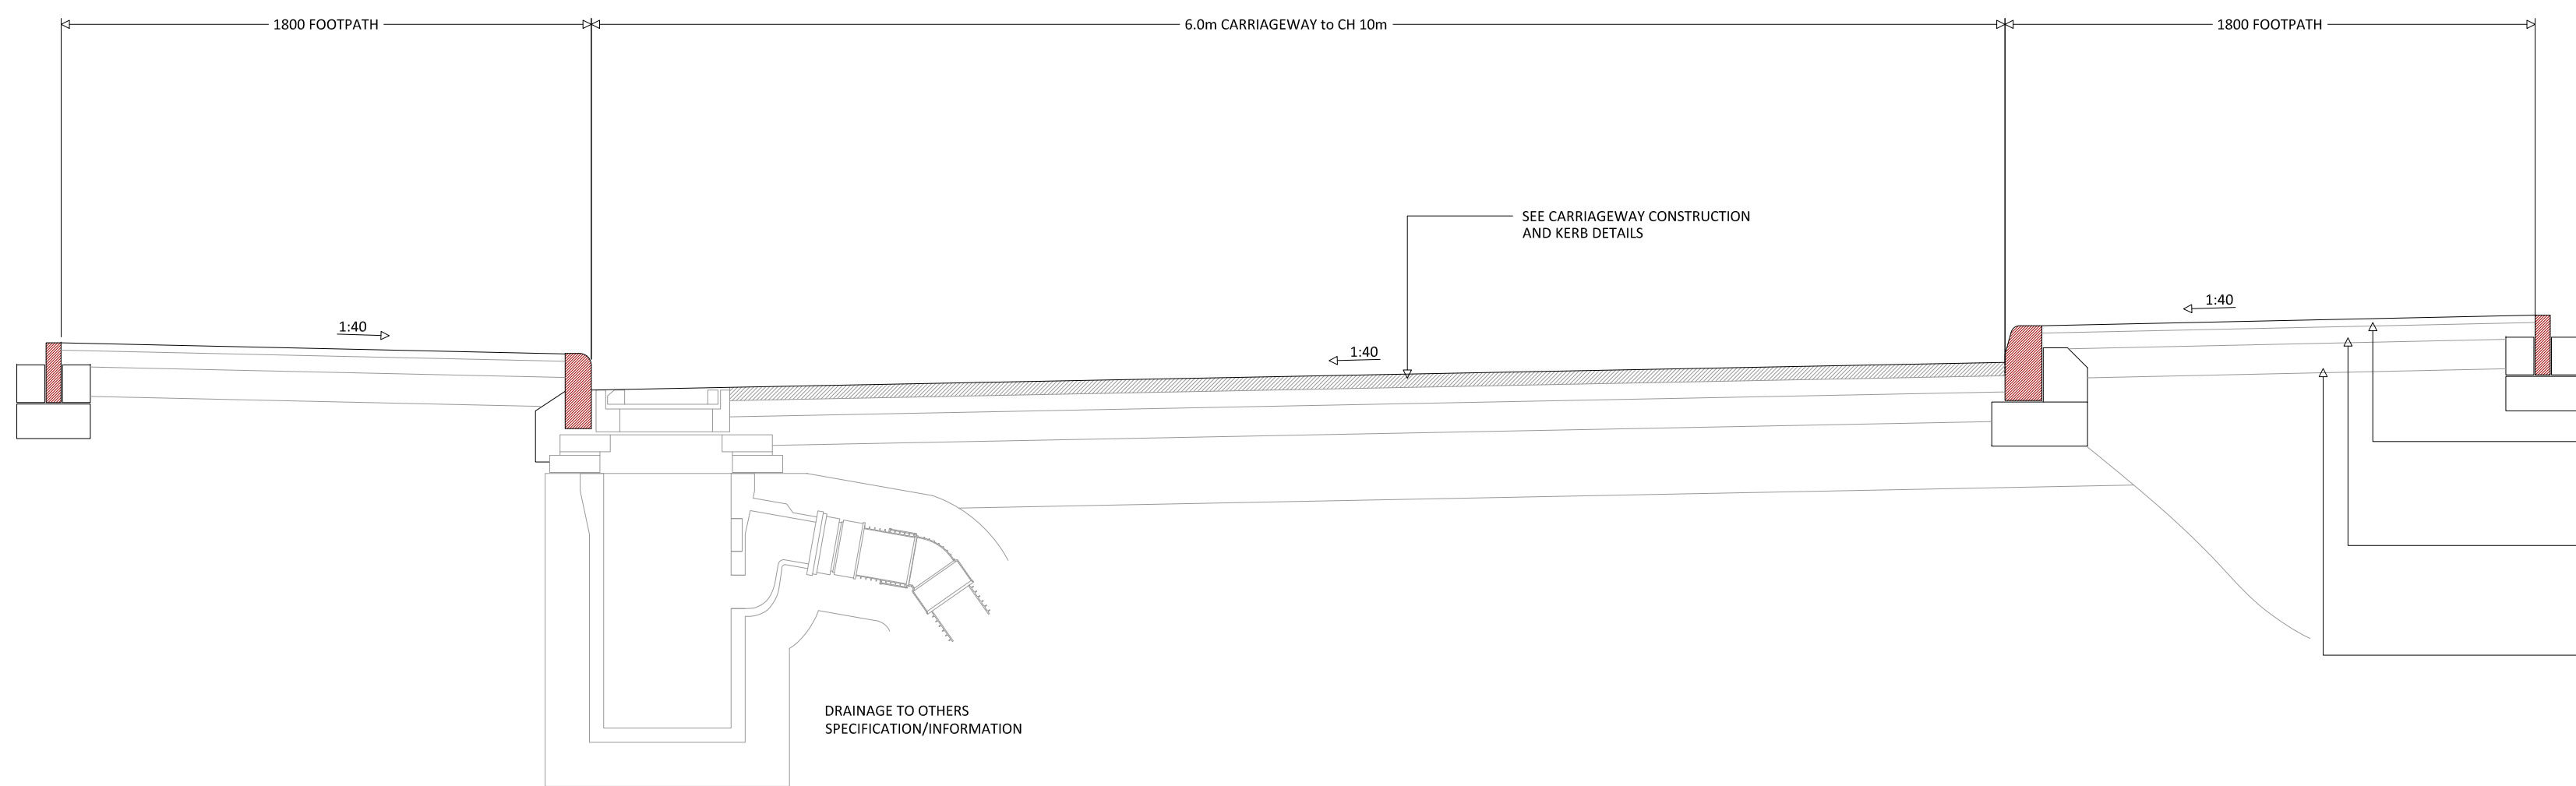

TYPICAL SECTION THROUGH CARRIAGEWAY

NOTES:

- DEPTH OF SUB-BASE SHOWN IS BASED ON A MIN C.B.R. VALUE OF 2%. THE ACTUAL DEPTH TO BE ASSESSED AND CONFIRMED ON SITE WITH THE "HIGHWAYS AUTHORITY" AT THE TIME OF CONSTRUCTION. C.B.R. TESTS TO BE CARRIED OUT AS NECESSARY.
- SUBJECT TO LOCAL AUTHORITY APPROVAL THE DEPTH OF THE CAPPING LAYER MAY BE REDUCED IF A GEOTECHNICAL REINFORCEMENT MEMBRANE IS USED (SEE NOTE 6).

- 25mm 6mm NOMINAL SIZED DENSE BITUMEN MACADAM SURFACE COURSE TO BE IN ACCORDANCE WITH BS 4987 PART 1: 1993 CLAUSE 7.5 TO BE IN ACCORDANCE WITH D.O.T. SPECIFICATION FOR HIGHWAY WORKS CLAUSE 912
- 55mm 20mm NOMINAL SIZED DENSE BITUMEN MACADAM BINDER COURSE TO BE IN ACCORDANCE WITH BS 4987 - 1:2001 TABLE 6.5 TO BE IN ACCORDANCE WITH D.O.T. SPECIFICATION FOR HIGHWAY WORKS CLAUSE 929
- 100mm GRANULAR SUB-BASE TYPE 1 (SEE NOTES 6 & 7) TO BE IN ACCORDANCE WITH D.O.T. SPECIFICATION FOR HIGHWAY WORKS CLAUSE 803

TO BE INCREASED TO 95mm AT VEHICULAR CROSSINGS

THIS DRAWING IS TO BE READ IN CONJUNCTION WITH:
MUNRO ASSOCIATES
SITE PLAN DRAWING: 244-120
GENERAL SPECIFICATION
(244-SPECIFICATION)
WATERCO
FOUL & SURFACE WATER DRAINAGE
DRAWINGS: w974 d01 & d02

CONSTRUCTION NOTES

THIS DRAWING IS TO BE READ IN CONJUNCTION WITH ALL RELEVANT ARCHITECTS DETAILS AND SPECIFICATION - ANY DISCREPANCY IS TO BE REPORTED IMMEDIATELY.

REFER TO ARCHITECTS DETAILS AND SPECIFICATION FOR DETAILS OF SETTING OUT, LEVELS, FINISHES, SERVICES AND DRAINAGE.

DO NOT SCALE OFF THIS DRAWING.

PLANNING ISSUE

INITIAL ISSUE
DRAWING ISSUED FOR DISCUSSION AND COMMENT ONLY - INFORMATION NOT TO BE USED FOR CONSTRUCTION PURPOSES

TENDER ISSUE
DRAWING ISSUED FOR COSTING ONLY - INFORMATION NOT TO BE USED FOR CONSTRUCTION PURPOSES

BUILDING REGS ISSUE
DRAWING TO BE INCLUDED IN THE BUILDING REGULATION CONTRACT DOCUMENTS AND SUBMITTED TO BUILDING CONTROL

CONSTRUCTION ISSUE
DRAWING TO BE USED BY THE RELEVANT CONTRACTOR ON SITE FOR CONSTRUCTION PURPOSES

Rev	Date	Description	By
A	10/04/11	PLANNING ISSUE	SL

PROJECT:

CHIRK COURT
RESIDENTIAL HOME
CHIRK

DRAWING TITLE:
SITE CARRIAGEWAY AND
PARKING DETAILS

DATE: 01/04/11 SCALE: (HALF SCALE @ A3) BY: S.L.

DRAWING REF: 11062/12 REV: A

BOBJOHNSON
consulting structural engineers

First Floor
Old Bank Buildings
Bellestone
Shrewsbury
SY1 1HU
Tel 01743350893
Fax 01743323819
Email: info@bjse.co.uk
www.bjse.co.uk