





Location Plan - Existing 1:1250 @ A3

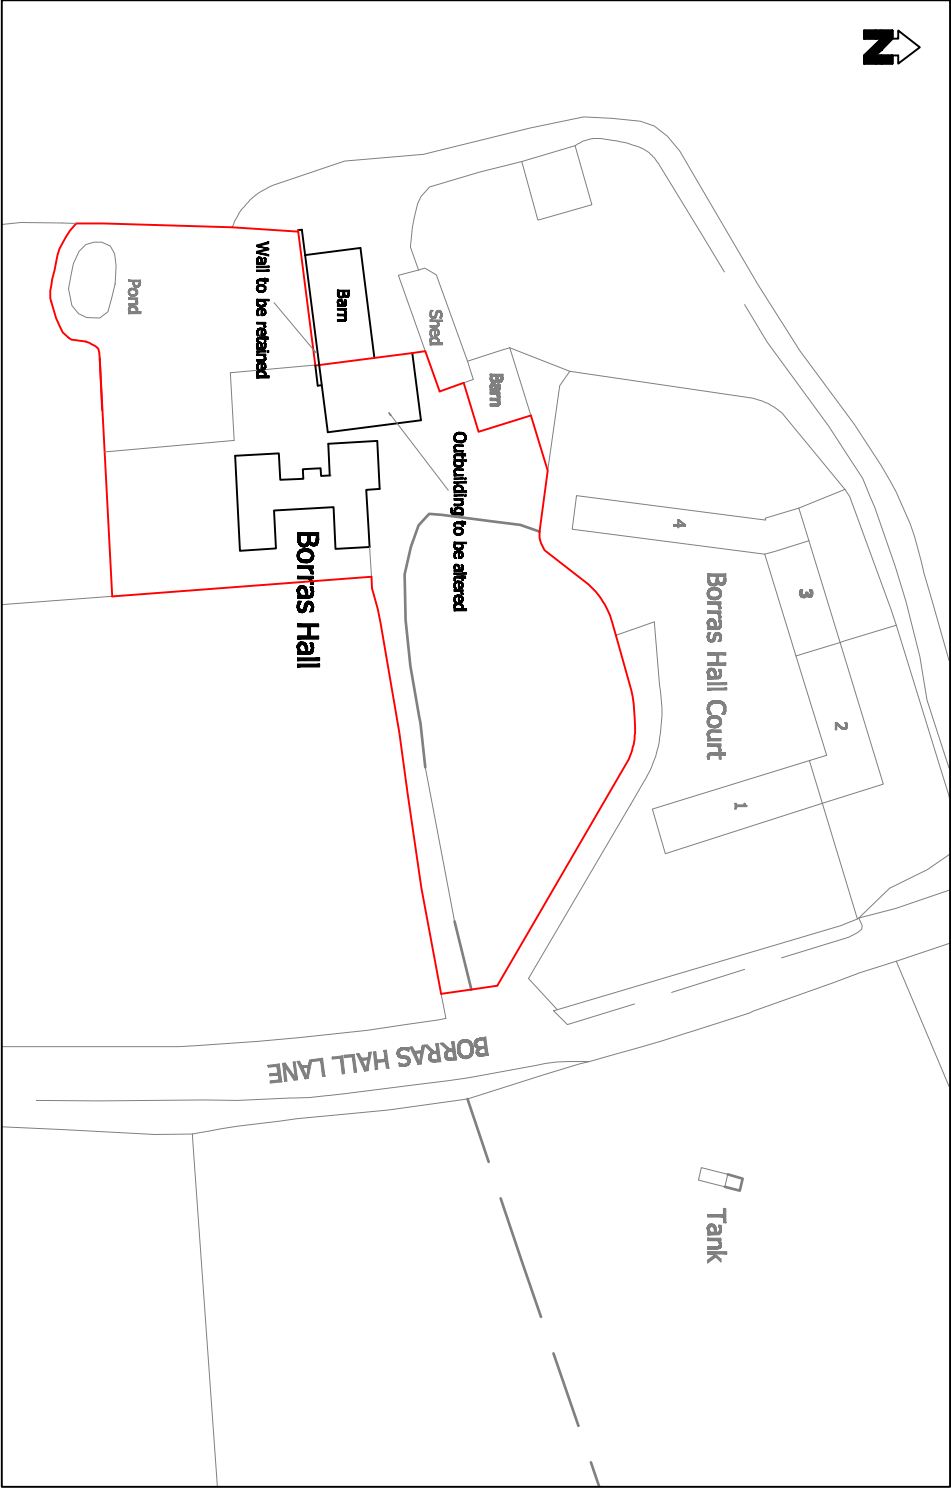

Site Plan - Proposed 1:500 @ A3

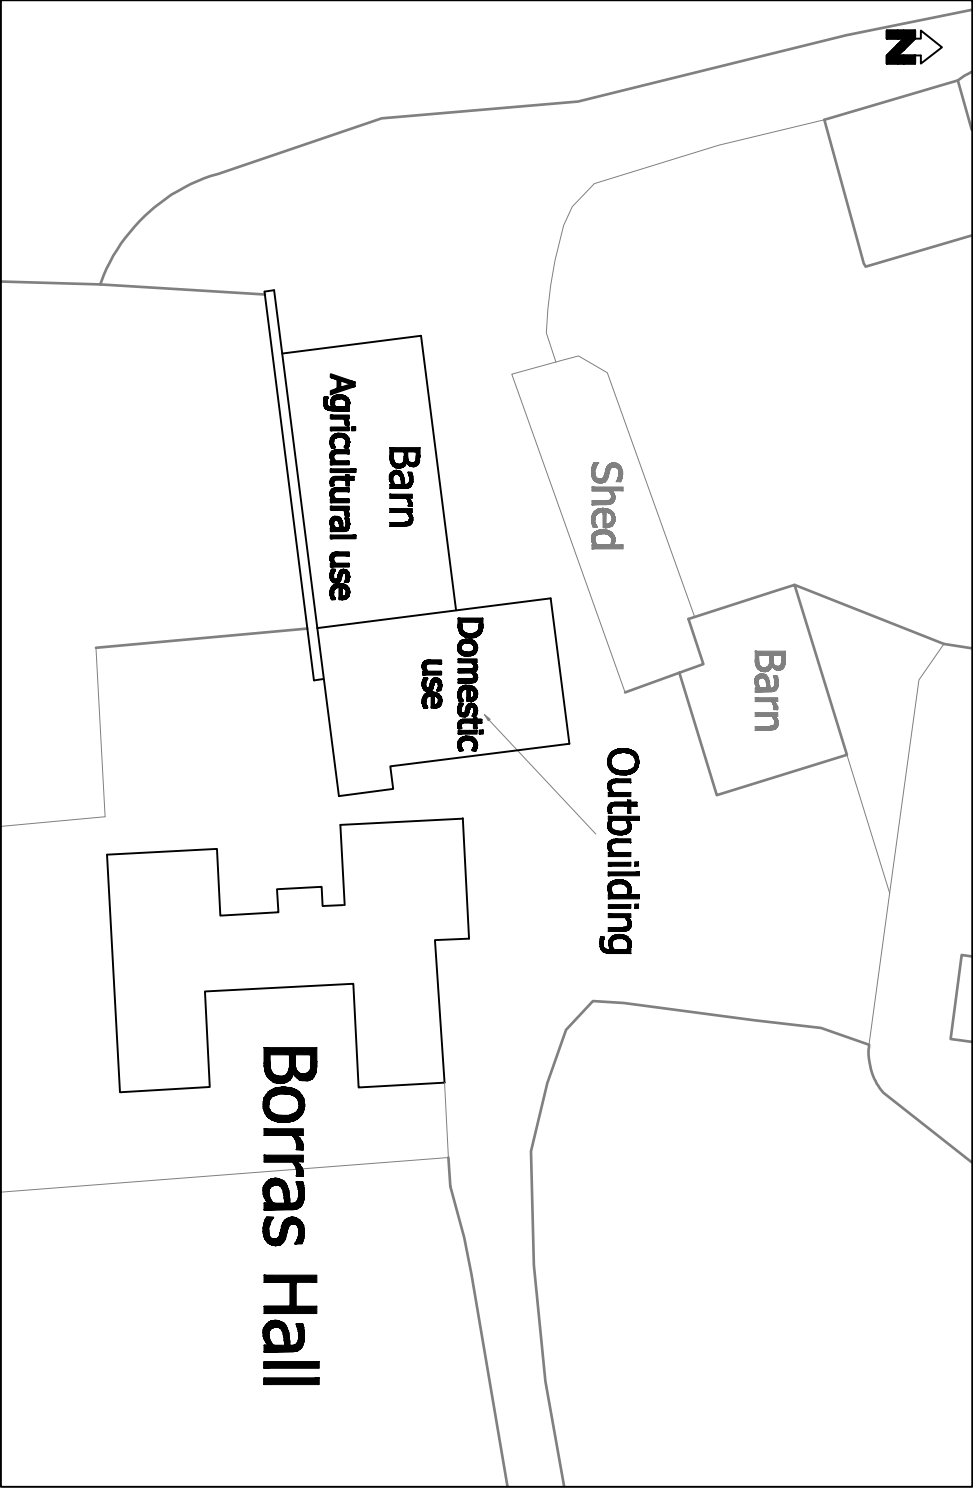

Block Plan - Proposed 1:200 @ A3

Client		Mr John Parry, Borrás Hall, Borrás Hall Lane, Llanywyl, Wrexham, Cyw, LL13 8GG	
Project		Alterations to Outbuildings	
Title		Location, Site and Block Plans	
Job No.		1P-12-042	Drawn By Keli Palmer
Date		December 2012	Checked By
Scale		As shown	Revision A - 08.04.15
Drawing Number		001 Planning Permission	
		kelpalmer Plans kelpalmer@msn.com 22 Keano Lane, Wrexham, Northwch, Clwyd, CH9 8PP 01905 725386 or 07873 853770	