



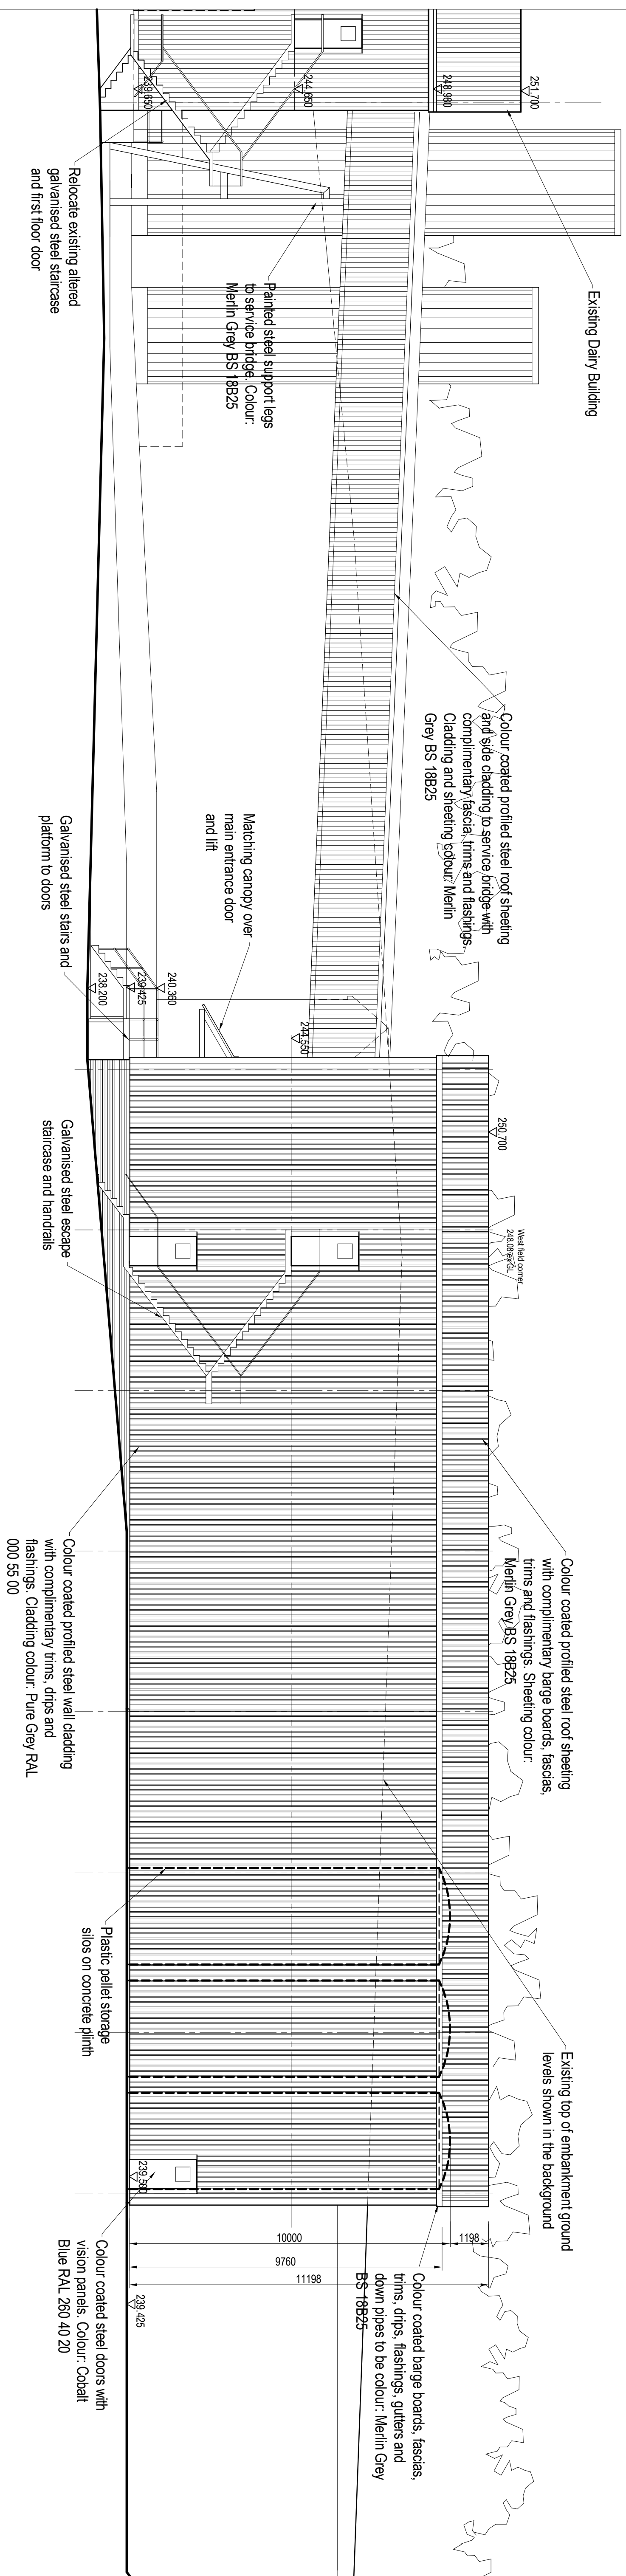

East Elevation

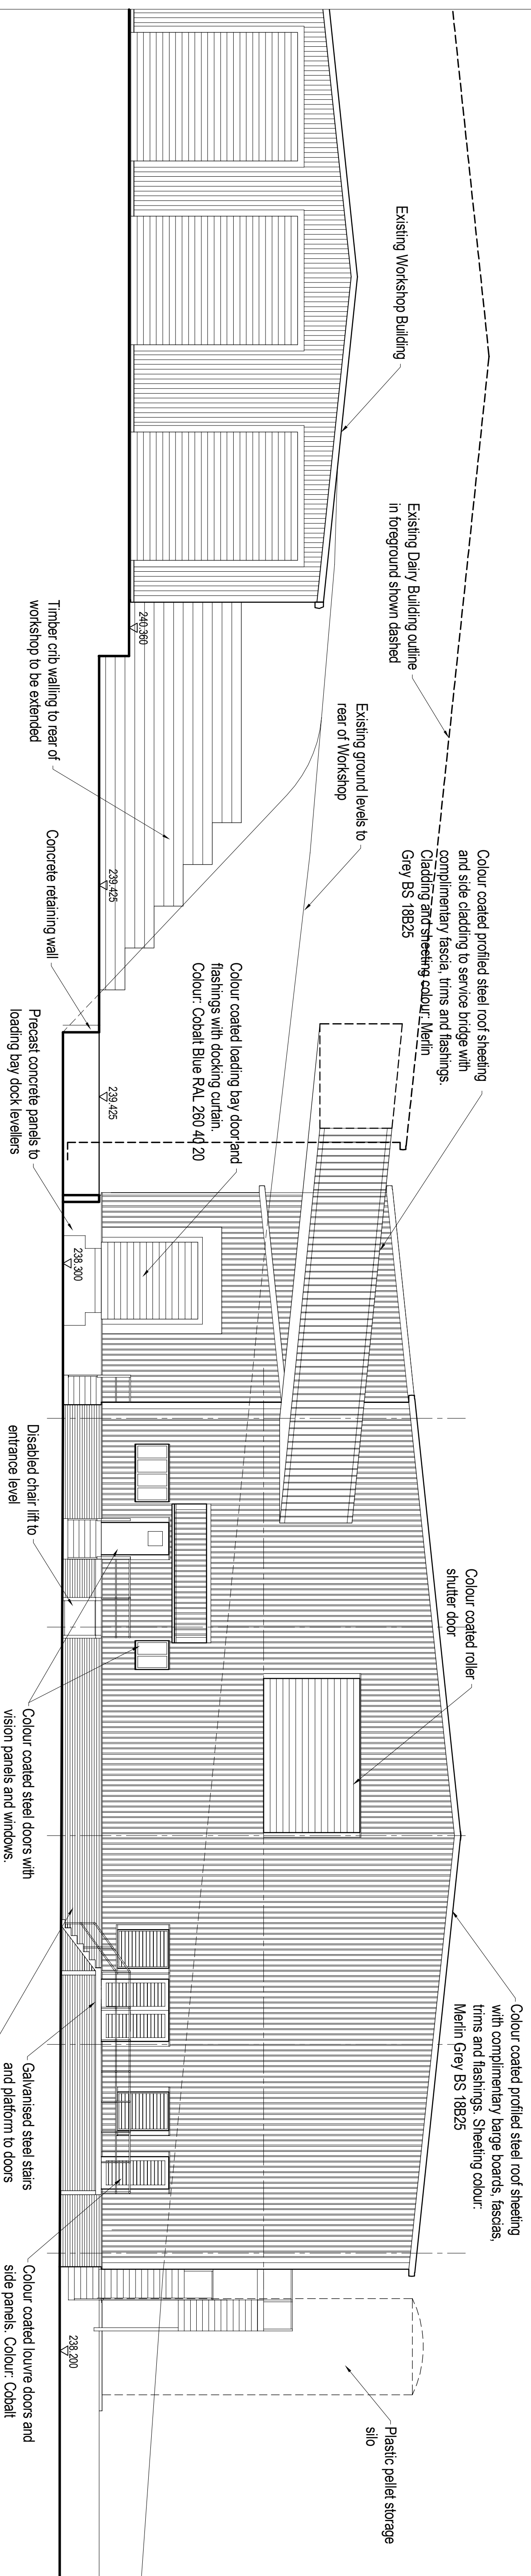

South Elevation

 RICS		HASTON REYNOLDS C H A R T E R E D S U R V E Y O R S	
+ 44 (0) 1902 84 05 48 ia@hastonreynolds.co.uk			
If in doubt, ask Do not scale off printed drawings This drawing is the copyright and property of Haston Reynolds Ltd			
DATE	Apr 2014	SCALE	1 : 100@A1
ORIGIN	Cdsll	VERIFIED	ISR
FILE NAME	BottleStoreSiteProposedPL1e		
ISSUE	Planning	A1 Drawing	
CLIENT	Tomlinson's Dairies Ltd		
	Blow Moulding Building Five Crosses Industrial Estate Minera, Wrexham		
DRAWING NO.	H0070-08-A1-PL-06		
REV.	A		