


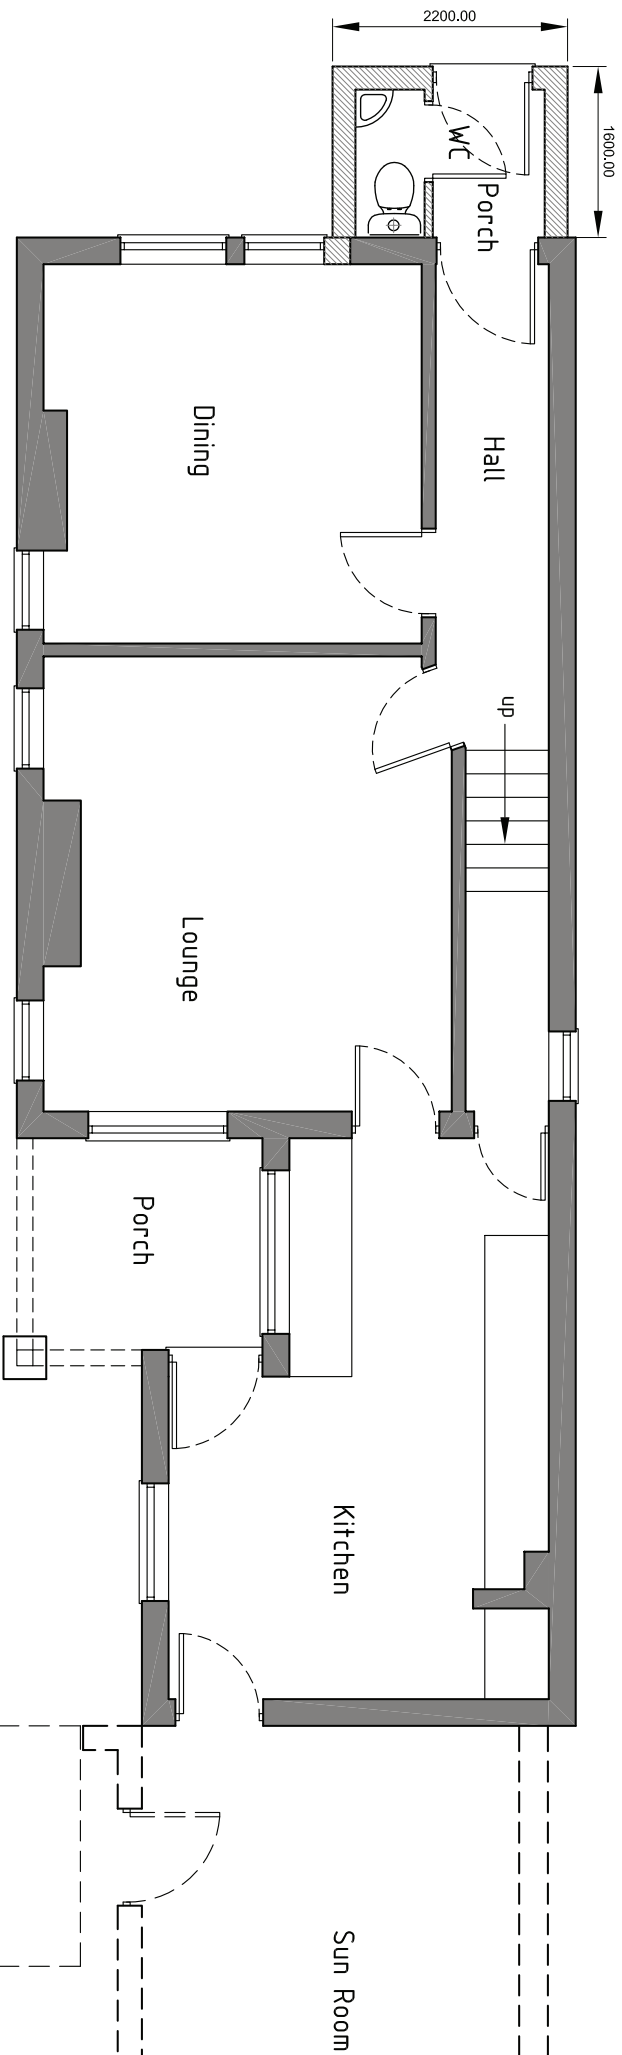

Ground Floor As Proposed

Extension currently under construction (shown dotted)

Architectural Services for Homeowners

www.mdslimited.co.uk
info11@mdslive.co.uk

0978 353445 / 0734 710223

Fendle Villa, 25 Kainey Road, Wrexham, North Wales, LL13 8PD.

Proposed Porch Extension for Mr & Mrs Bedford

The Craft, High Street, Greasford, Wrexham, LL12 8PS.

Date November 12 Scale 1:50 @ A3

Floor Plans as Proposed

Day No. - RB-03

Please Note, Do not scale from this drawing