


- Notes:**
- This drawing and the design is protected by copyright law.
 - Do not scale from this drawing, refer any query.
 - Contractor to check all dimensions on site and to report any discrepancies prior to construction or off-site fabrication commencing.
 - All structural components / alterations shown are indicative and must be verified by a Structural Engineer.

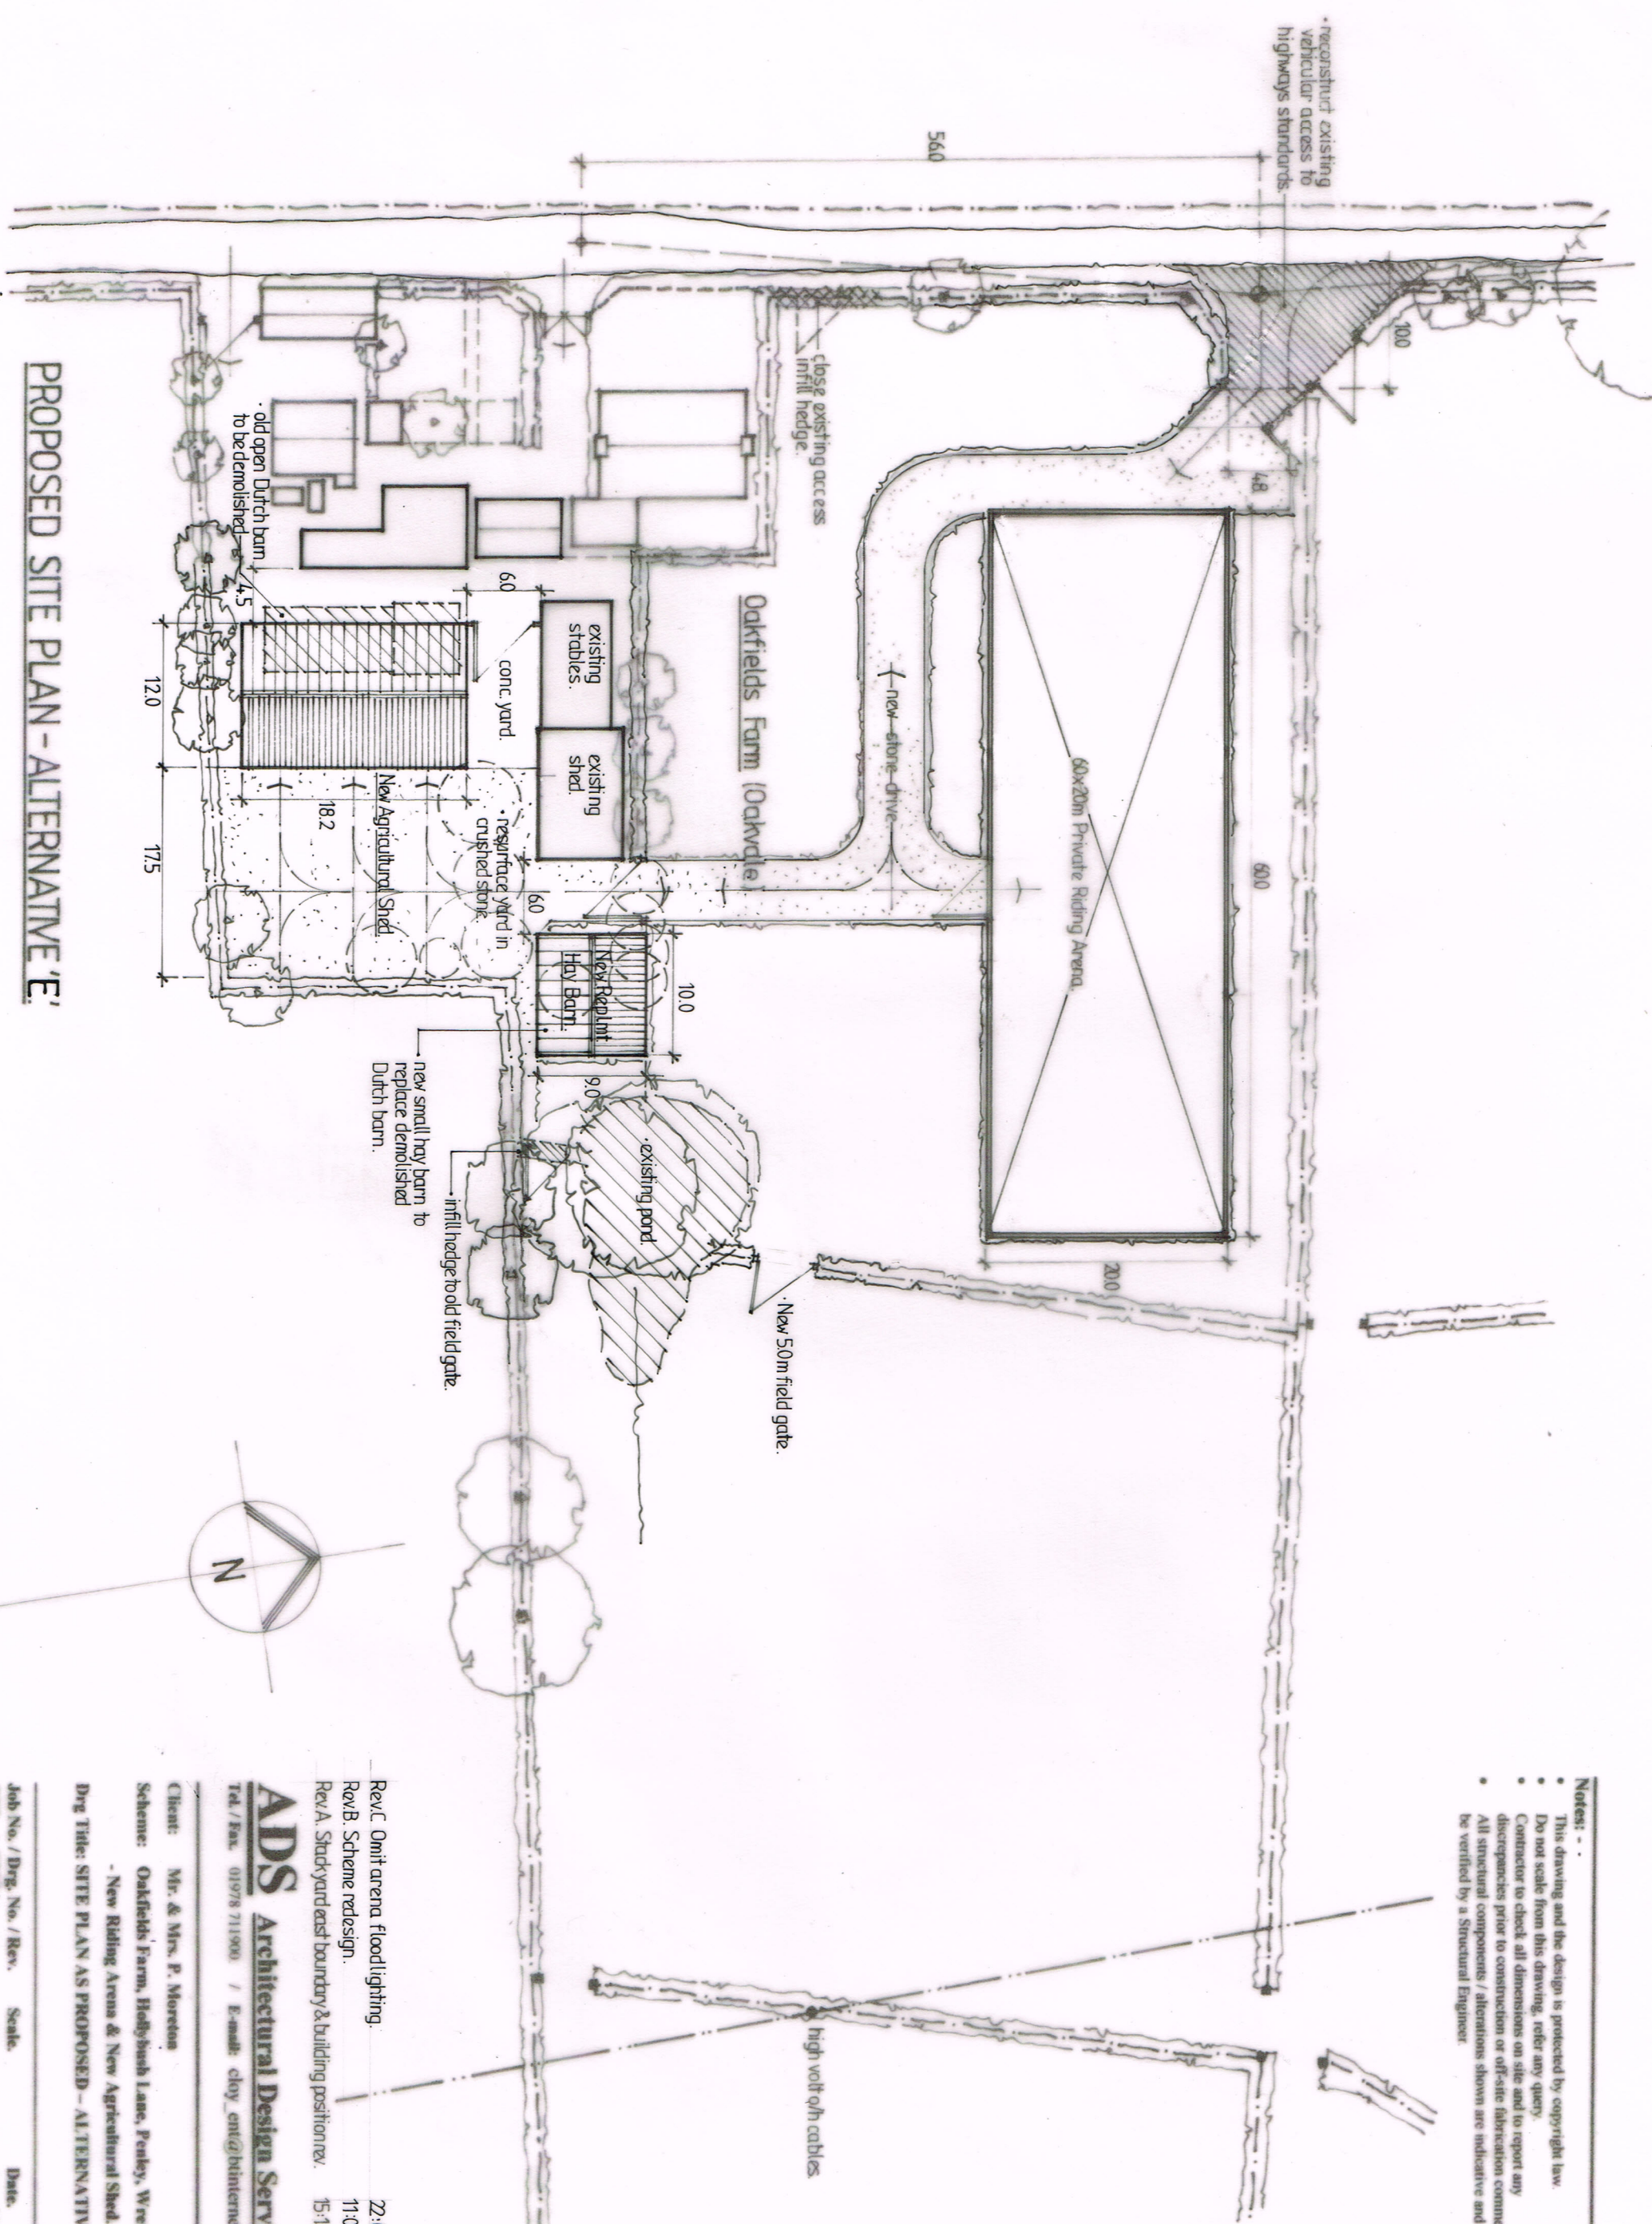

PROPOSED SITE PLAN - ALTERNATIVE 'E'

Job No. / Drg. No. / Rev. Scale Date
 392 / SK01 / C. 1:500 (@ A3) Jan. 2013.

Client: Mr. & Mrs. P. Moreton
 Scheme: Oakfields Farm, Hobbsish Lane, Fenley, Wrexham.
 - New Riding Arena & New Agricultural Shed.
 Drg Title: SITE PLAN AS PROPOSED - ALTERNATIVE 'E'.

ADS Architectural Design Services.
 Tel / Fax: 01978 711900 / E-mail: cloy_ard@btinternet.com

Rev.C Omit arena floodlighting. 22.02.13.
 Rev.B Scheme redesign. 11.01.13.
 Rev.A Stockyard east boundary & building position rev. 15.11.12.