

drawing number	revision	status
2002 P 112	-	PLANNING
drawing title		
Soft Landscaping Details		

KEY:

Hatch denotes the extent of the existing facility in which this application relates.

Hatch denotes the extent of the proposed works to which this application relates.

Linetype denotes extent of existing to be removed as part of the proposed works.

EXISTING TREE REFERENCES & CONDITIONS

A - Ash (*Fraxinus excelsior*). Approximate diameter at breast height (dbh) 0.1 m. Young, poor condition. Tree to be removed as part of works.

B - Ash (*Fraxinus excelsior*). Approximate diameter at breast height (dbh) 0.15 m. Young, poor condition. Retained.

C - Ash (*Fraxinus excelsior*). Approximate diameter at breast height (dbh) 0.05 m. Young, poor condition. Retained.

D - Ash (*Fraxinus excelsior*). Approximate diameter at breast height (dbh) 0.15 m. Young, poor condition. Tree to be removed as part of works.

E - Ash (*Fraxinus excelsior*). Approximate diameter at breast height (dbh) 0.15 m. Young, poor condition. Tree to be removed as part of works.

F - Ash (*Fraxinus excelsior*). Approximate diameter at breast height (dbh) 0.05 m. Young, poor condition. Retained.



G - Ash (*Fraxinus excelsior*). Multi-stemmed (three stems), largest approximate diameter at breast height (dbh) 0.1 m. Young, poor condition. Retained.

H - A small patch of ornamental shrubs apparently consisting of two Juniperus cultivars and a Dog-rose (Rosa canina agg.). Retained.

rev	notes	date
-	-	-

remain the copyright of CoxFreeman © cox freeman, 2012.

	drawings	details	working number	drawing no	scale	status	date
Roman Foods	PROJECT						JAN 2013
Roman Foods							POLY REFERENCE
driving tiller							2002
Soft Landscaping Details							
drawing number							1-200 @ A1
PLANNING	-						PLANNING

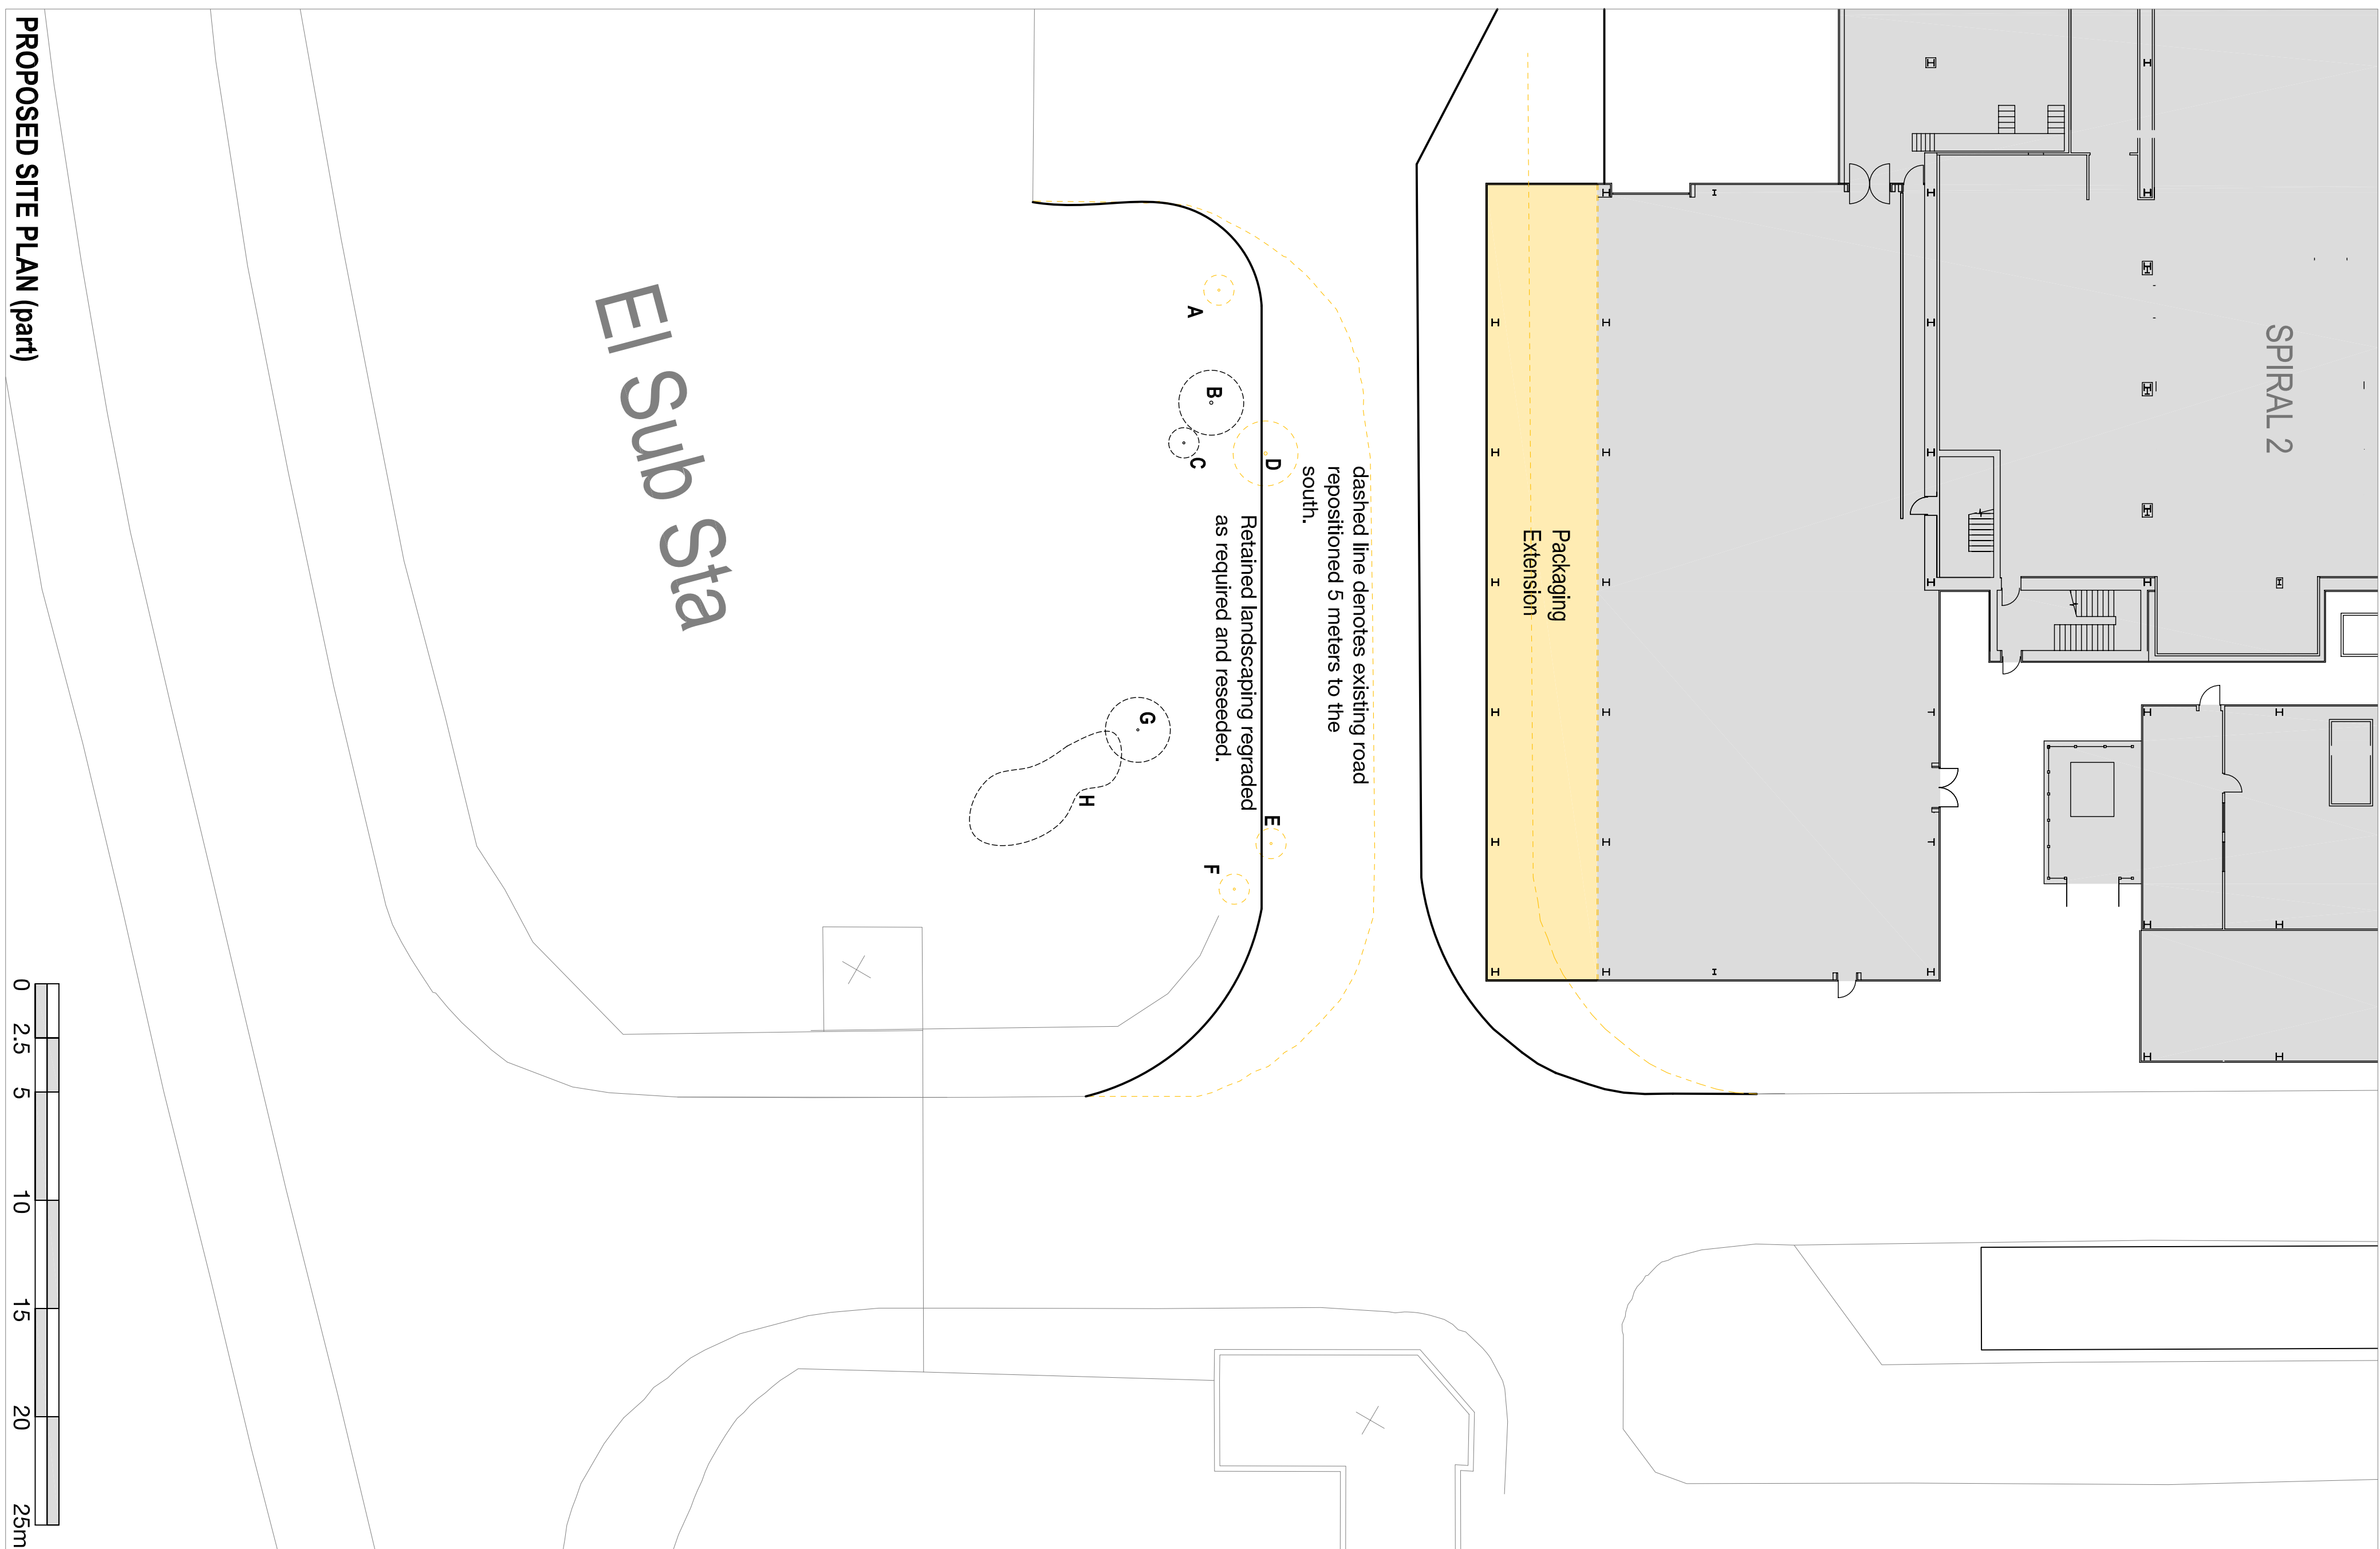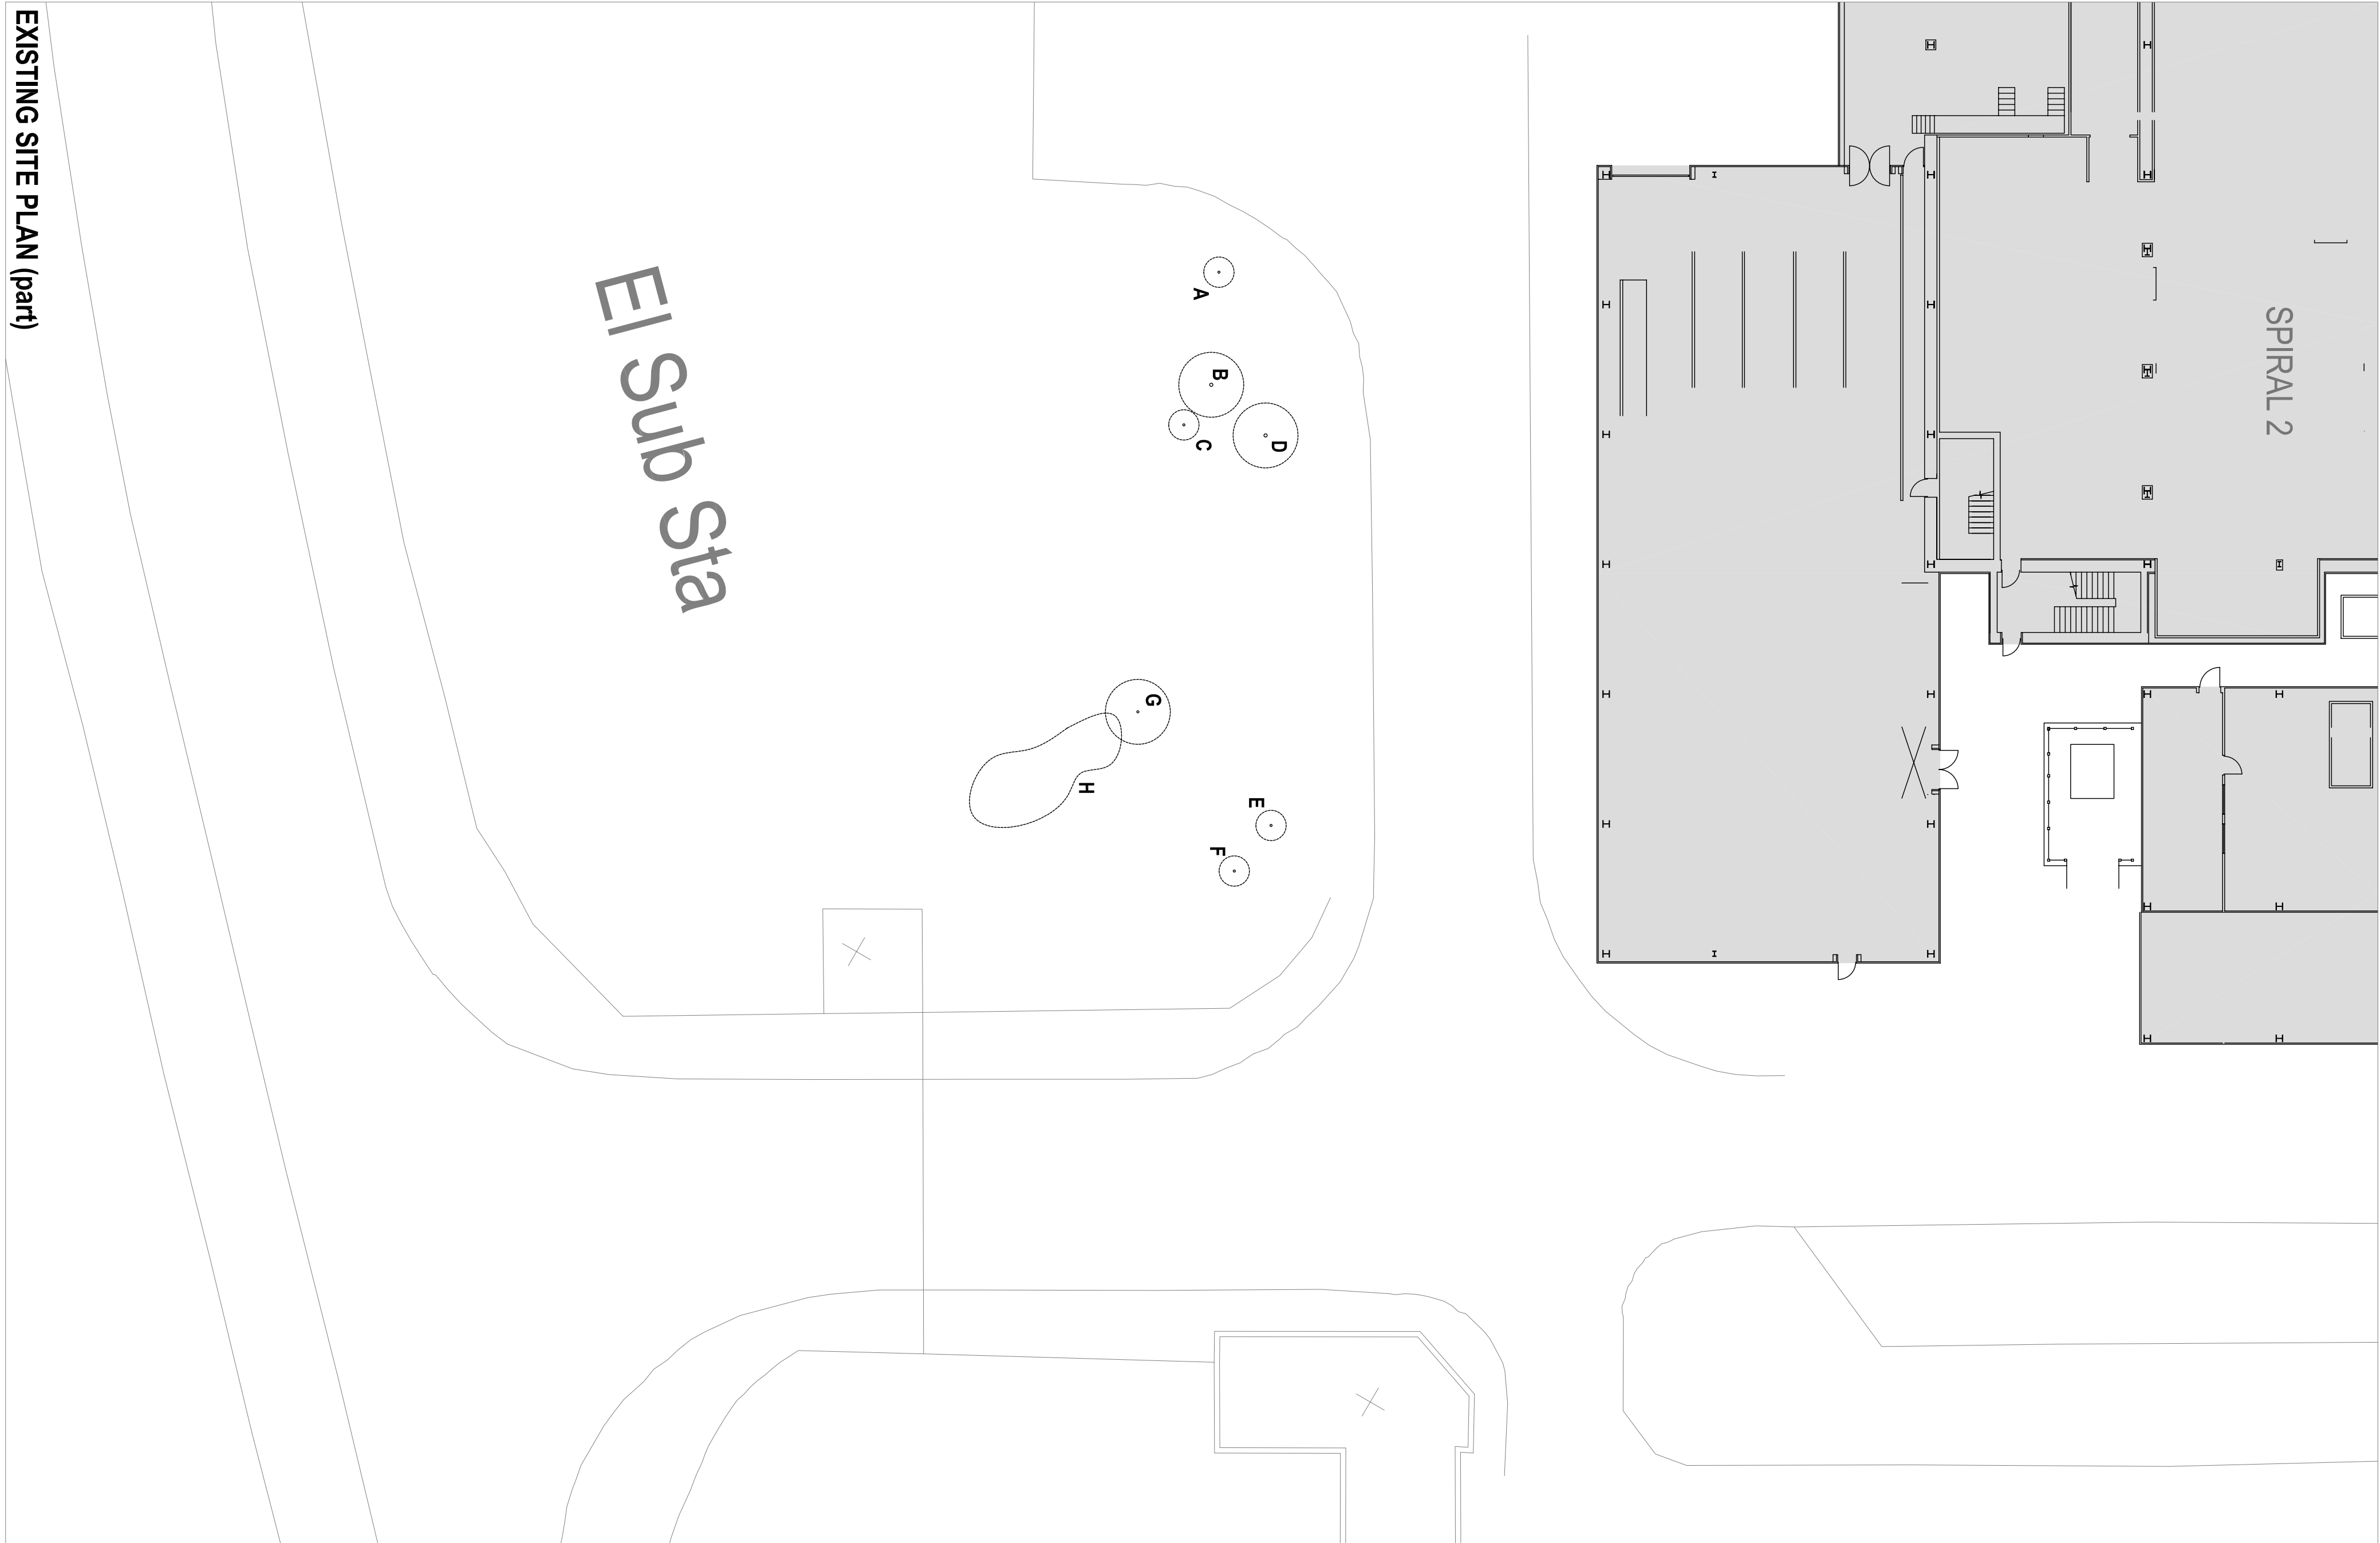

EXISTING SITE PLAN (part)

PROPOSED SITE PLAN (part)