




site plan, topographical
Scale: 1 : 200

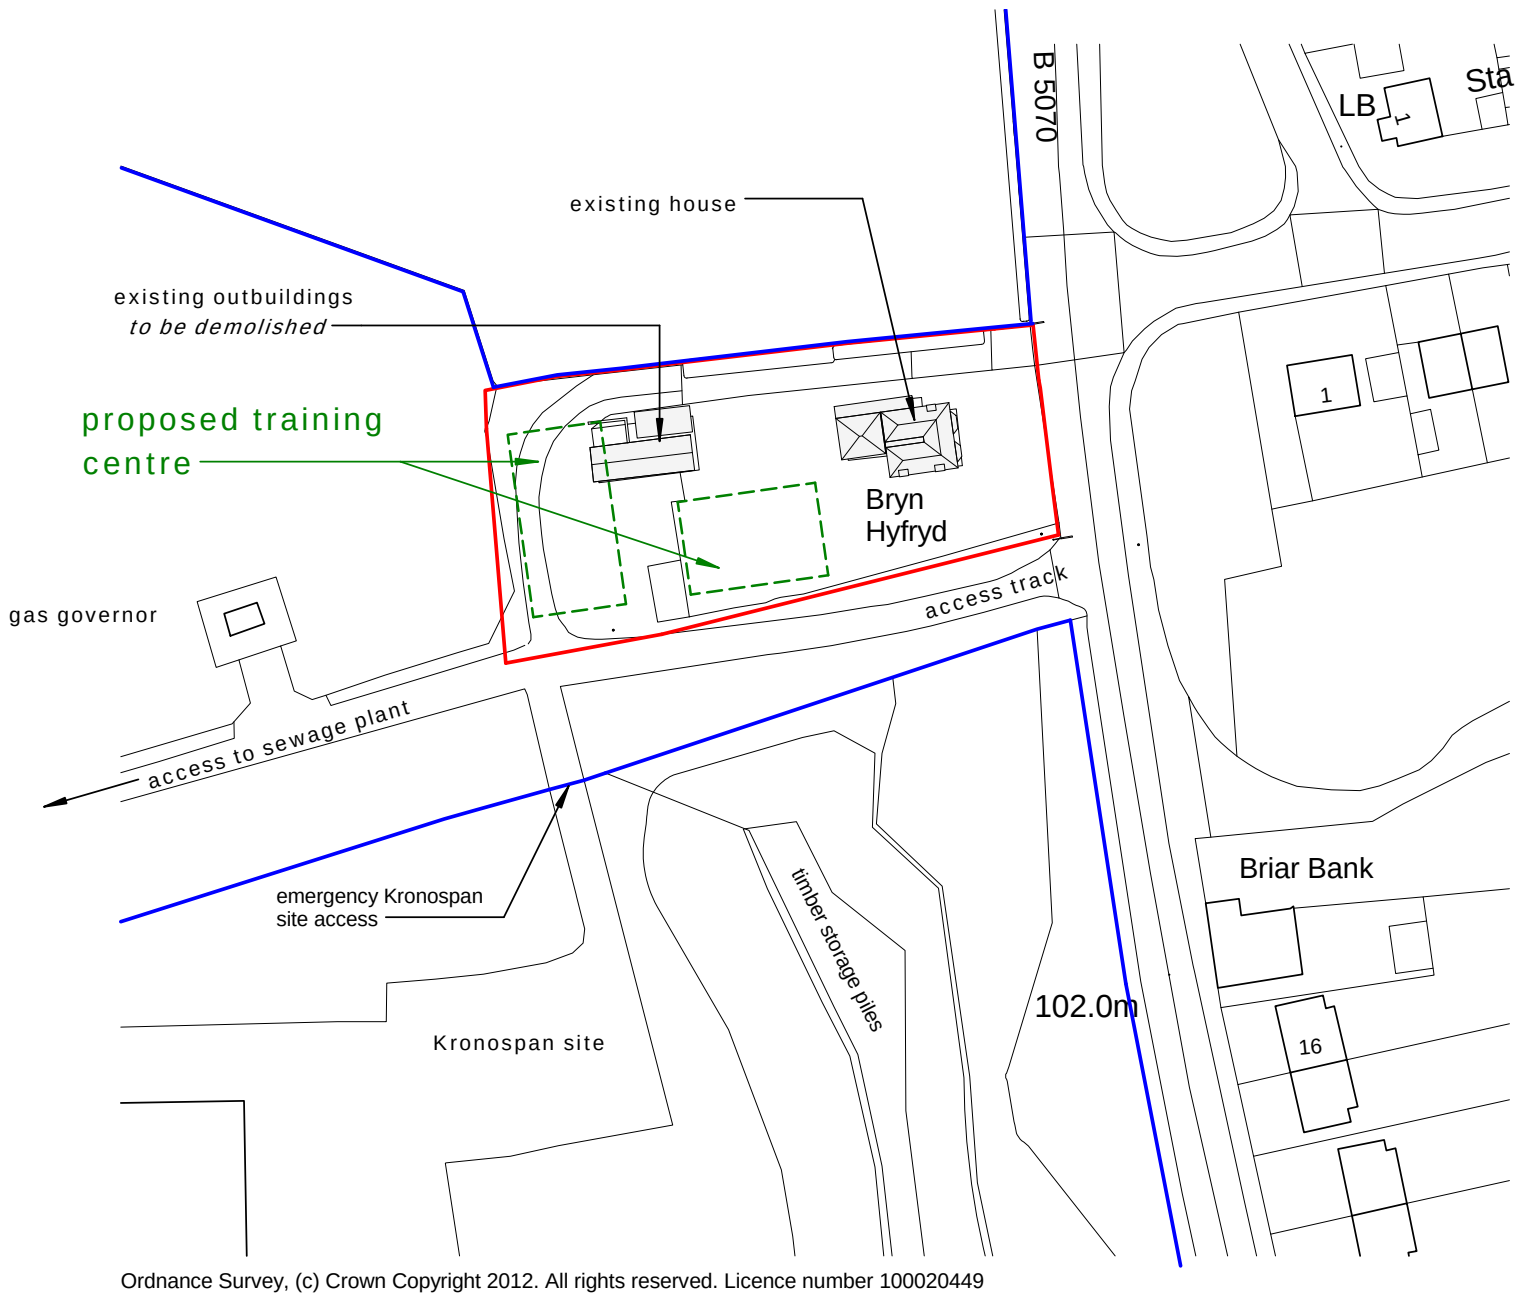

site location plan
Scale: 1 : 1000

P1	Issued for planning	EmR	MR	19 12 12
Rev.	Revision description	Drawn	Checked	Date



Lovelock Mitchell
ARCHITECTS

Lovelock Mitchell Architects
3 Stanley Street Chester CH1 2LS
Tel +44 (0) 1244 404321
Fax +44 (0) 1244 404340
e-mail: admin@lovelockmitchell.com
web: www.lovelockmitchell.com

Project
Kronospan - Chirk Training Facility

Title
site location plan and topographical survey

Scale @ A1 As indicated	Drawn By EmR	Checked By MR	Date 18 Dec 12
Job No.	Sheet No.	Rev.	
Drawing Number	1081 : 200	P1	