



NOTES:

THIS DRAWING IS THE PROPERTY OF MCCORMICK ARCHITECTURE LTD AND COPYRIGHT IS RESERVED BY THEM. THE DRAWING IS NOT TO BE COPIED OR DISCLOSED BY OR TO ANY UNAUTHORISED PERSONS WITHOUT THE WRITTEN CONSENT OF MCCORMICK ARCHITECTURE LTD. DO NOT SCALE FROM THIS DRAWING. CONTRACTORS TO CHECK ALL DIMENSIONS ON SITE AND TO REPORT ANY DISCREPANCIES. ELECTRONIC ISSUE VERSIONS OF THIS DRAWING ARE NOT TO BE CHANGED BY RECIPIENTS OR 3rd PARTIES.

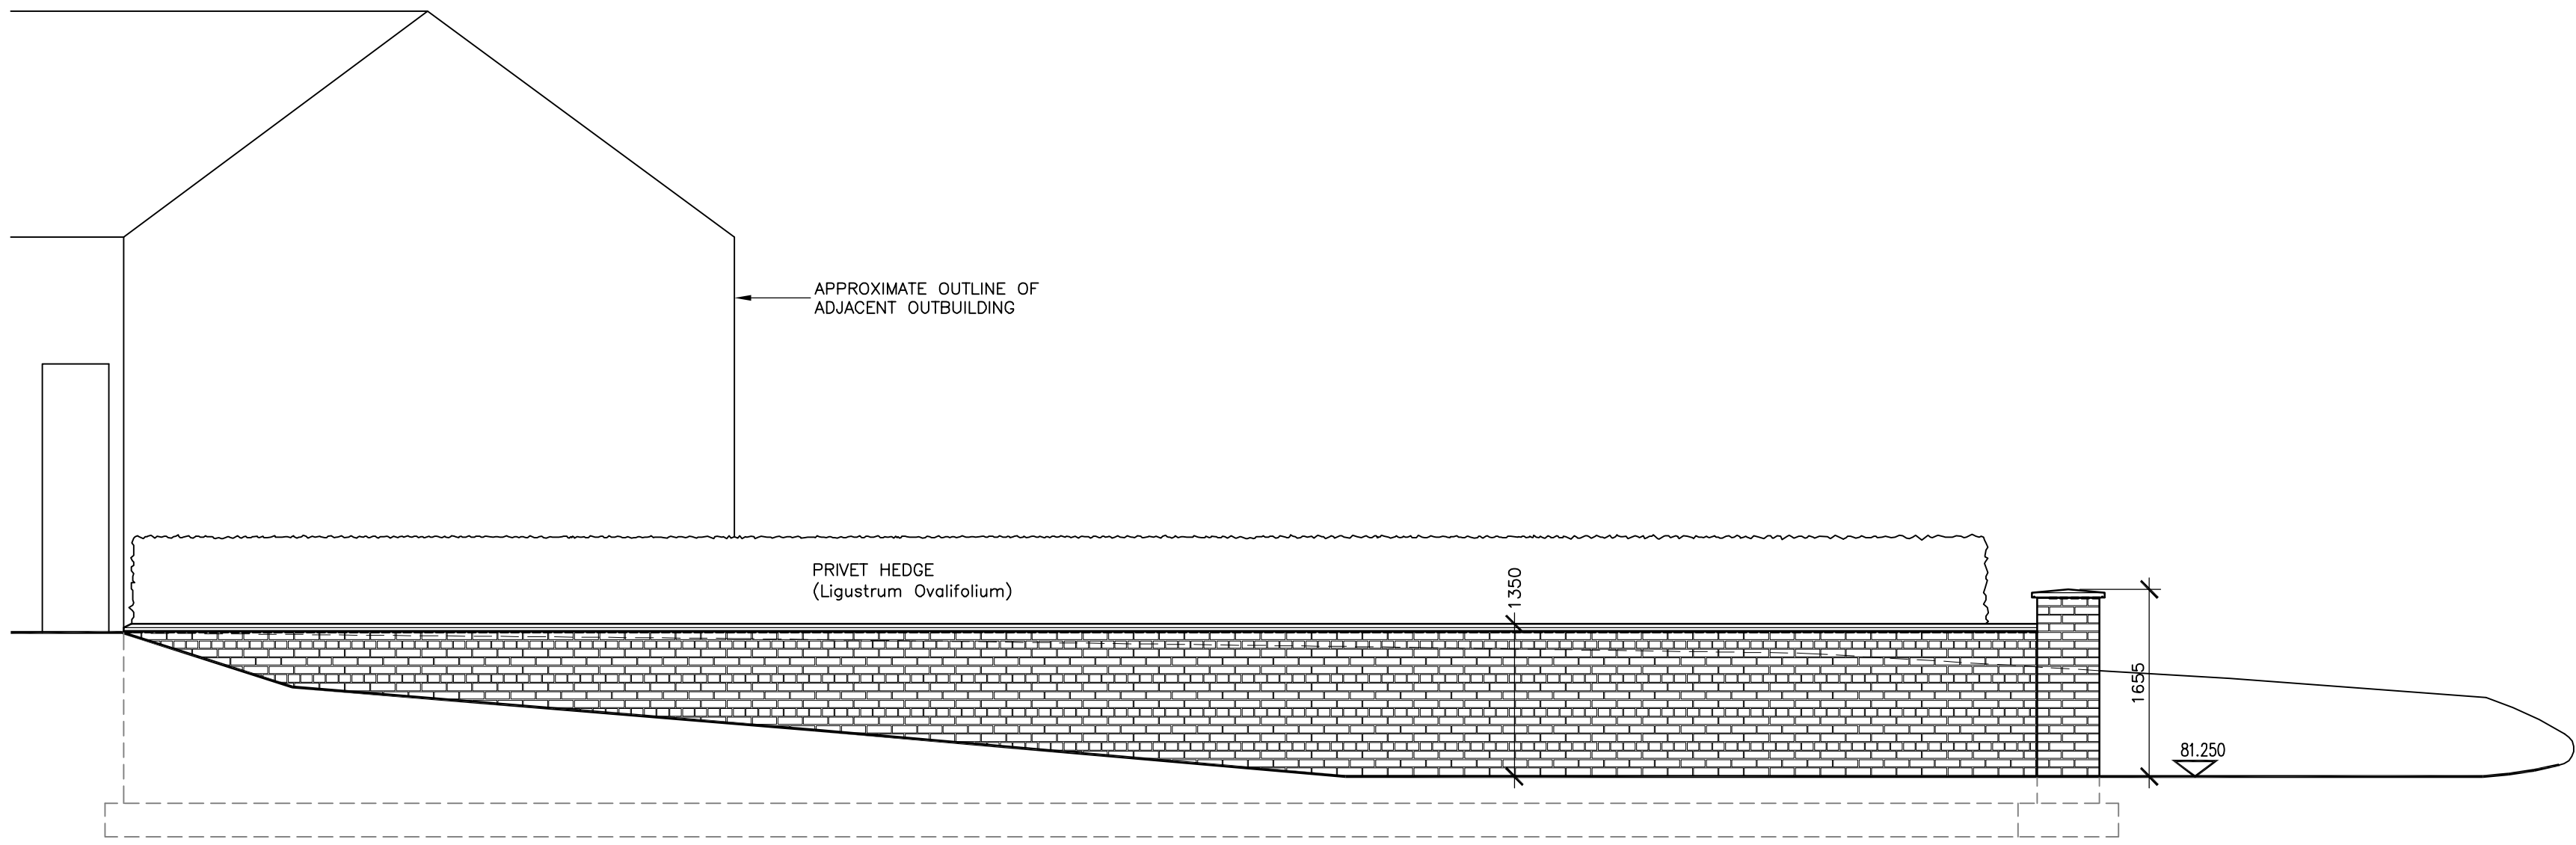


RETAINING WALL ELEVATION 1

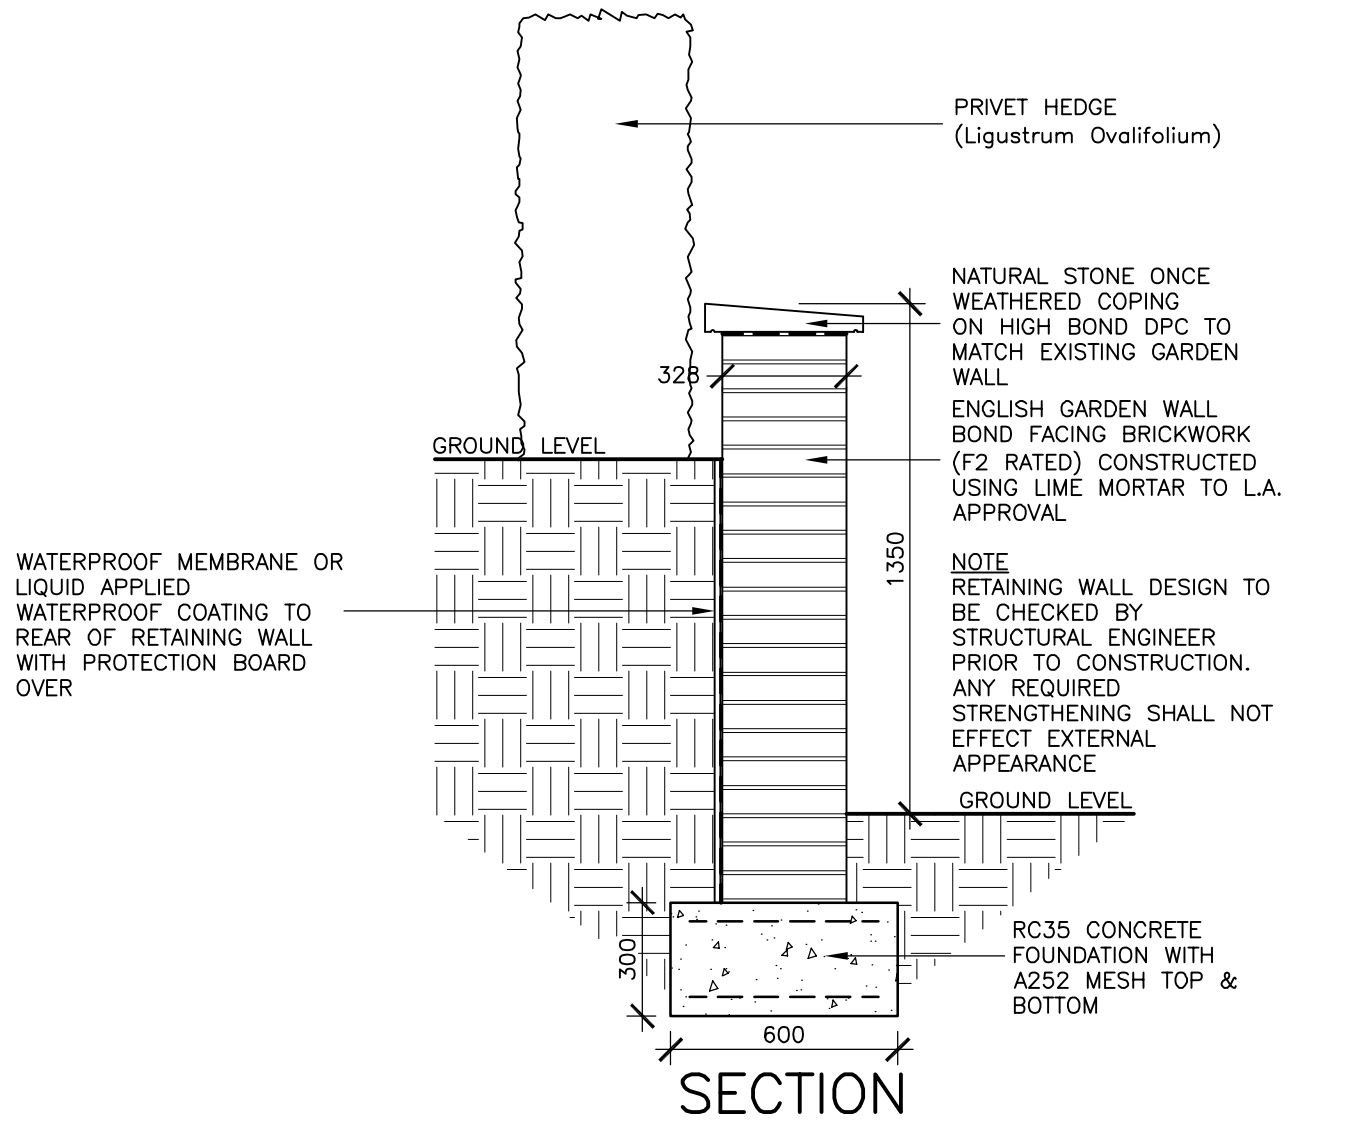


SECTION


BRICK RETAINING WALL
TYPICAL SECTION

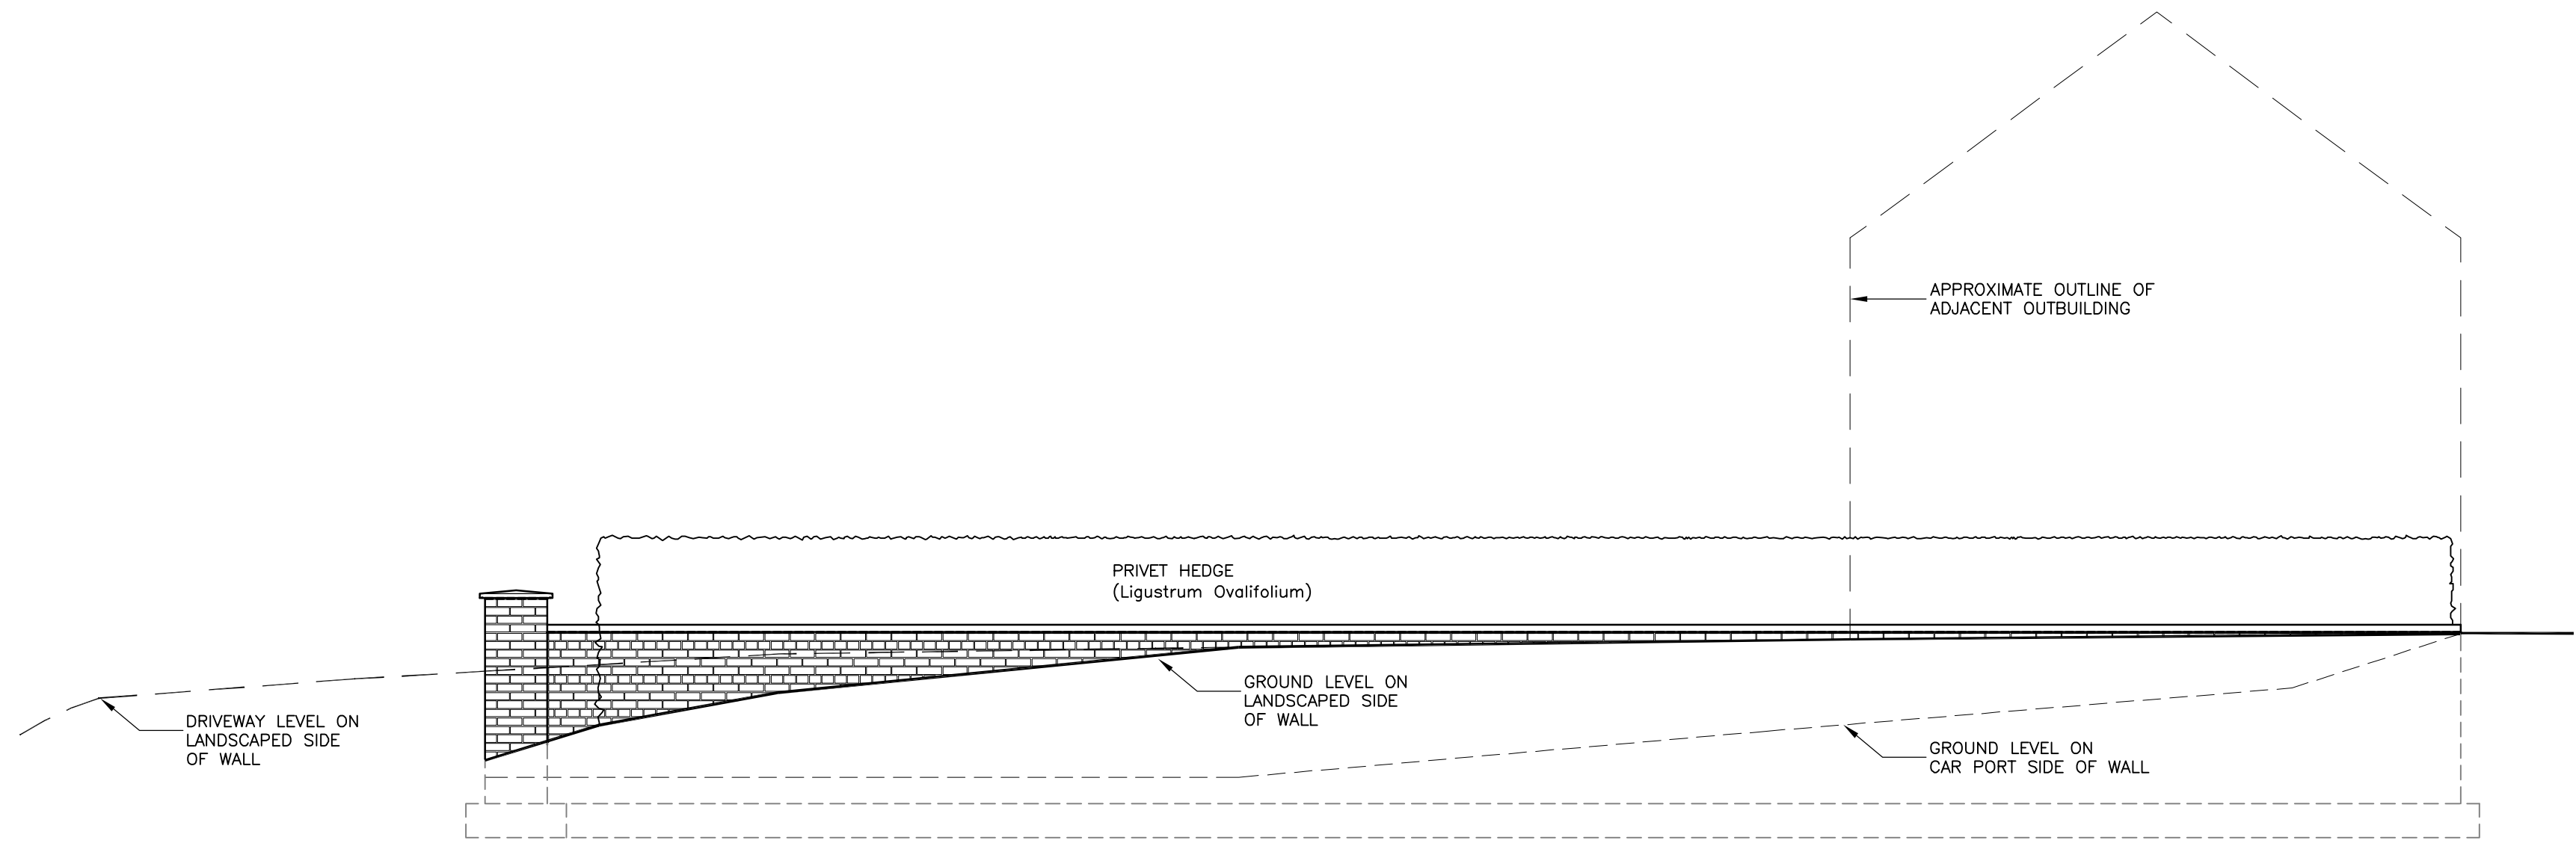


RETAINING WALL ELEVATION 2

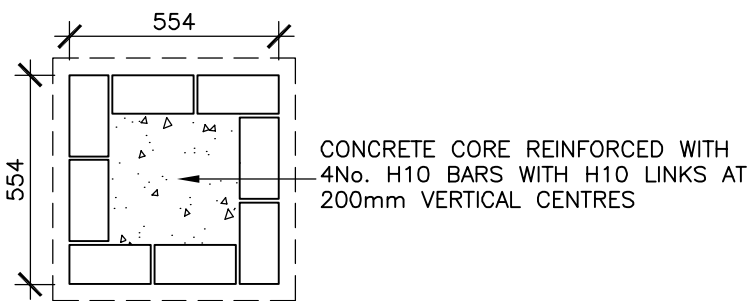

PIER PLAN

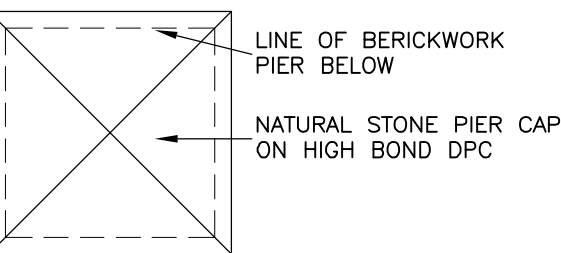

PIER CAP

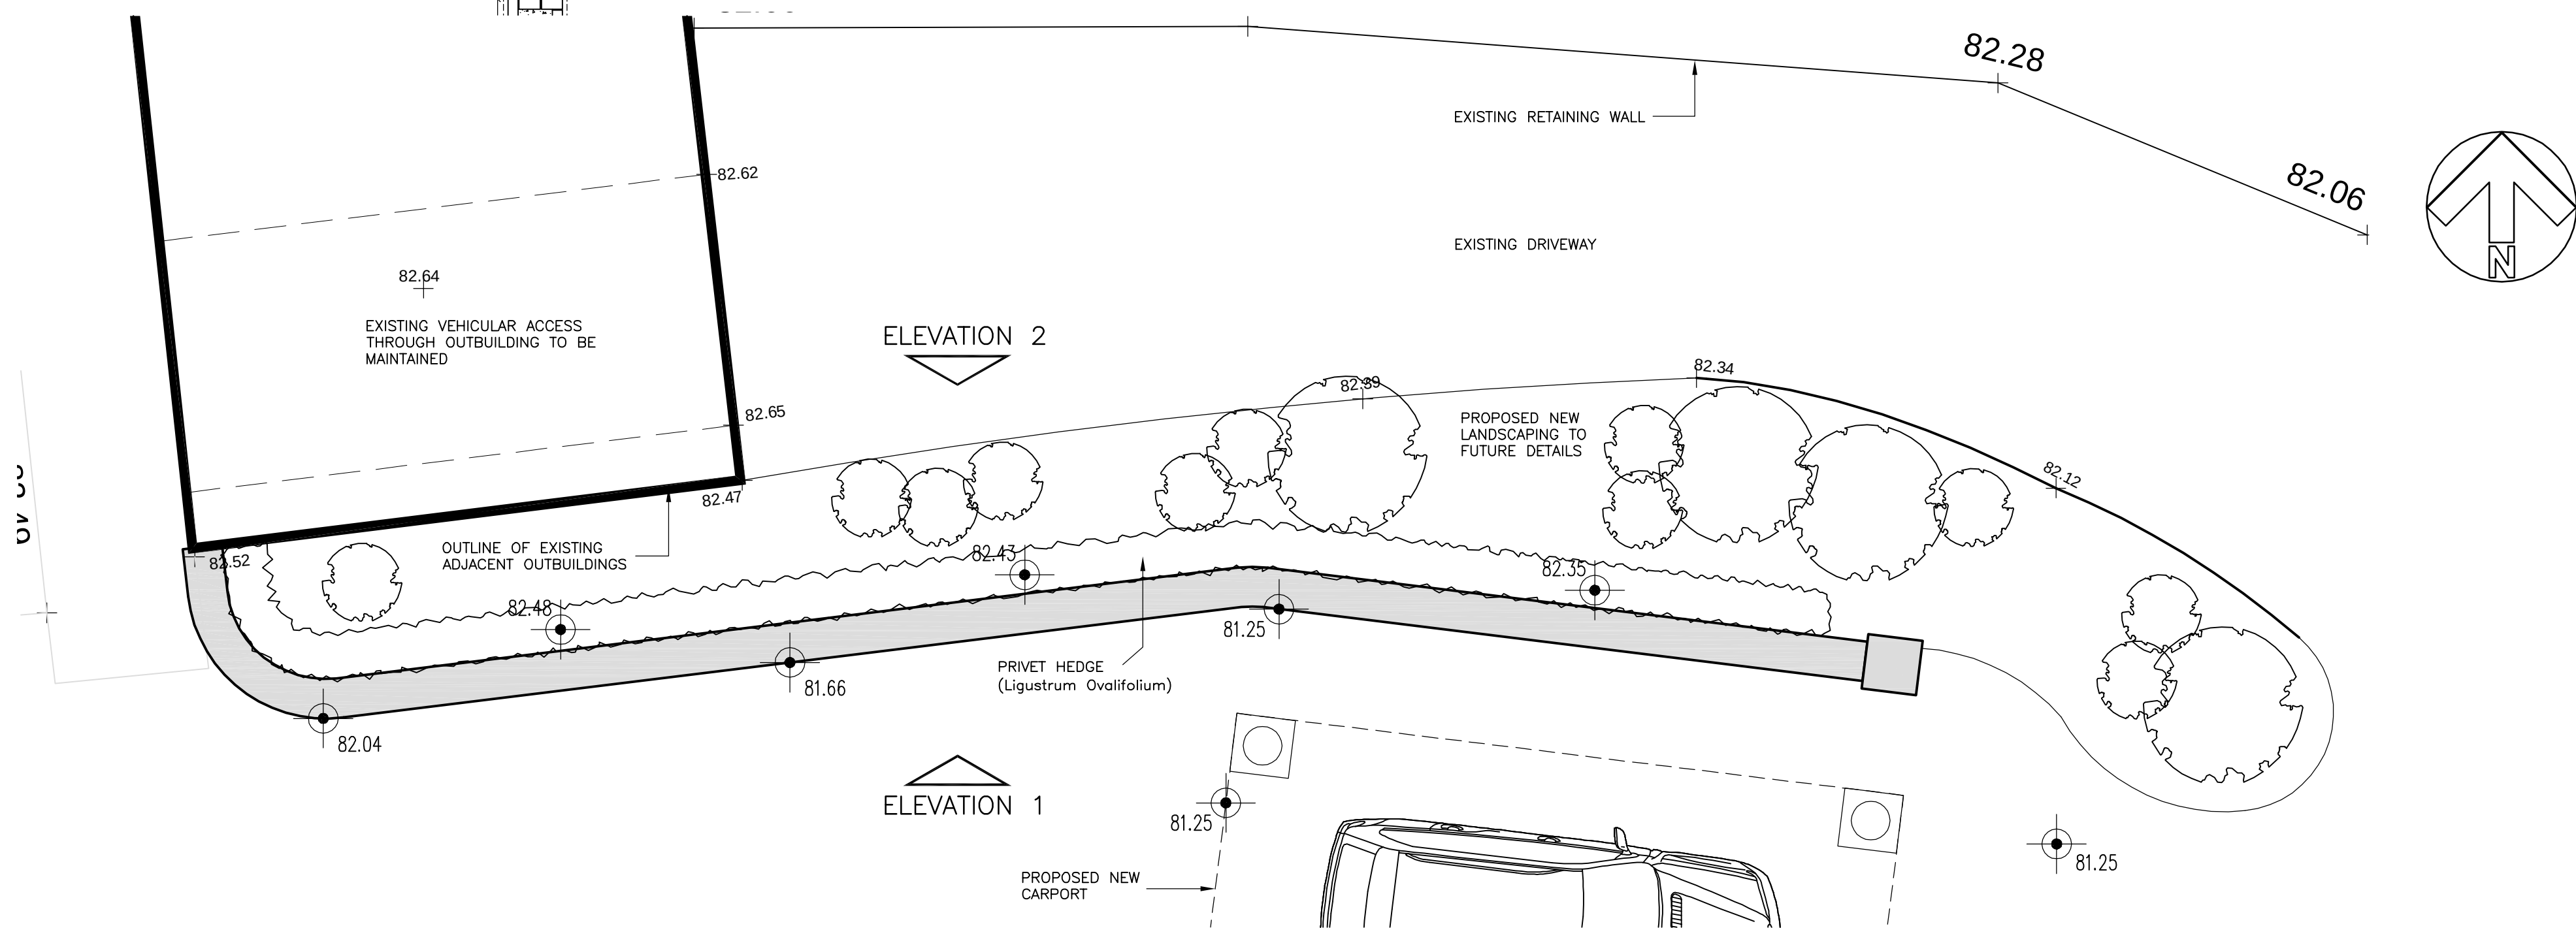

RETAINING WALL PLAN

REFER TO DRAWING 4086/2/A(200)01 FOR FULL SITE PLAN

Revision:	A	By:	DCI	Date:	12/02/13	Checkd:	PM
PIER ADDED TO END OF WALL.							

MCCORMICK
ARCHITECTURE

SAIGHTON, CHESTER. CH3 6EG
TEL: 01244 332020 FAX: 01244 335139
email: info@mccormick-architecture.co.uk
web: www.mccormick-architecture.co.uk

Client:
MARCHWIEL HALL

Project:
MARCHWIEL HALL MAIN HOUSE

Detail:
**PLANNING DRAWING
PROPOSED RETAINING WALL DETAILS**

Status:

FOR APPROVAL/ COMMENT

Drawn By:	Date:	Scale:
DCI	29/01/13	1:50/ 1:20 @ A1

Checked By:	Date:	Signature:
PM	05/02/12	P. MCCORMICK

Job No:	Drg No:	Revision:
4086/2	A(300)12	A