



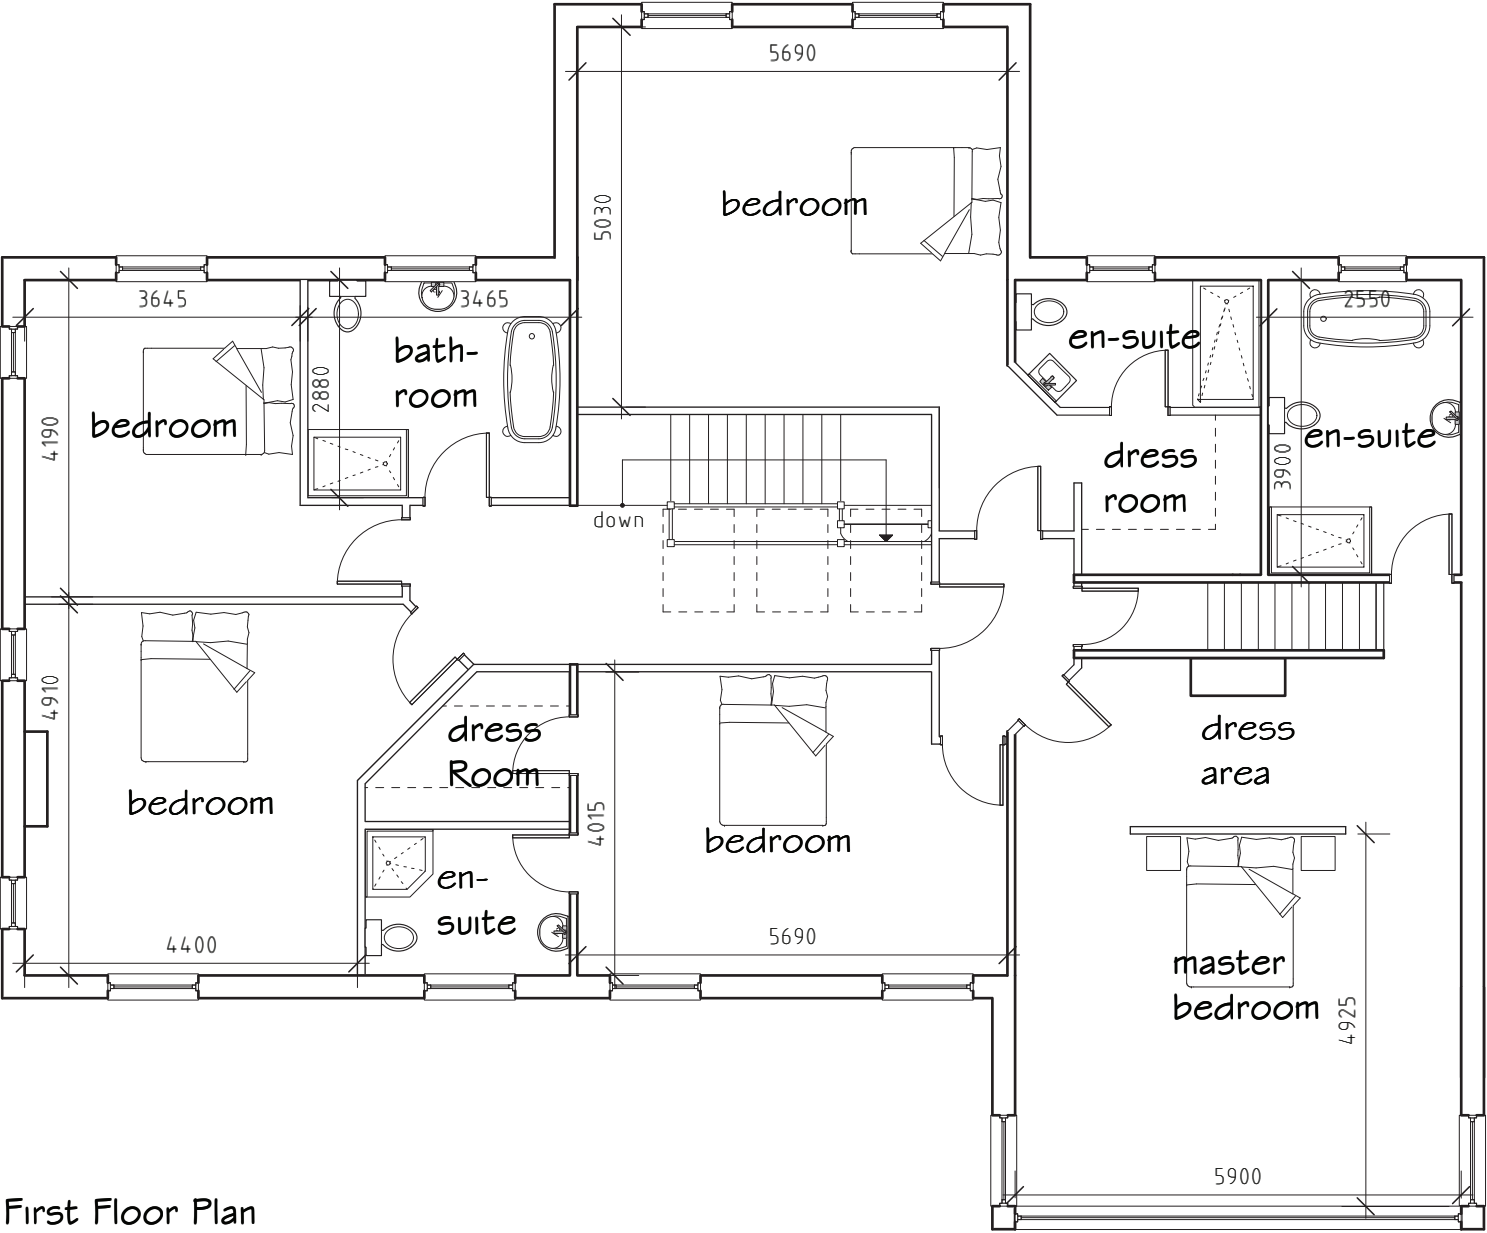

First Floor Plan

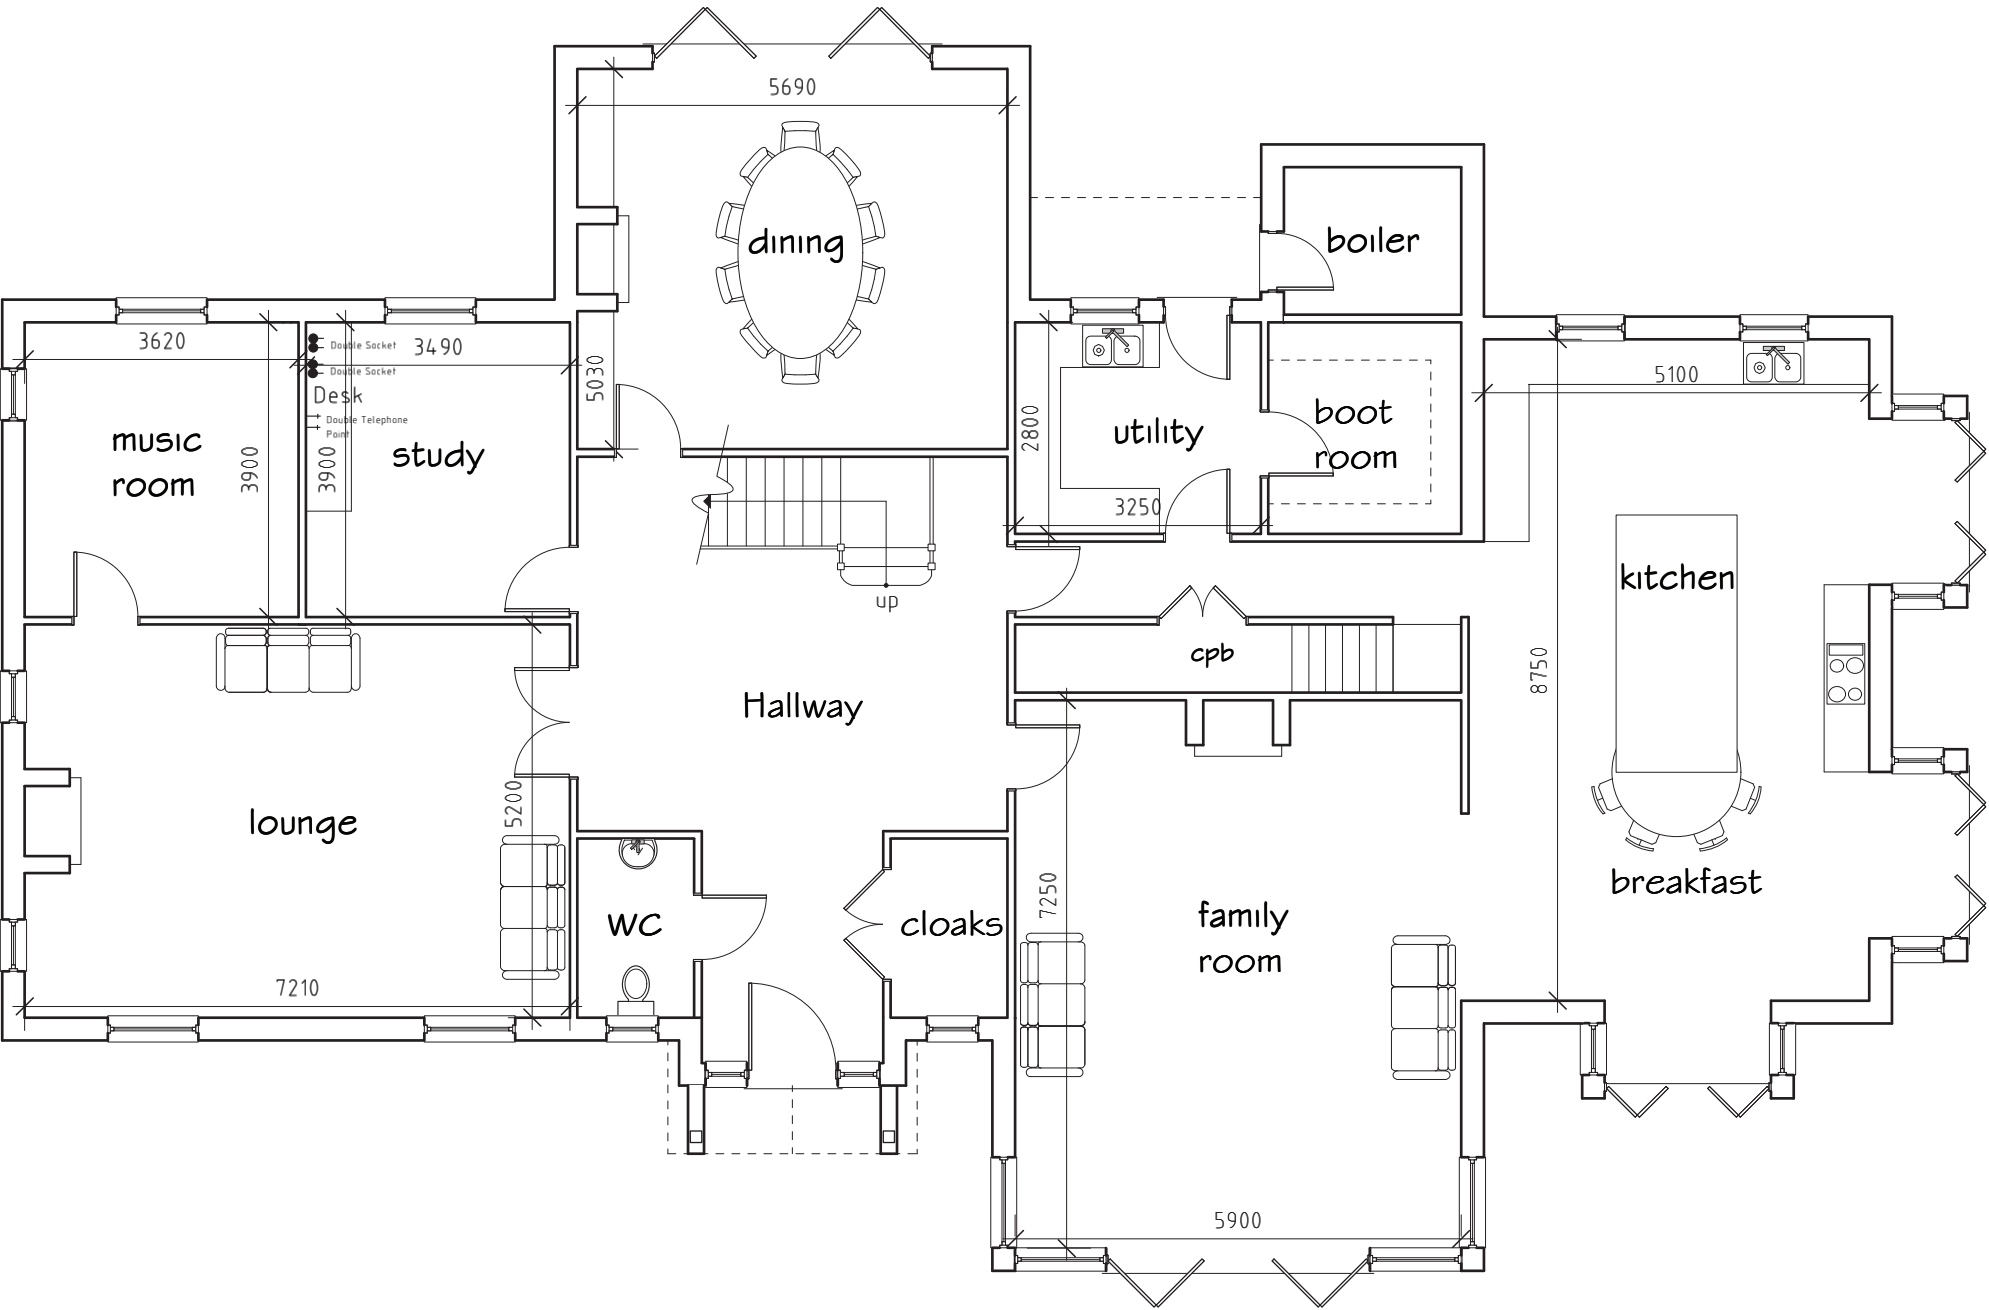

Ground Floor Plan

D	11/12	Design Amends	D.J.E.
C	11/12	Design Amends	D.J.E.
B	11/12	Design Amends	D.J.E.
A	11/12	Design Amends	D.J.E.
Rev	Date	Detail	Initial

Project: Proposed Dwelling at Field Farm, Gresford, Wrexham.	
Title: Floor Plans	Scale: (A2) 1:100

Drawn By: S.Hatherall	Date: Aug 2012
Drawing No: NO20/003	Sheet: 1 of 2



Redwither Business Centre,
Redwither Business Park,
Wrexham. LL13 9XR
Tel: 01978 356500
www.blueprintarchitectural.com