



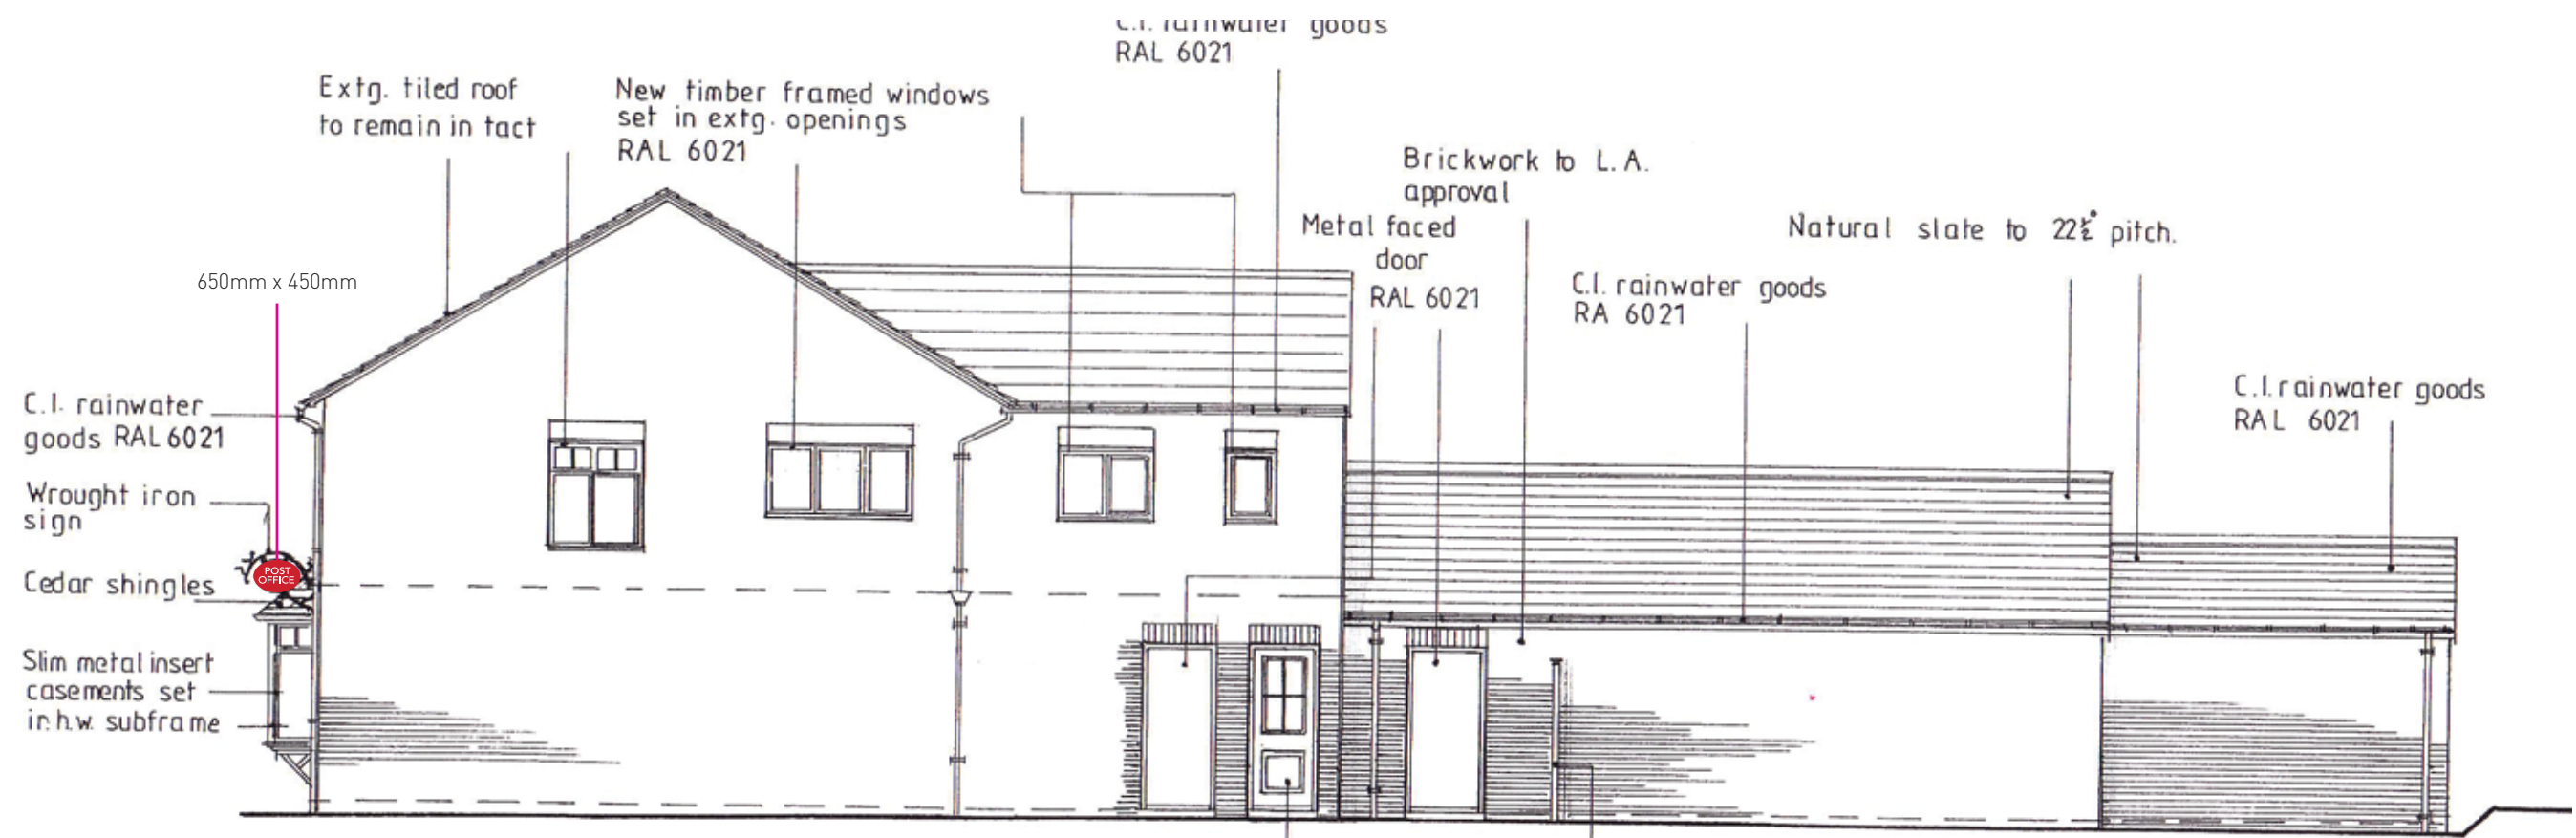

FRONT ELEVATION - EAST

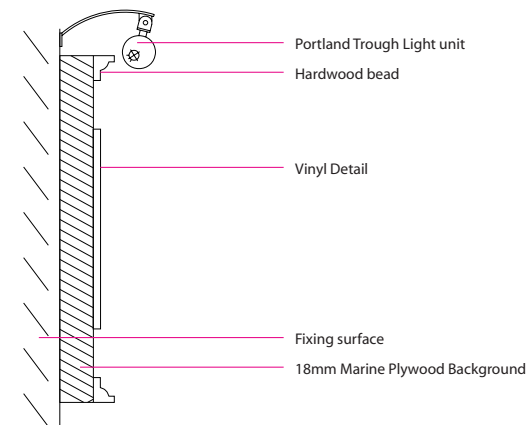

LONDIS
HOLT

Revision Date

G

10/09/12

Project Manager Kirsty Meeson
Drawing Number 16690
Designer Adam Bond
Scale @ A3 1:100
Approved for Print (please tick)

Pantones / RAL / CMYK
All colours are for representational purpose only. Accurate colours can be gained using the appropriate colour chart.

Pantone 369c White
Black

Approved by

Date

Disclaimer - This document is the property of The Evolve Group Ltd who own the copyright there in. The information in this document is given in confidence and cannot be used without the written consent of The Evolve Group Ltd.



Drawing to be viewed & printed @ A3




Evolve Group Limited, 1 Millfield Lane,
Haydock, St Helens, Merseyside, WA11 9TW
T 01942 272 330 F 01942 272 331
E info@evolvegroup.co.uk

WWW.EVOLVEGROUP.CO.UK



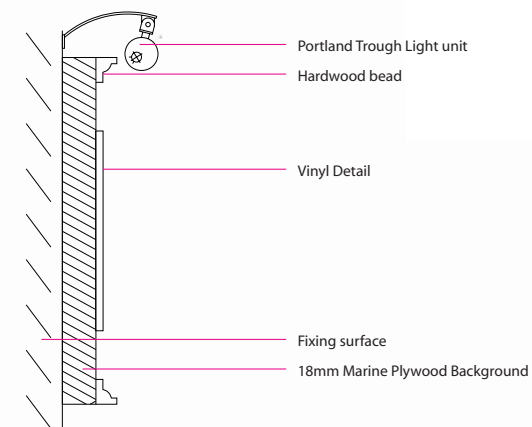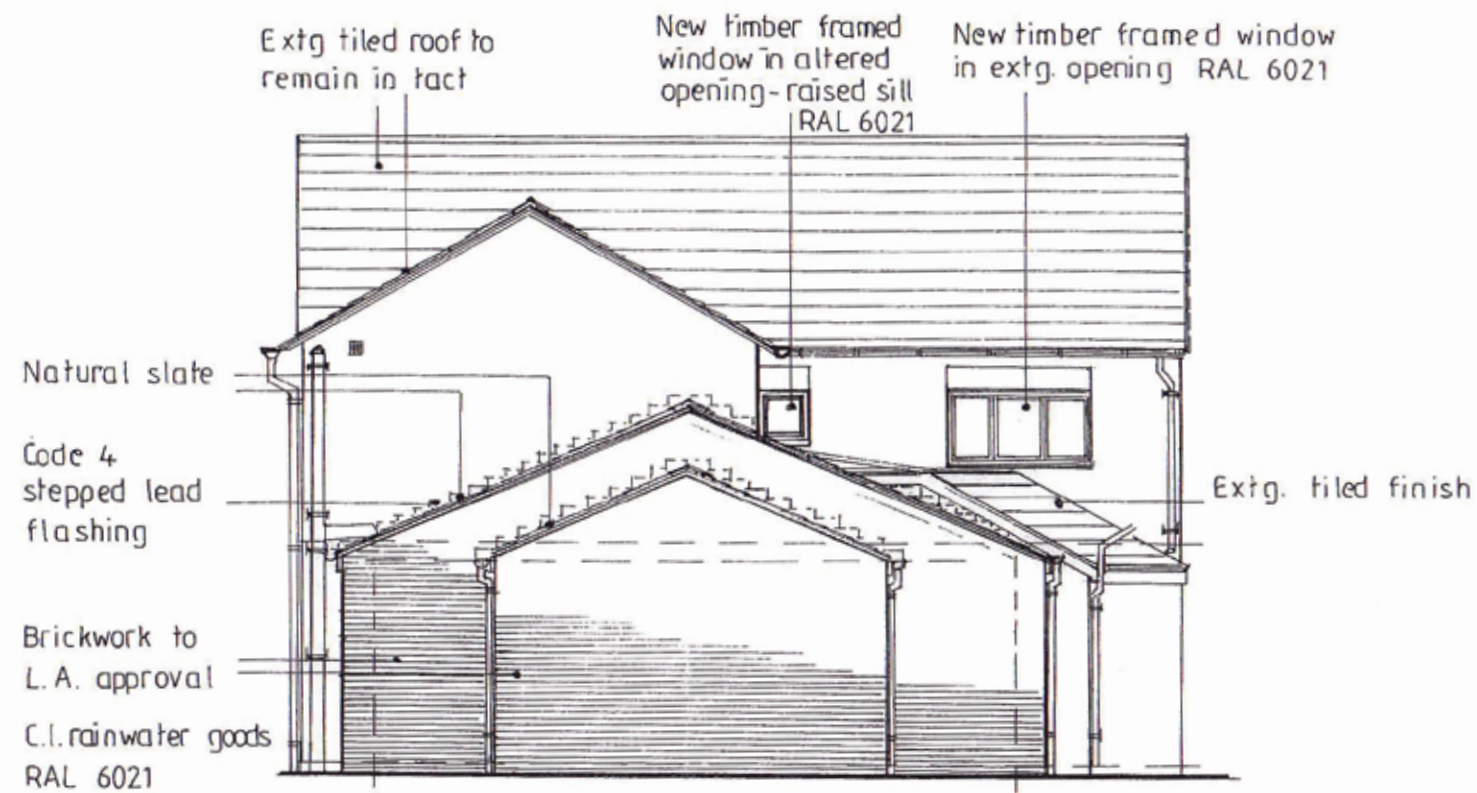

REAR ELEVATION - WEST

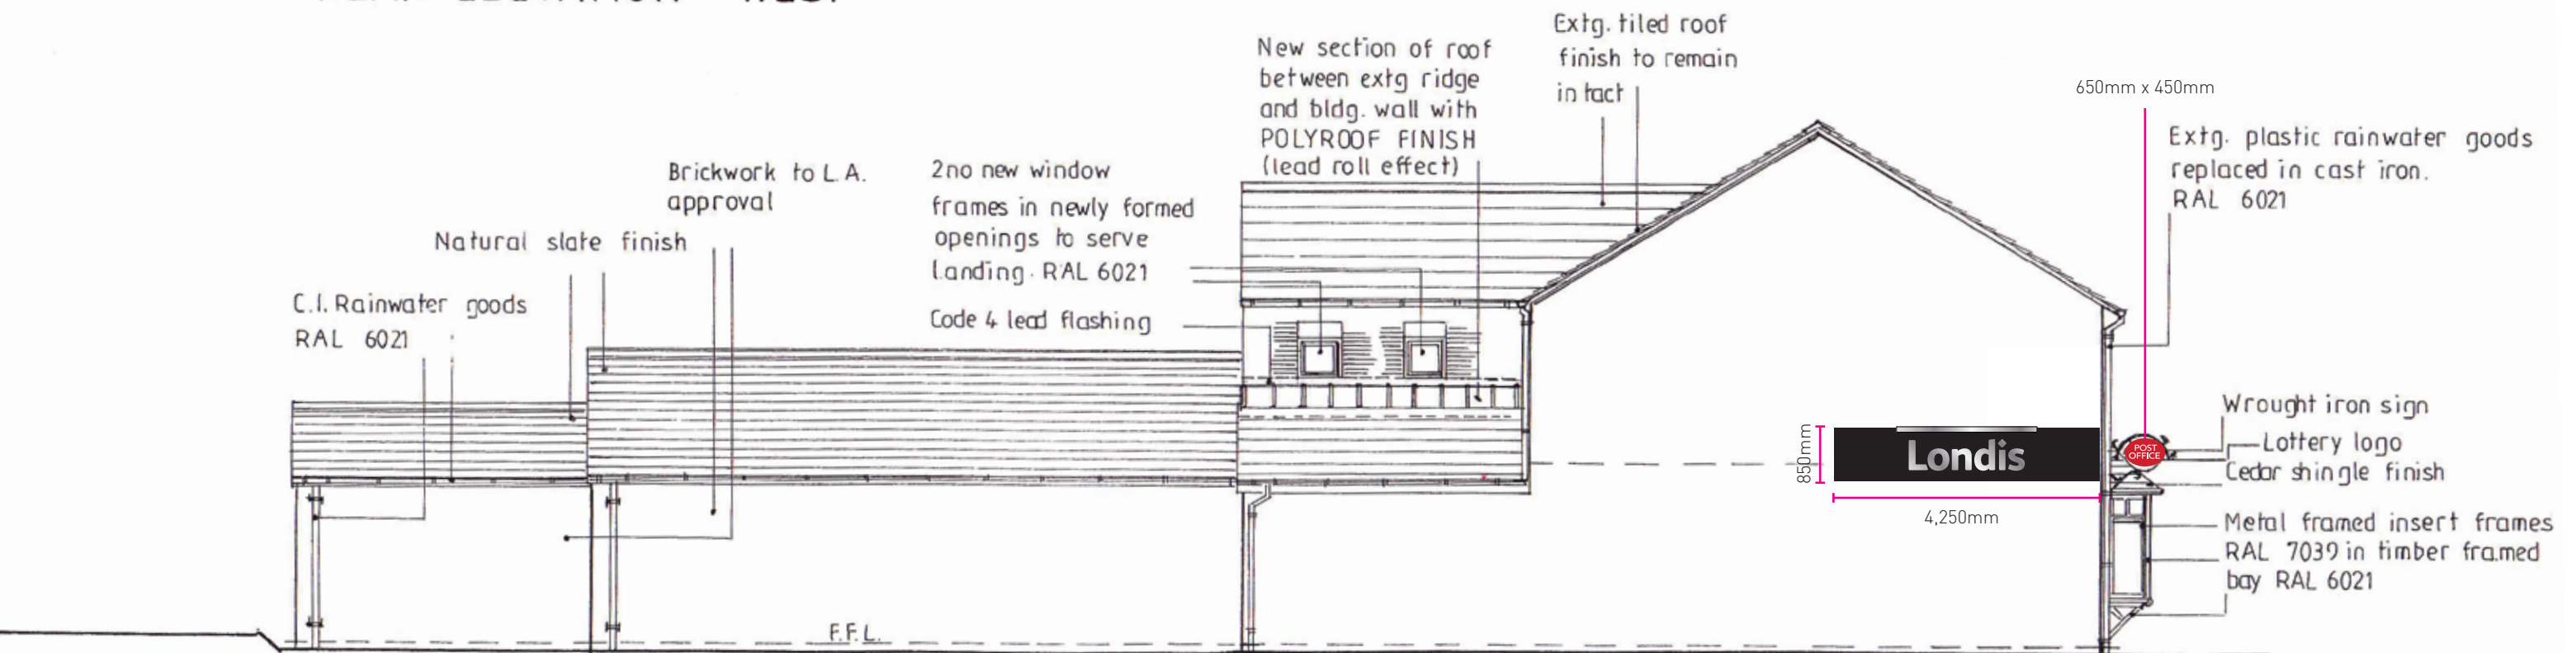

LONDIS
HOLT

Revision Date

G

10/09/12

Project Manager Kirsty Meeson
Drawing Number 16690
Designer Adam Bond
Scale @ A3 1:100
Approved for Print ☐ (please tick)

Pantones / RAL / CMYK
All colours are for representational purpose only. Accurate colours can be gained using the appropriate colour chart.
☐ Pantone 369c ☐ White
☐ Black

Approved by

Date

Disclaimer - This document is the property of The Evolve Group Ltd who own the copyright there in. The information in this document is given in confidence and cannot be used without the written consent of The Evolve Group Ltd.

Drawing to be viewed & printed @ A3



Evolve Group Limited, 1 Millfield Lane,
Haydock, St Helens, Merseyside, WA11 9TW
T 01942 272 330 F 01942 272 331
E info@evolvegroup.co.uk

WWW.EVOLVEGROUP.CO.UK





LONDIS
HOLT

Revision Date

G

10/09/12

Project Manager	Kirsty Meeson
Drawing Number	16690
Designer	Adam Bond
Scale @ A3	N/A
Approved for Print	☐ [please tick]

Pantones / RAL / CMYK
All colours are for representational purpose only. Accurate colours can be gained using the appropriate colour chart.

 Pantone 369c
  White
 Black

Approved by

Date

--	--

Disclaimer - This document is the property of The Evolve Group Ltd who own the copyright there in. The information in this document is given in confidence and cannot be used without the written consent of The Evolve Group Ltd.

Drawing to be viewed & printed @ A3



Evolve Group Limited, 1 Millfield Lane,
Haydock, St Helens, Merseyside, WA11 9TW
T 01942 272 330 F 01942 272 331
E info@evolvegroup.co.uk

WWW.EVOLVEGROUP.CO.UK

