




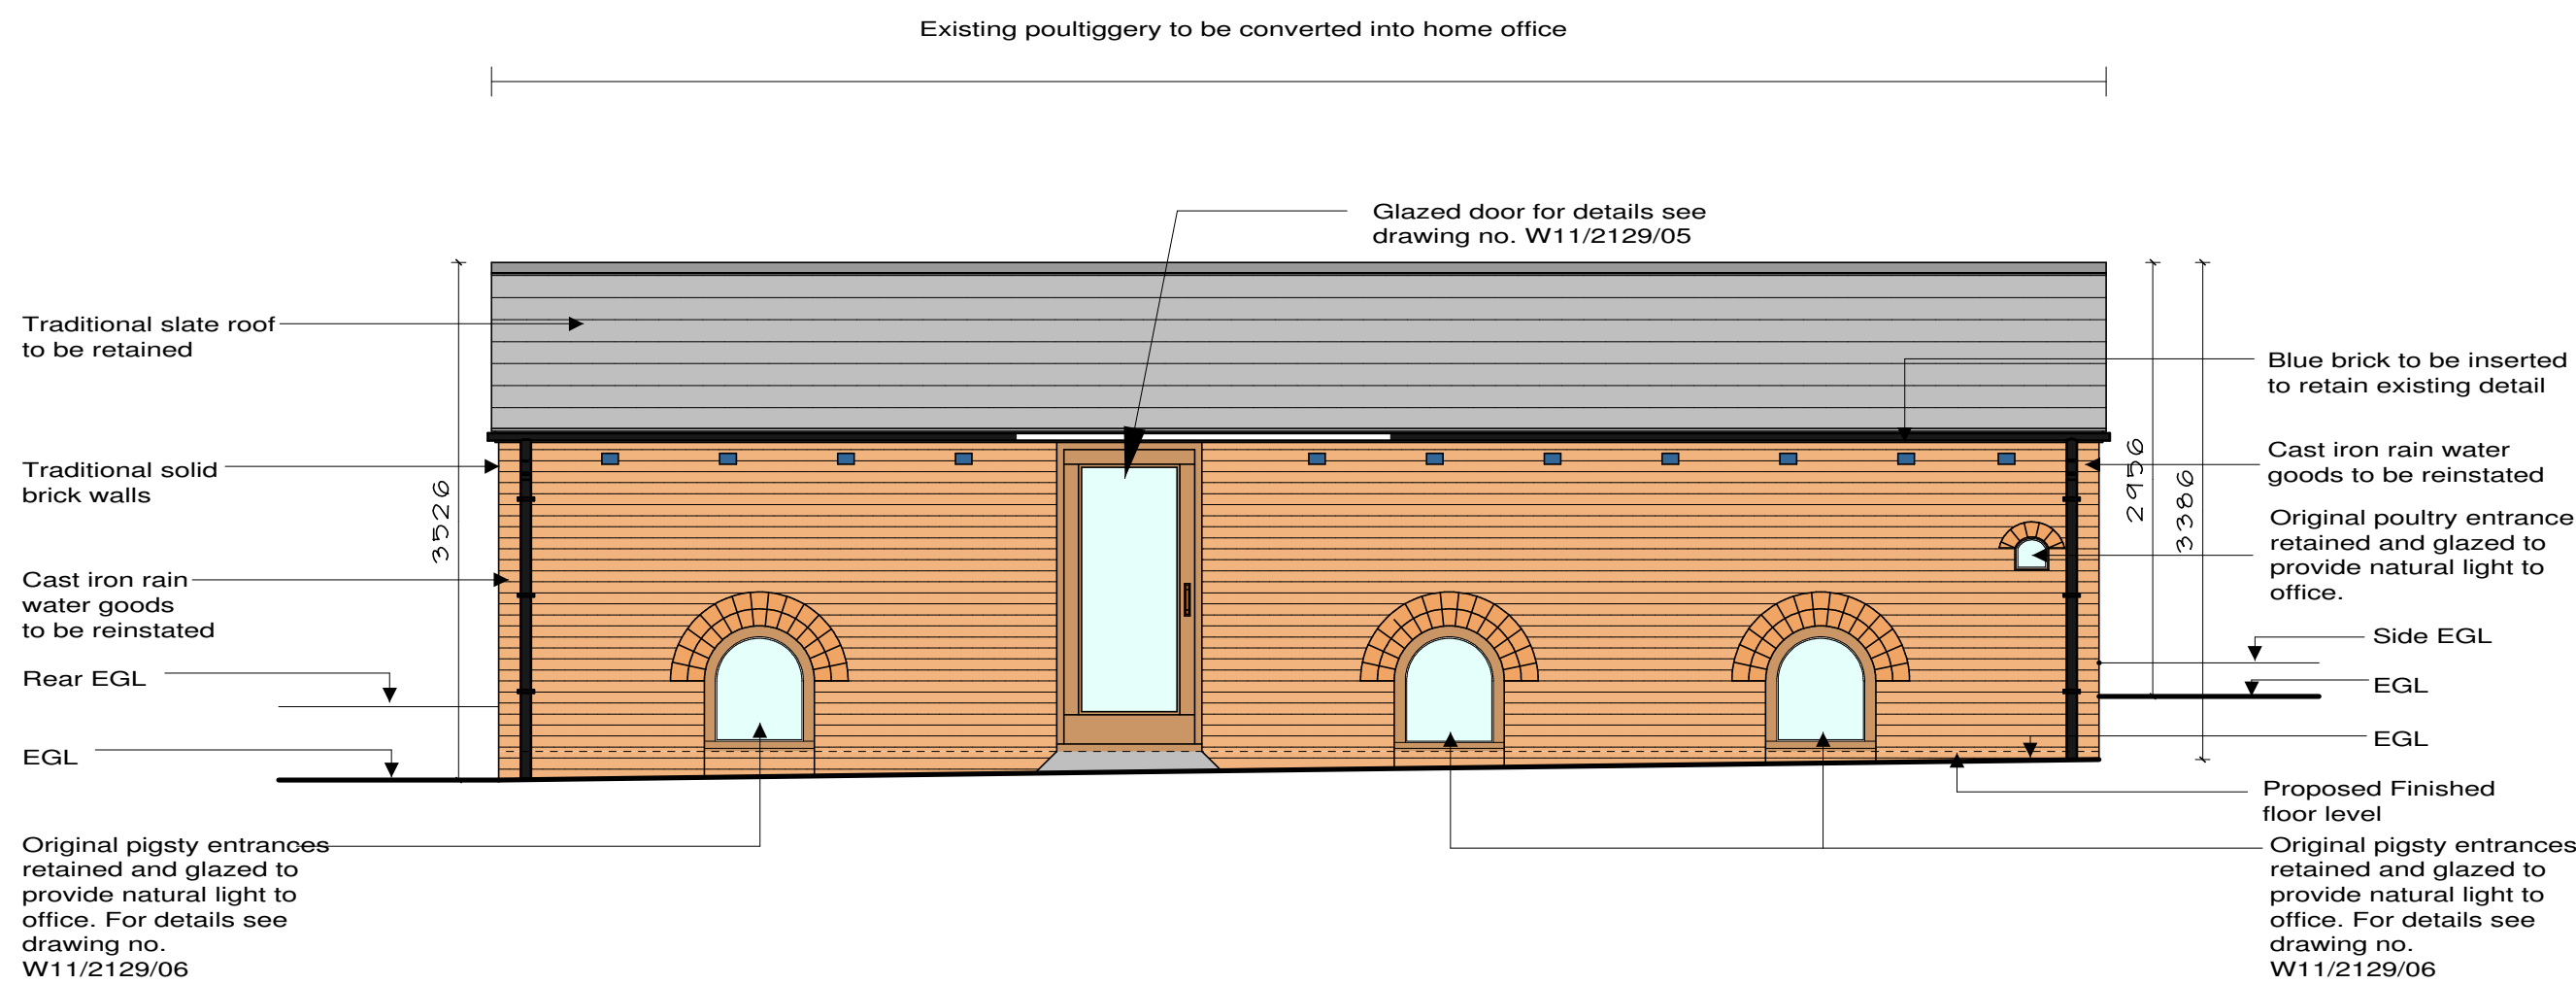


PROPOSED NORTH EAST ELEVATION 1:50

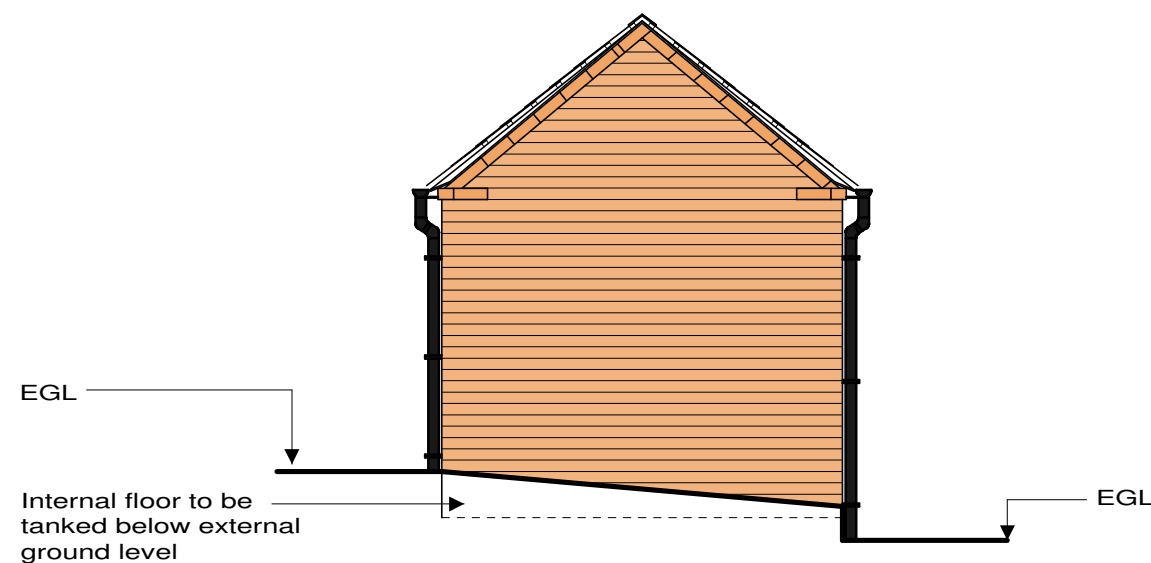


PROPOSED SOUTH EAST ELEVATION 1:50

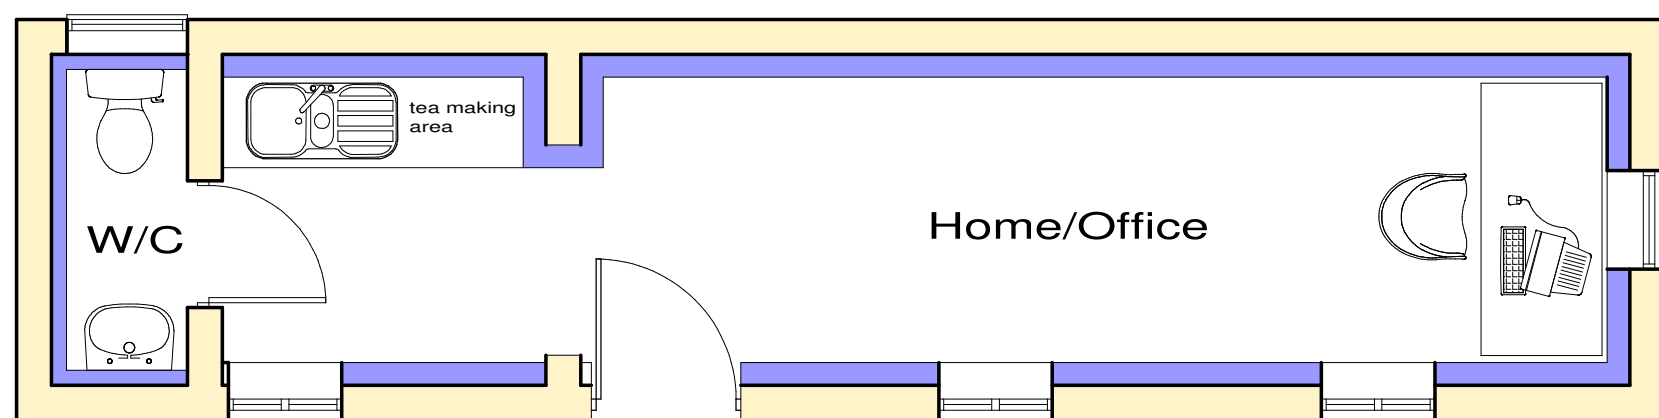

PROPOSED FLOOR PLAN 1:50

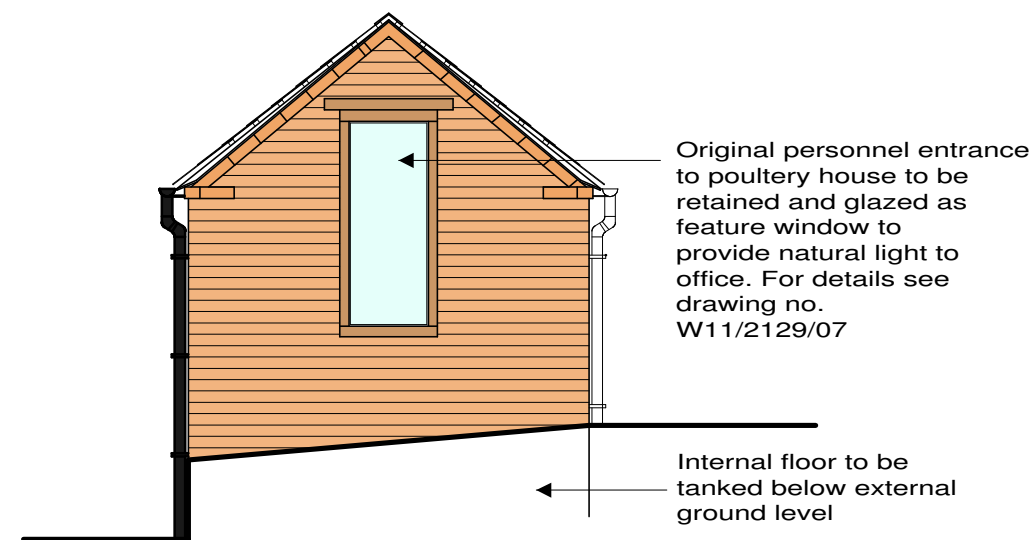

PROPOSED NORTH WEST ELEVATION 1:50

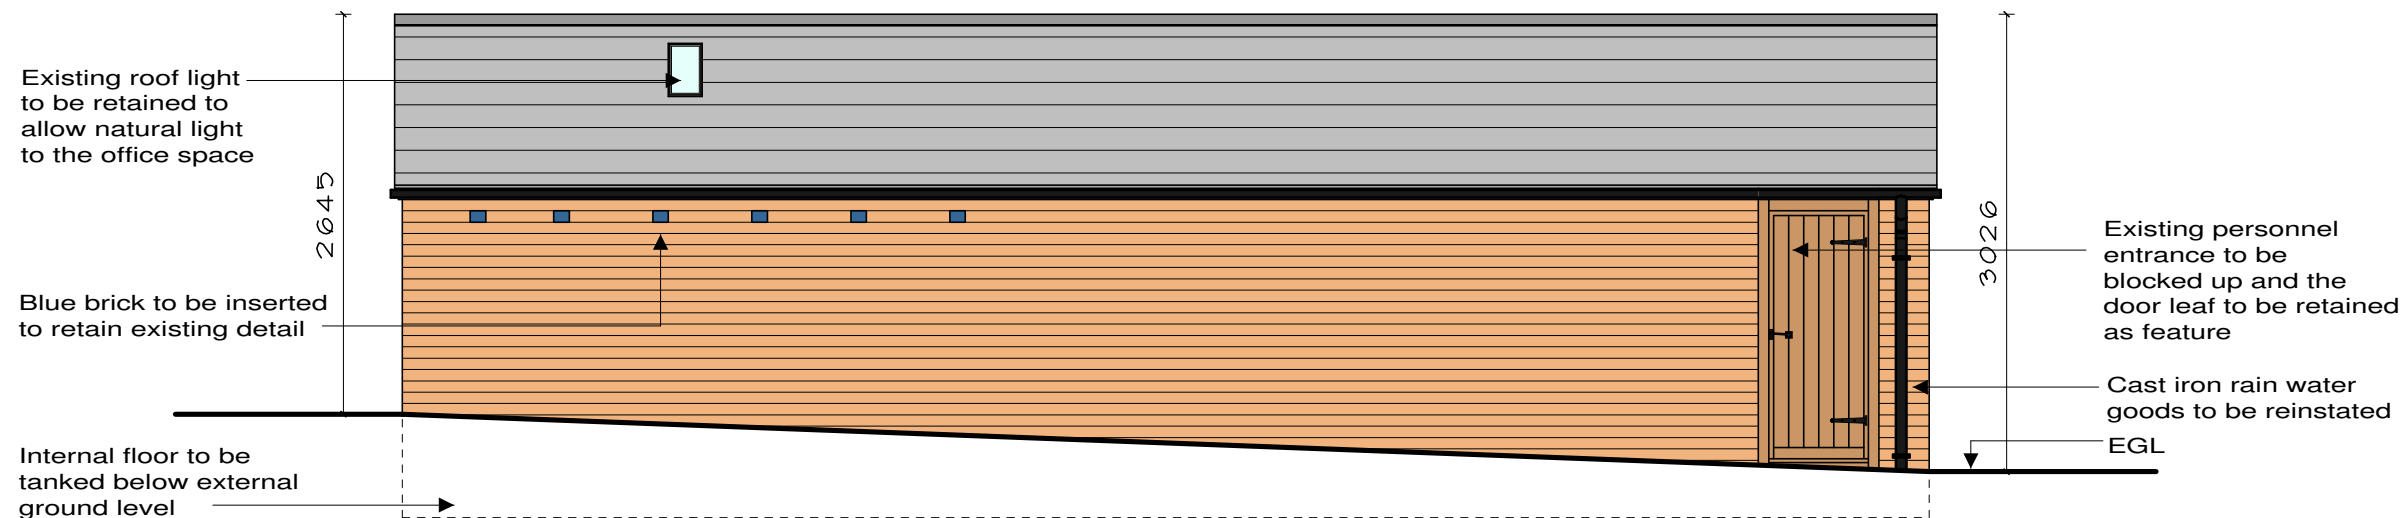

PROPOSED SOUTH WEST ELEVATION 1:50



PROPOSED ROOF PLAN 1:50

NOTES:
All drawings and specifications contained in this document are copyright to DAVID OWEN ASSOCIATES. All dimensions must be checked on site and not scaled from the drawings. All discrepancies must be notified to the Agent immediately.

KEY :

A	10/07/12	Amendments made following consultations with client and local authority comments
Rev	Date	Revisions
Drawn by :	Date :	
J.OWEN	NOVEMBER 2011	

DAVID OWEN ASSOCIATES

The Mansion House
21 Dodington
Whitchurch
Shropshire
SY13 1EA

Tel: (01948) 663004
Fax: (01948) 663040

e-mail
enquiries@david-owen.co.uk

© copyright
This drawing must not be reproduced without first obtaining written permission

Client :
MR & MRS HEMBURY

Job Title :
PROPOSED REFURBISHMENT OF FORMER
POULTIGGERY (DOMESTIC STORE)
TO PROVIDE HOME OFFICE AT
CORNER FARM BARN
PENLEY
WREXHAM
CLYWD
LL13 0LU

Drawing Title :
PROPOSED DETAILS

Dwg No : W11/2129/02	Scale : 1:50 @ A1	Rev : A
-------------------------	----------------------	------------