




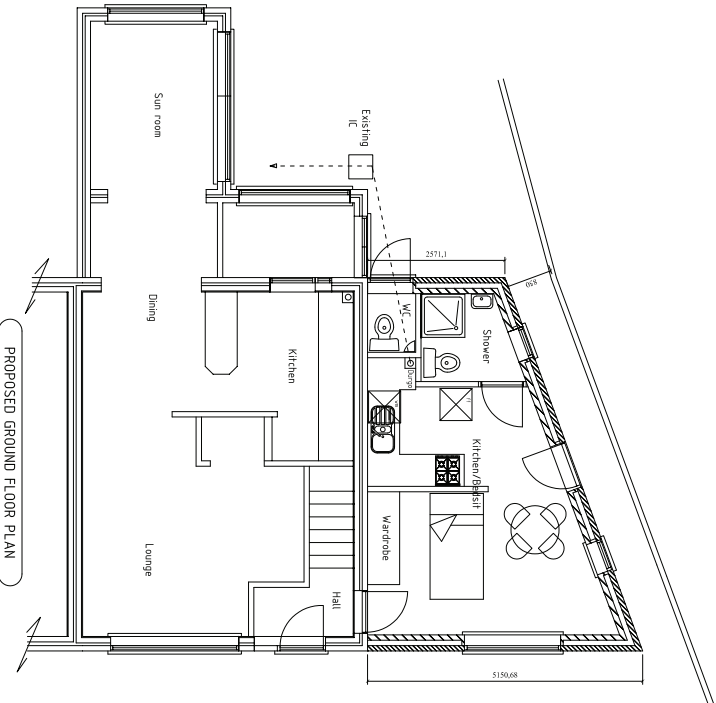


PROPOSED GROUND FLOOR PLAN

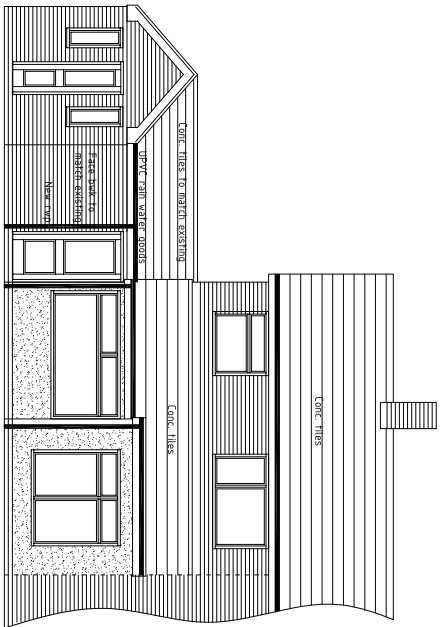

PROPOSED REAR ELEVATION

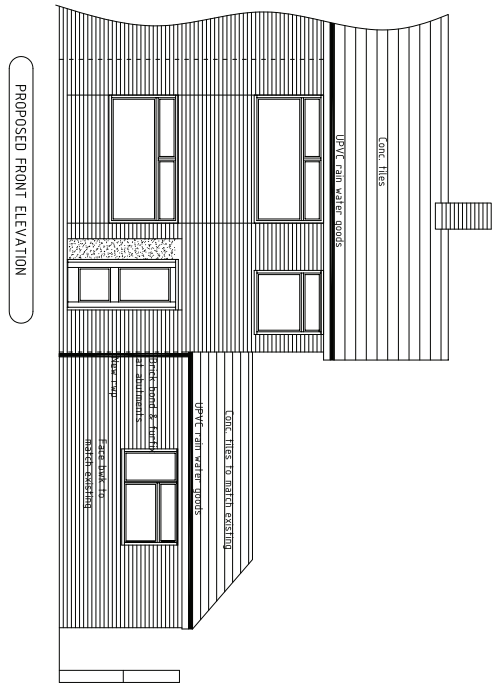

PROPOSED FRONT ELEVATION

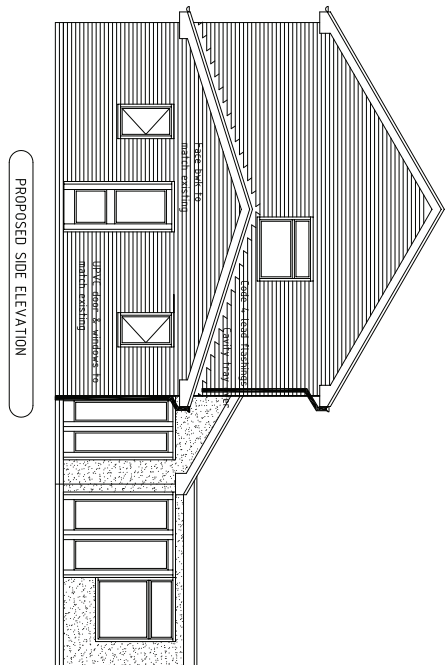

PROPOSED SIDE ELEVATION

Do not scale off prints, check all measurements on site.

Planning & Building Services	PROPOSED PLANS & ELEVATIONS	Chartered Architectural Technologists	at
Job Title	PROPOSED GRANNY ANNEX & REMOVAL OF EXISTING GARAGE		
Drawn B. Smith	J MAES TEG	Drawing No. ZA	Job No 121604
Scale 1:50	PENYCAE WREXHAM	for	
Date April 2012	MSS J HART		
P.B.S.Wrexham	Tel/Fax 01978 781333		