
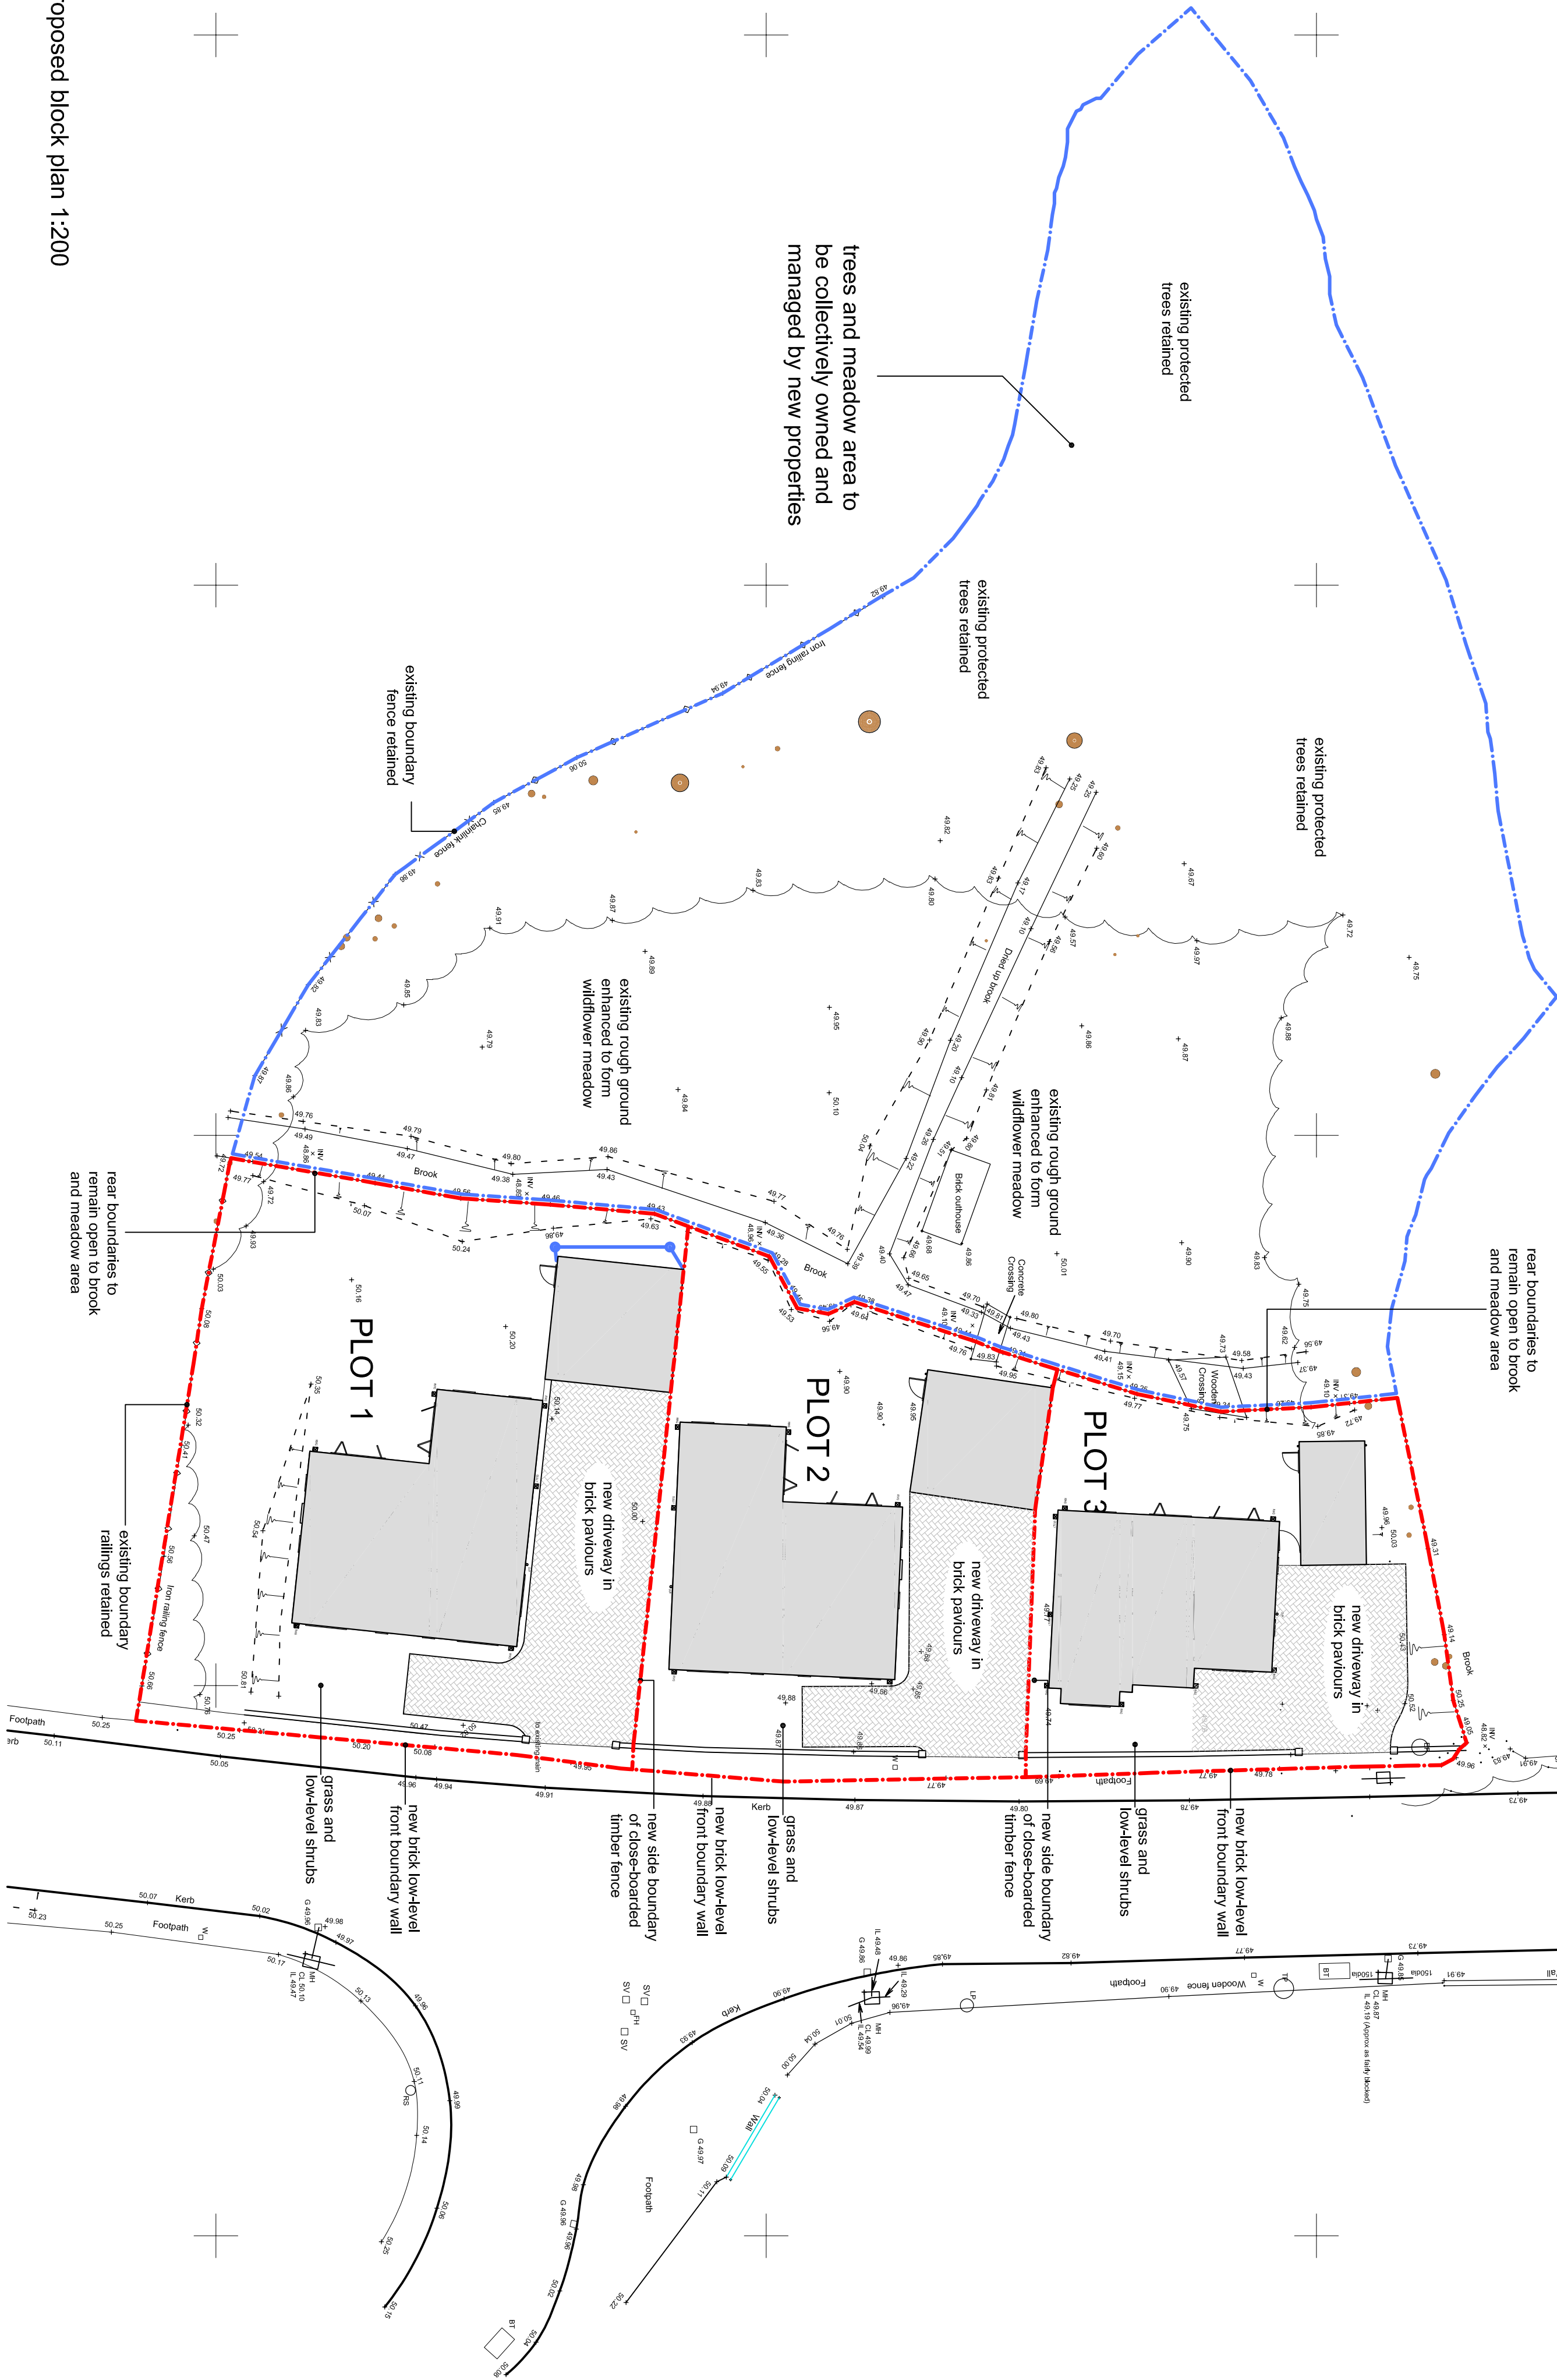
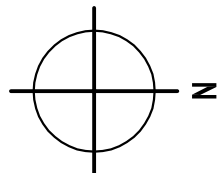
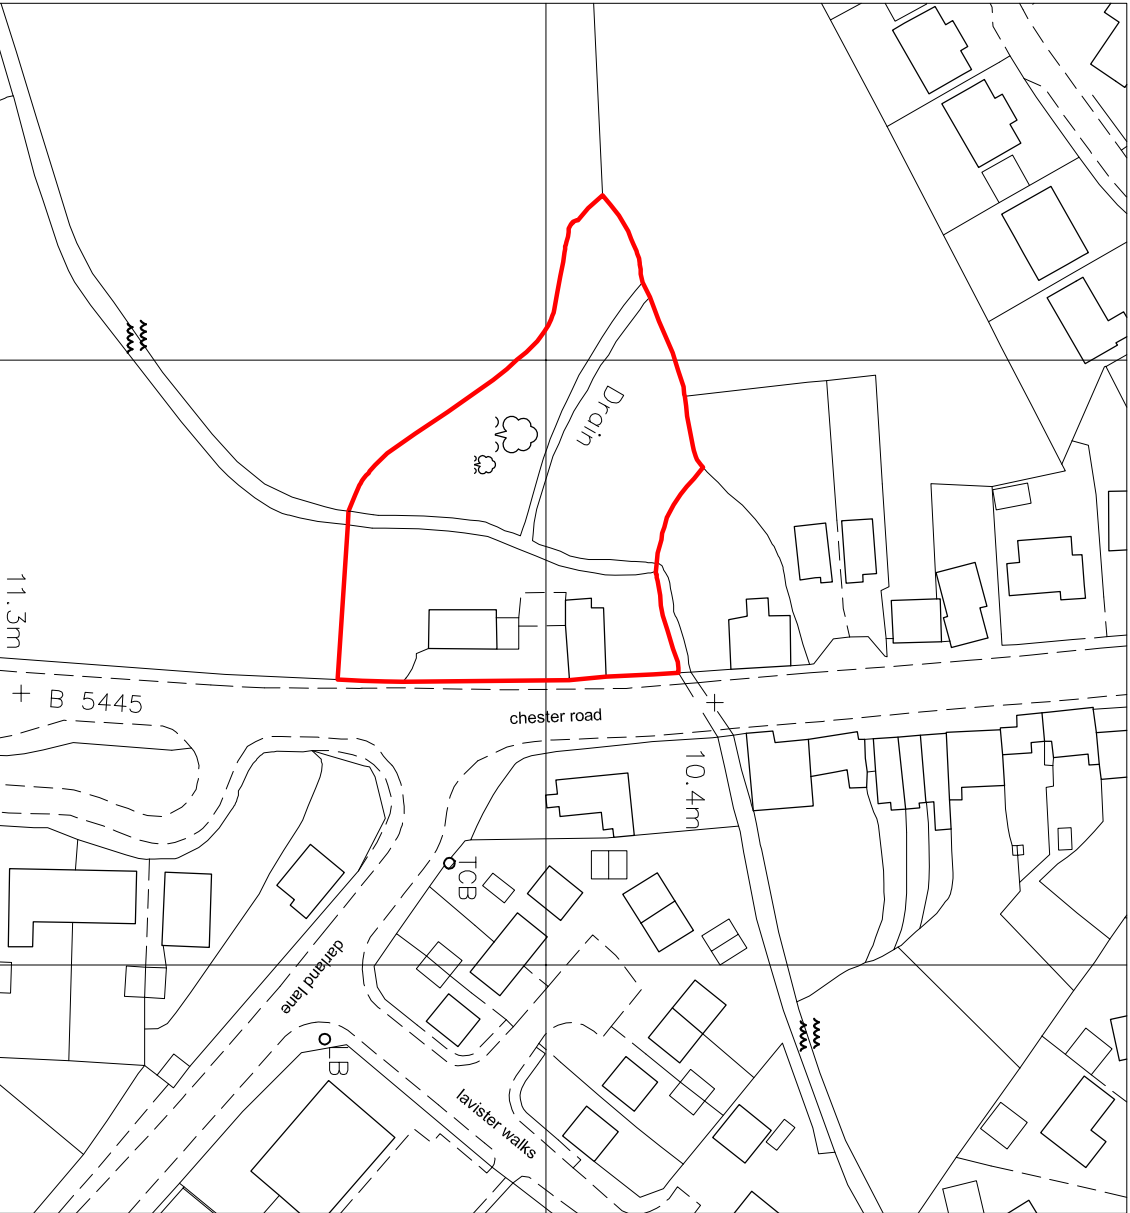


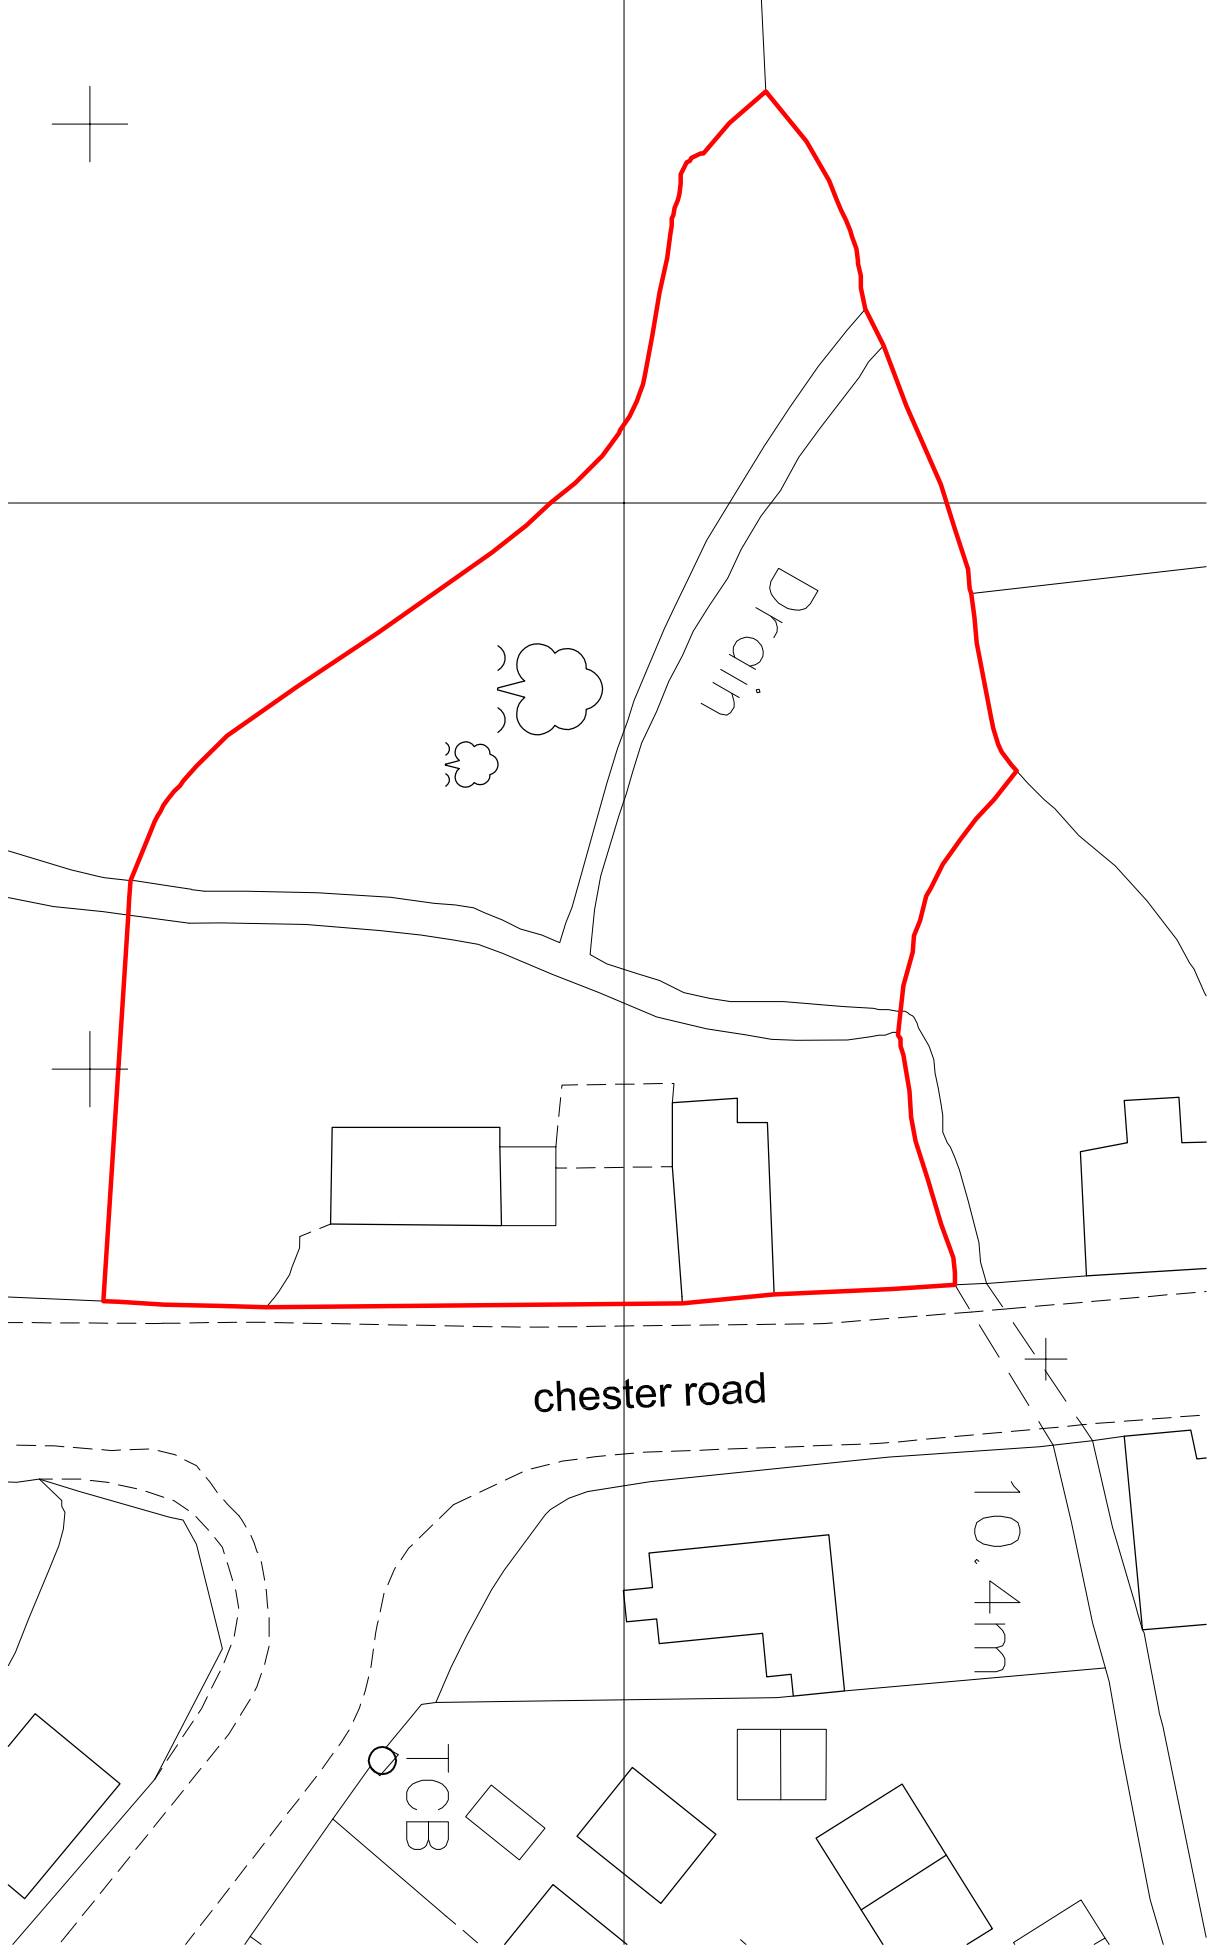

revisions	scale ~ 1:1250	scale ~ 1:500	scale ~ 1:200
a : block plan re-scaled / hard landscape + boundary note added /m 29.07.11	0 10 20 30 40 50 60 70 80 90 100 metres	0 10 20 30 40 50 metres	0 1 2 3 4 5 10 metres
b : site plan alterations and blue line boundary added /hc 02.08.11			

FOR PLANNING PURPOSES ONLY

martin fletcher ■ architects

PO Box 188
Liverpool
L17 9ND
tel: 0151 727 1270 fax: 0151 727 1270 email: info@mfarchitects.co.uk
project: former timber garage, chester road, bolton

OS location plan, existing block plan and proposed site plan

date: 16.05.11
scale: 1:200 @ A4
drawn: hlc

490.BL.b