




SECTION 51-A  
1:250

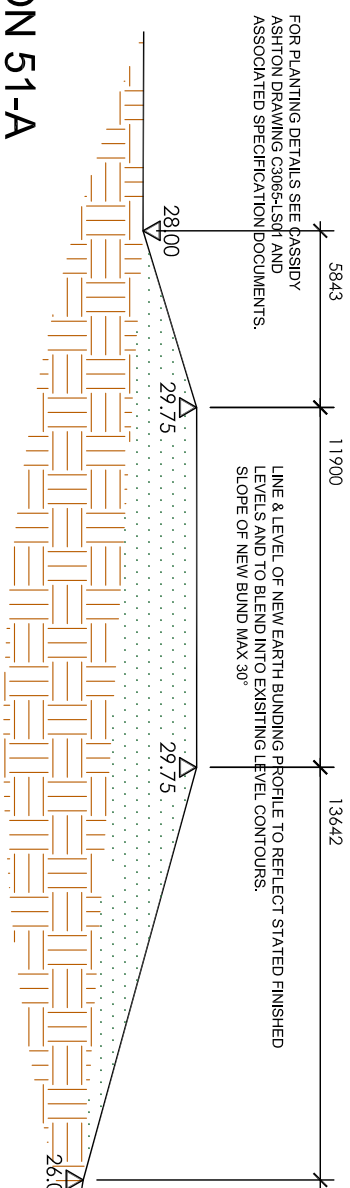



SECTION 51-B  
1:250

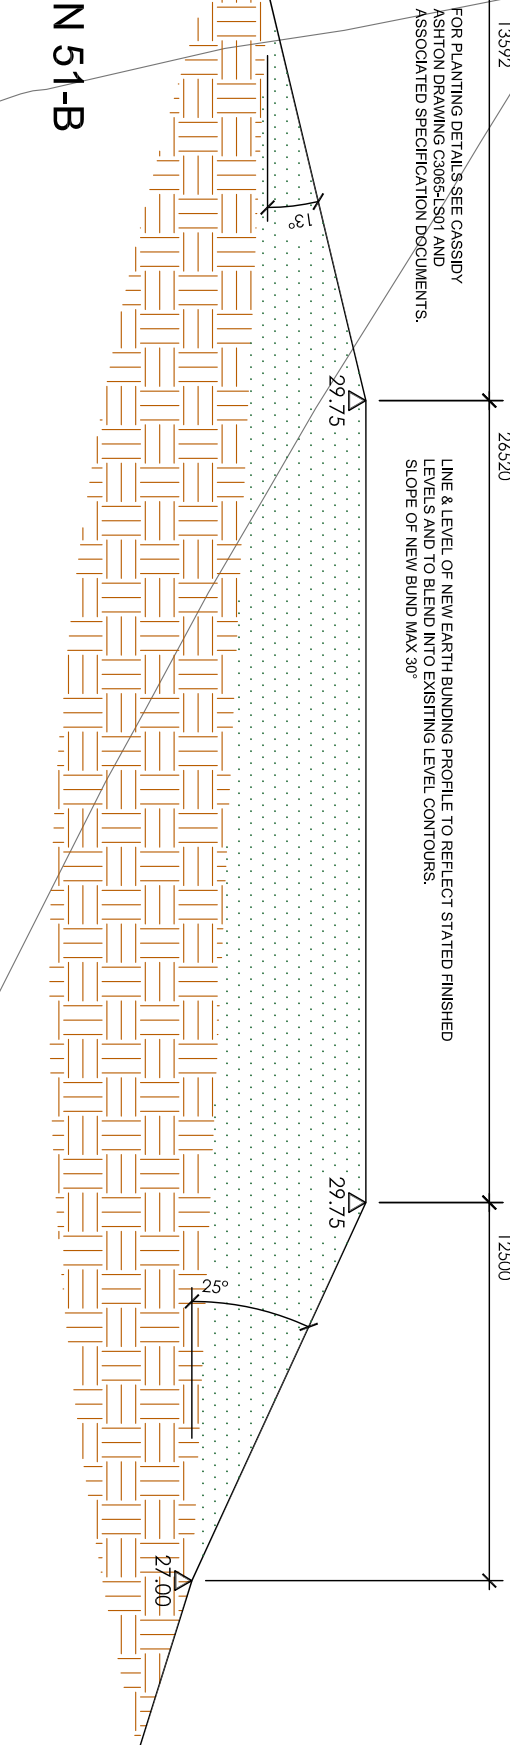

SECTION 51-C

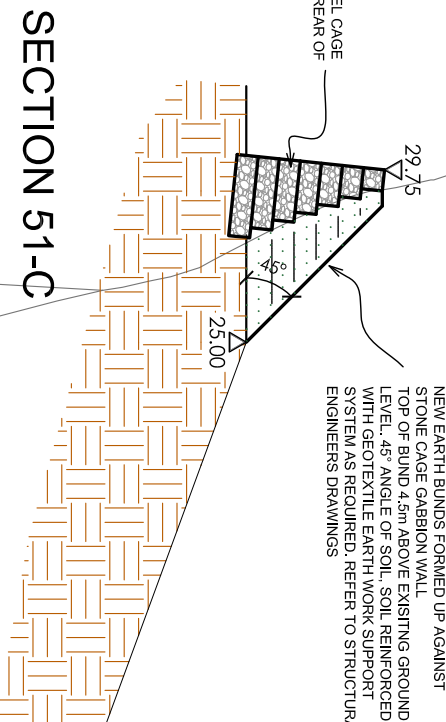

SECTION 51-D  
1:250

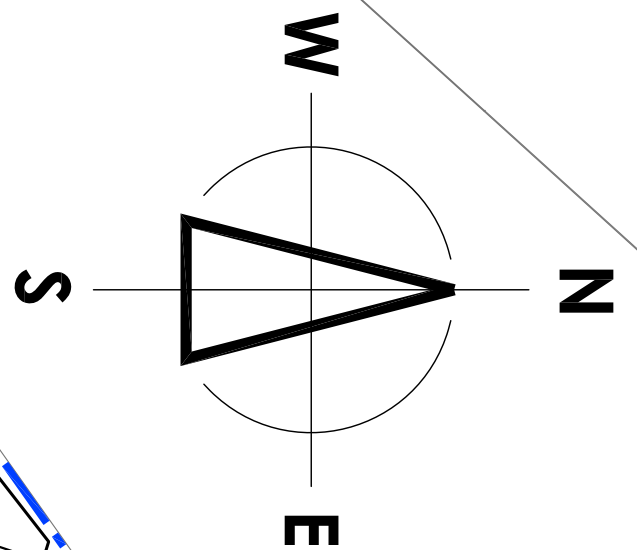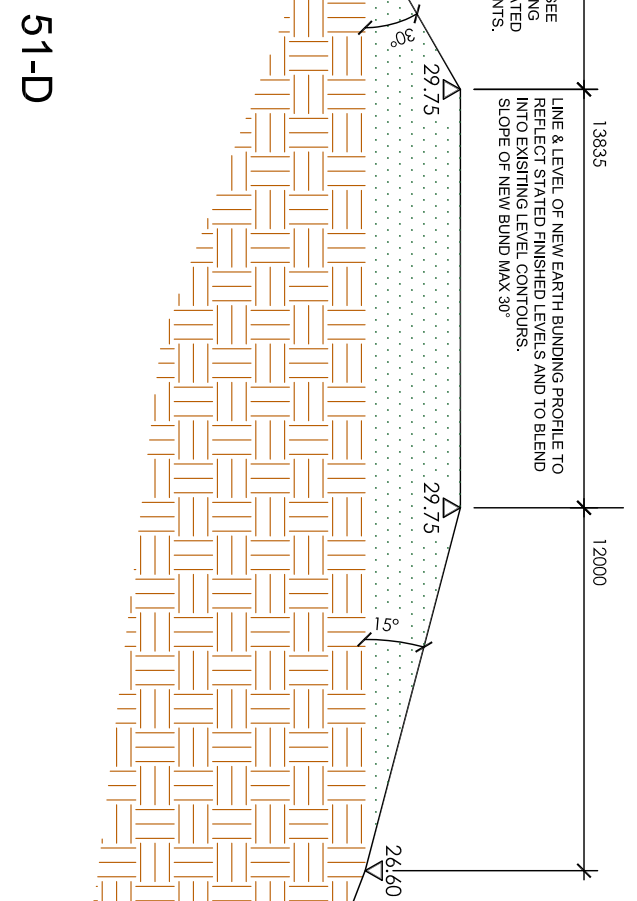

NOTE:  
This document is the property of Trundley & Partners. It is not to be used for any other purpose without the written permission of Trundley & Partners. All dimensions are in millimeters unless otherwise stated. The drawings are not to be used for any other purpose without the written permission of Trundley & Partners. If this drawing is issued electronically it is the recipient's responsibility to print the document at the correct scale. All dimensions to be checked on the ground to confirm the work and any discrepancies to be notified immediately.



GROCONTINENTAL

SITE PROPOSAL KEY:

EXISTING BUILDINGS ON SITE TO REMAIN

EXISTING ELECTRICAL TRANSFORMERS/SUBSTATION TO REMAIN

EXISTING LANDSCAPING BAND TO REMAIN

RESERVE OF SITE UNDER CLIENTS OWNERSHIP

PLANNING APPLICATION BOUNDARY

External perimeter hordstanding areas additional to existing construction to be granular stone

Proposed external hordstanding areas additional to existing construction to be concrete to engineers design

Profile of existing buildings

Proposed landscaped areas/earth bunding

Proposed grass seeded areas with localised planting

| Revisions |            | Revised By   | Revised Date |
|-----------|------------|--------------|--------------|
| 1         | 2010-10-10 | 10-108-PL51F | 10-108-PL51F |
| 2         | 2010-10-10 | 10-108-PL51F | 10-108-PL51F |
| 3         | 2010-10-10 | 10-108-PL51F | 10-108-PL51F |
| 4         | 2010-10-10 | 10-108-PL51F | 10-108-PL51F |
| 5         | 2010-10-10 | 10-108-PL51F | 10-108-PL51F |
| 6         | 2010-10-10 | 10-108-PL51F | 10-108-PL51F |
| 7         | 2010-10-10 | 10-108-PL51F | 10-108-PL51F |
| 8         | 2010-10-10 | 10-108-PL51F | 10-108-PL51F |
| 9         | 2010-10-10 | 10-108-PL51F | 10-108-PL51F |
| 10        | 2010-10-10 | 10-108-PL51F | 10-108-PL51F |

PLANNING

trundley  
www.trundley.com  
10-108-PL51F

GROCONTINENTAL LIMITED

PROJECT SARACEN

PROPOSED SITE PLAN

Scale: 1:500 @ A0  
Date: MAR 2011  
Project: 10-108-PL51F

10-108-PL51F

chalcroft  
construction built on teamwork