


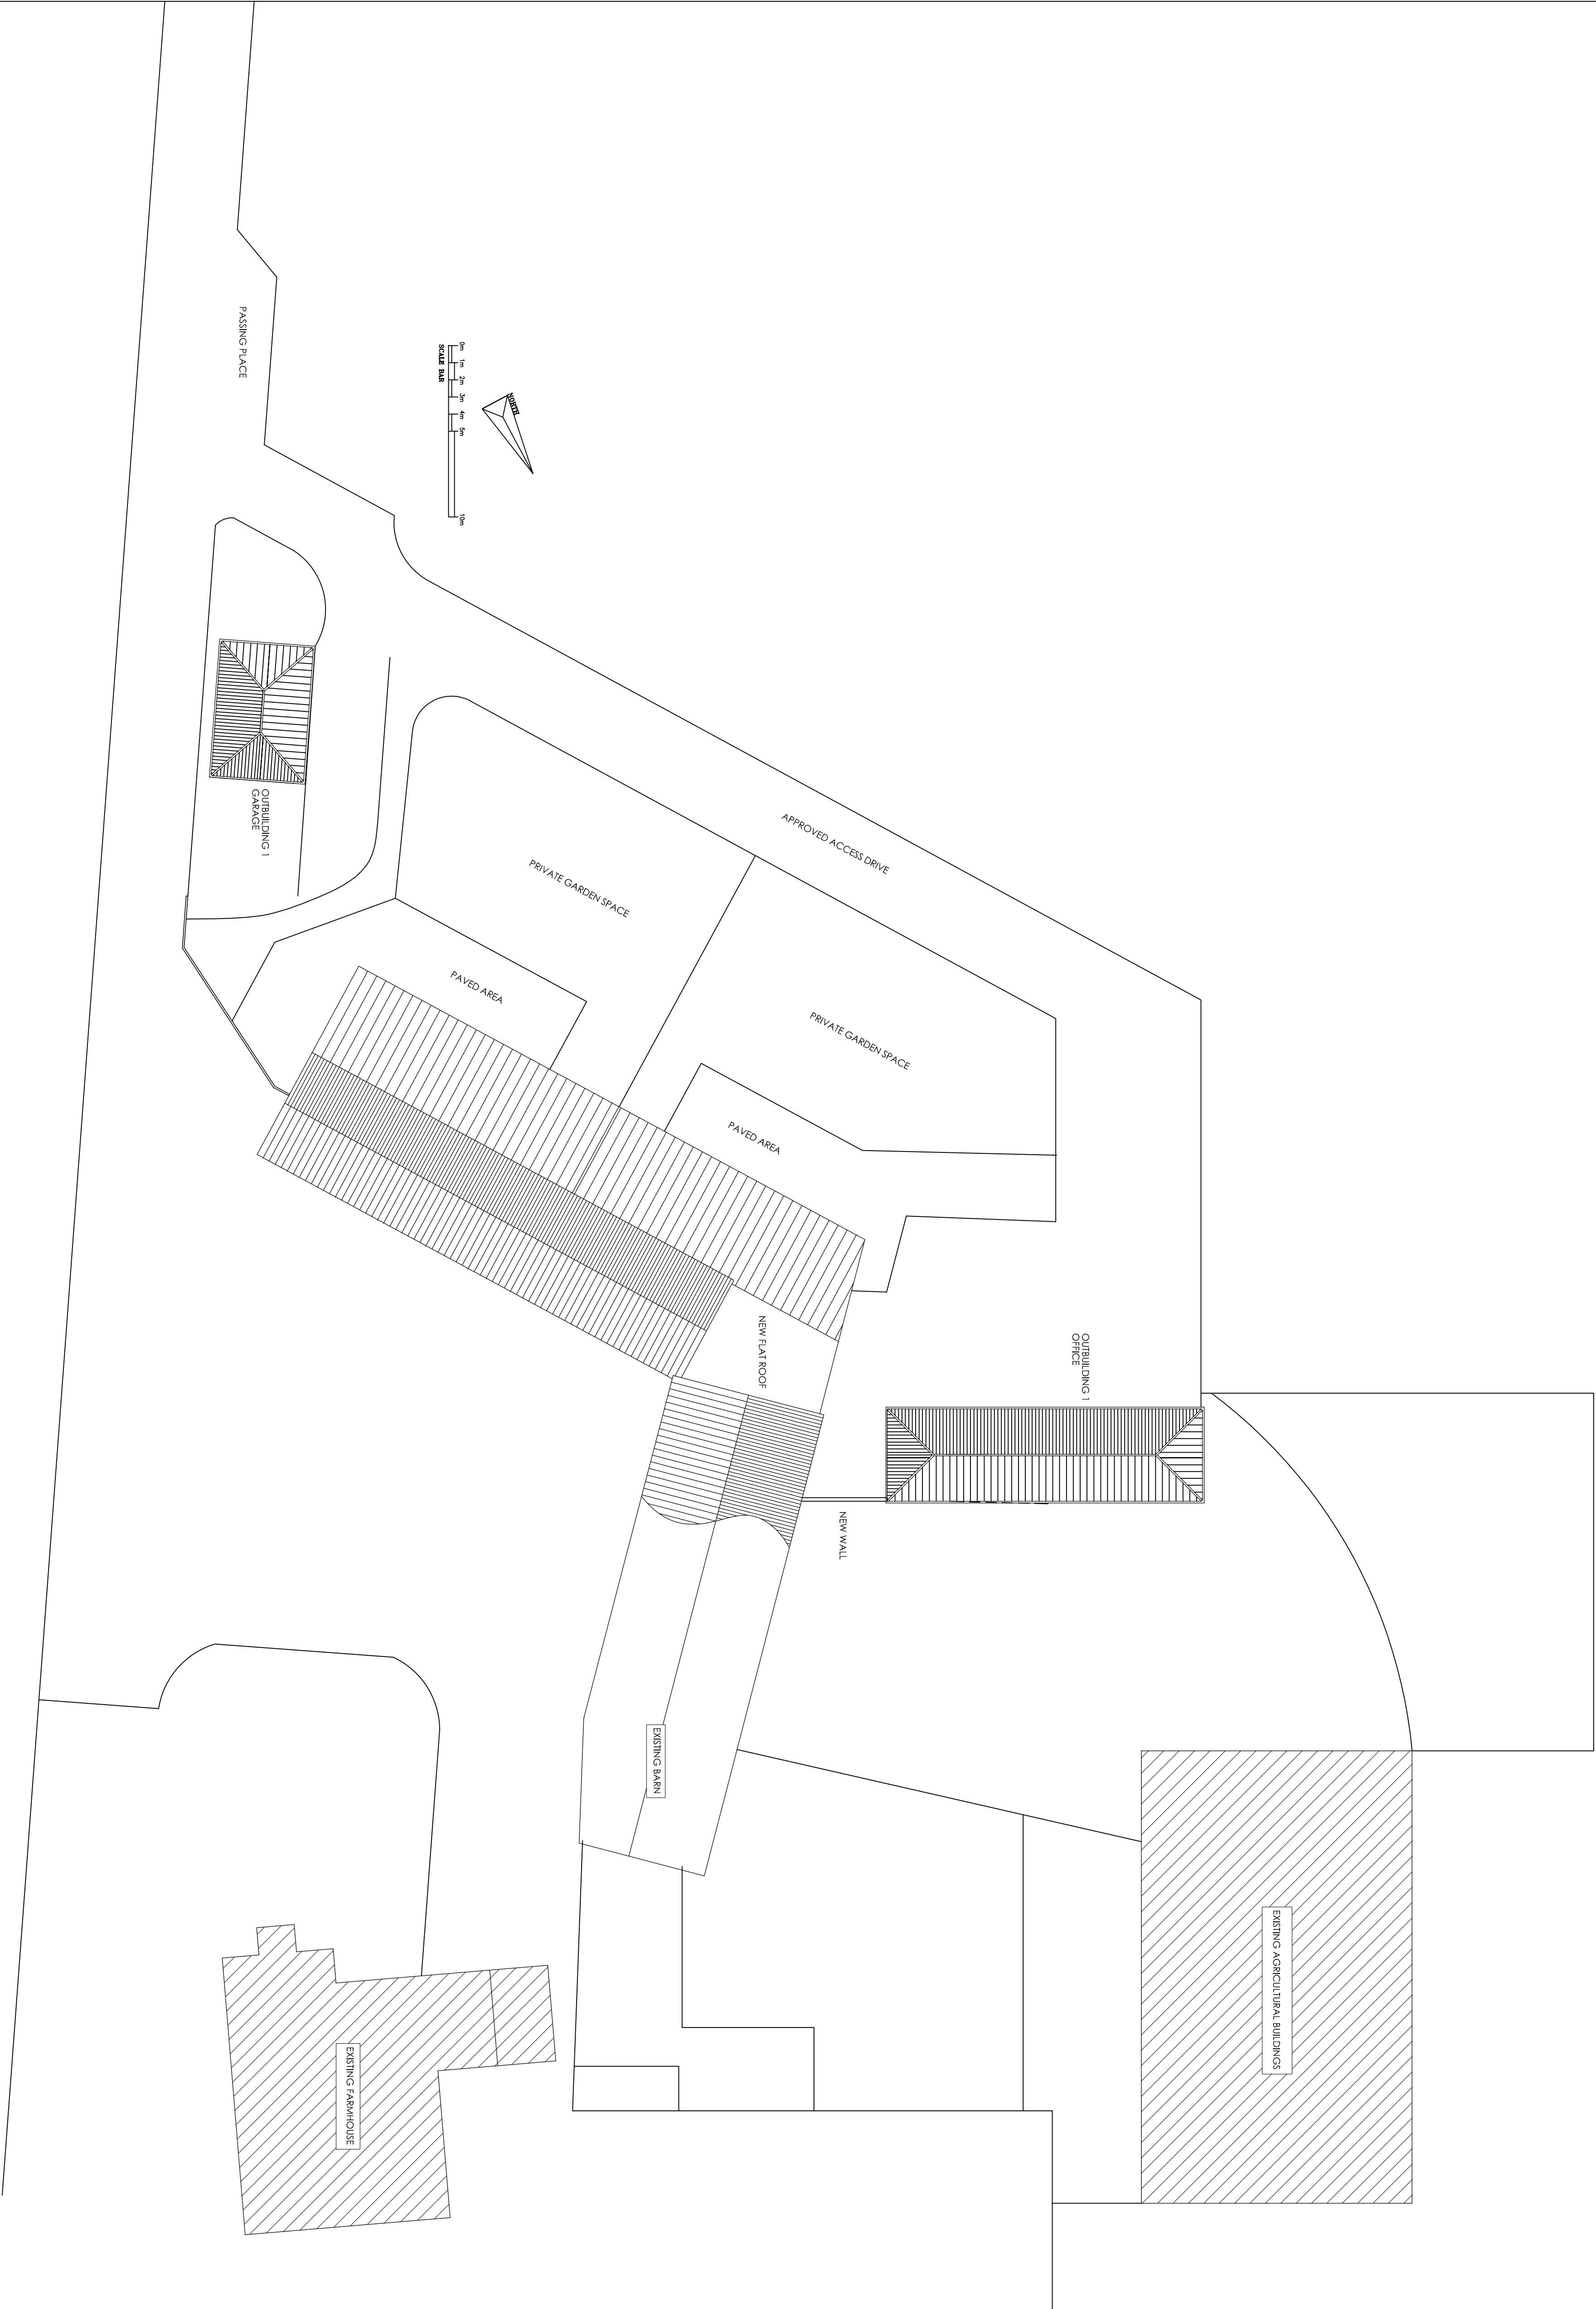

|     |      |                 |  |         |         |
|-----|------|-----------------|--|---------|---------|
| A   |      | MINOR REVISIONS |  | JAM     | 20.9.11 |
| No. | Rev. |                 |  | Initial | Date    |

Project:

DARLAND FARM BARN  
ROSSETT

Description:

PROPOSED SITE PLAN

Drawing not to be scaled. Dimensions indicated must be checked on site before construction by contractor, any discrepancy should be reported immediately.

|       |           |          |           |
|-------|-----------|----------|-----------|
| DRN.  | TMAD      | DRG. No. | 369/11/04 |
| SCALE | 1:200@A1  | REV.     | A         |
| DATE  | MAY. 2011 |          |           |

THOMAS MOSS  
Architectural Design &  
Surveying Services

Summit House, Horscroft Road,  
The Pinacles, Harlow, Essex, CM19 5BN  
Tel/Fax: 01279 436168.