


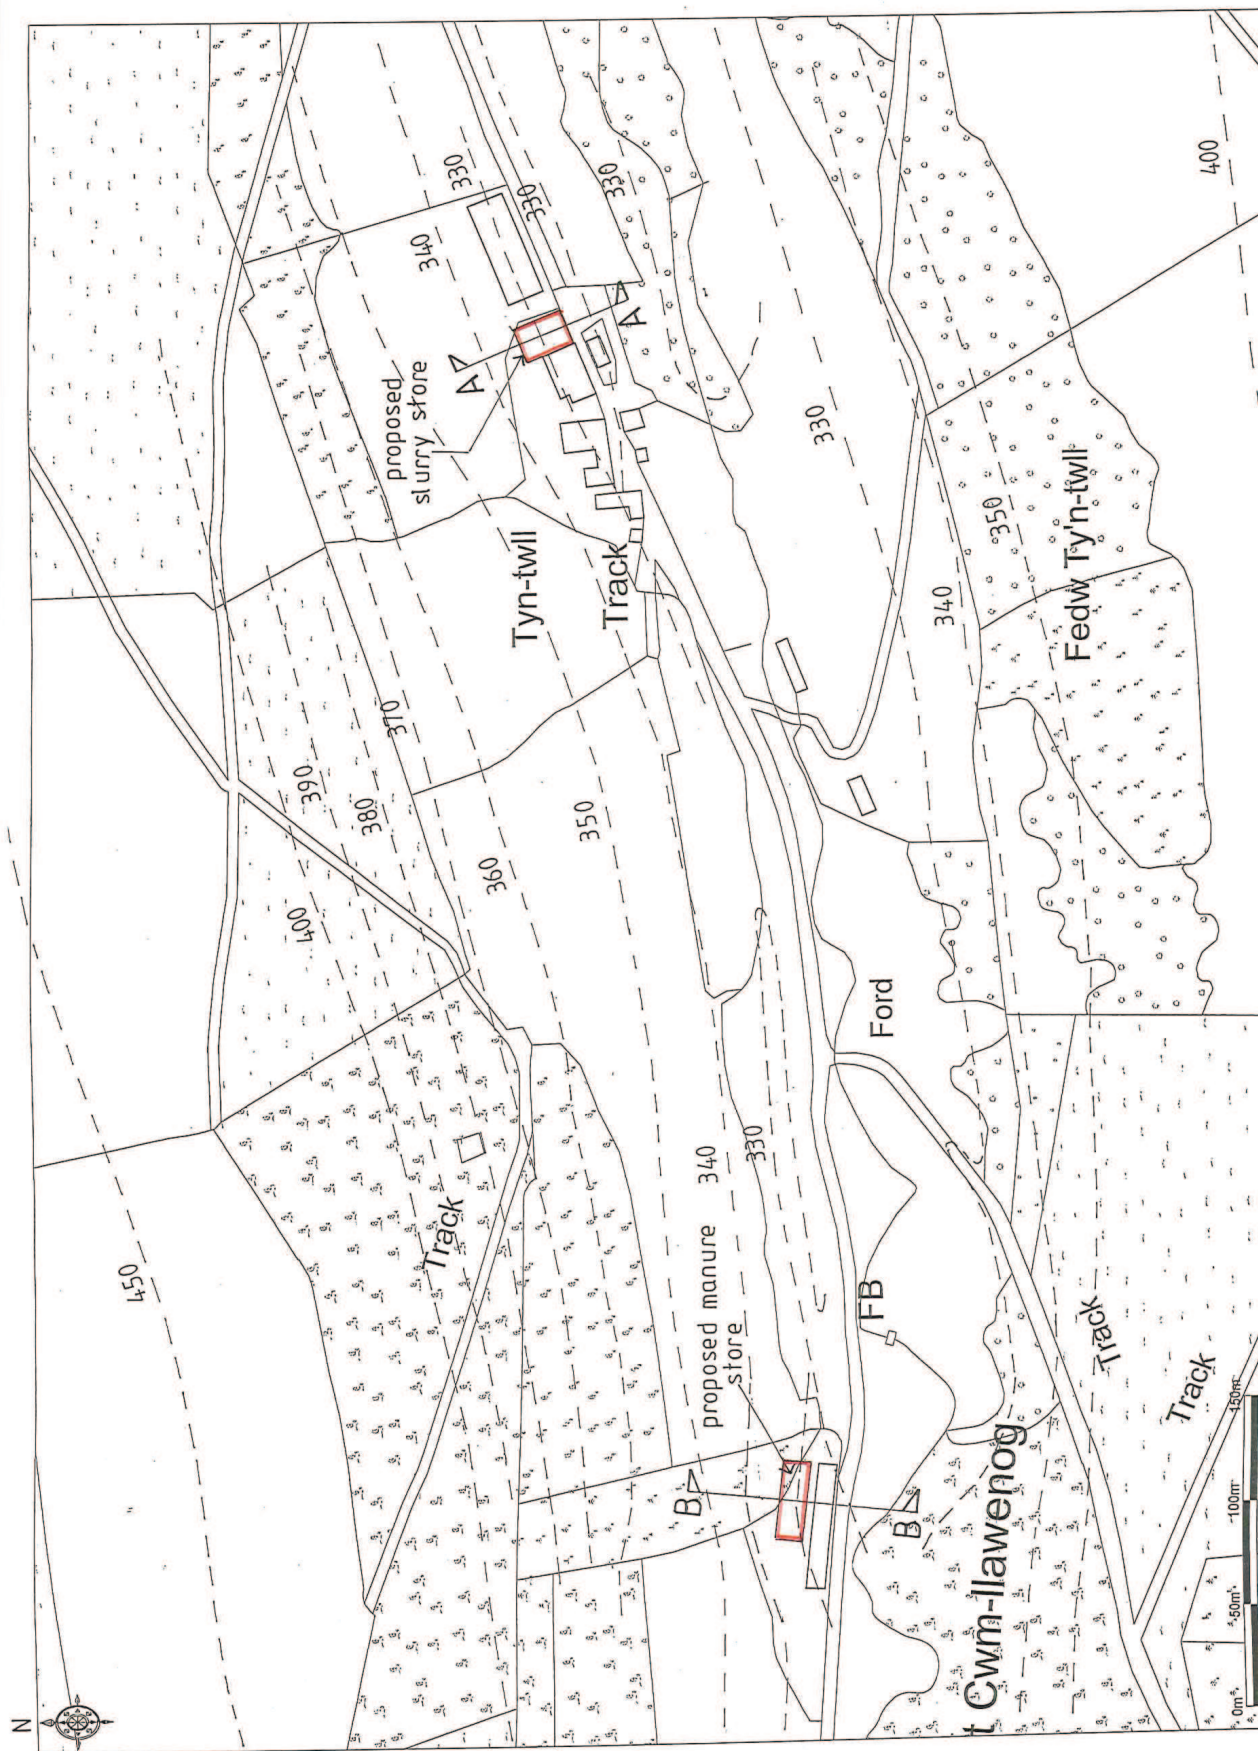

Proposed Agricultural Slurry Store and Manure Store

RW & JL Edwards

Site Plan with Contours

Tyn Twll, Llanarmon D.C., Llangollen, Clwyd, LL20 7LH

1:2500

July 2012

RJE/TGW1-05

TMJ

JOB:

CLIENT:

TITLE:

LOCATION:

SCALE:

DATE:

DRAWING NO:

DRAWN BY:

Roger Parry & Partners LLP

11 Severn Street, Welshpool, Powys, SY21 7AG

Tel: 01938 554499 Fax: 01938 554462

email: lin@rogerparry.net

Also at: Hogsloes Hall, Minsterley, Shrewsbury, SY5 0HZ


Tel: 01743 791336 Fax: 01743 792770

email: nel@rogerparry.net

The copyright of this drawing/design is vested in Roger Parry & Partners and must not be copied or reproduced in whole or in part without their written consent




Roger Parry
& Partners

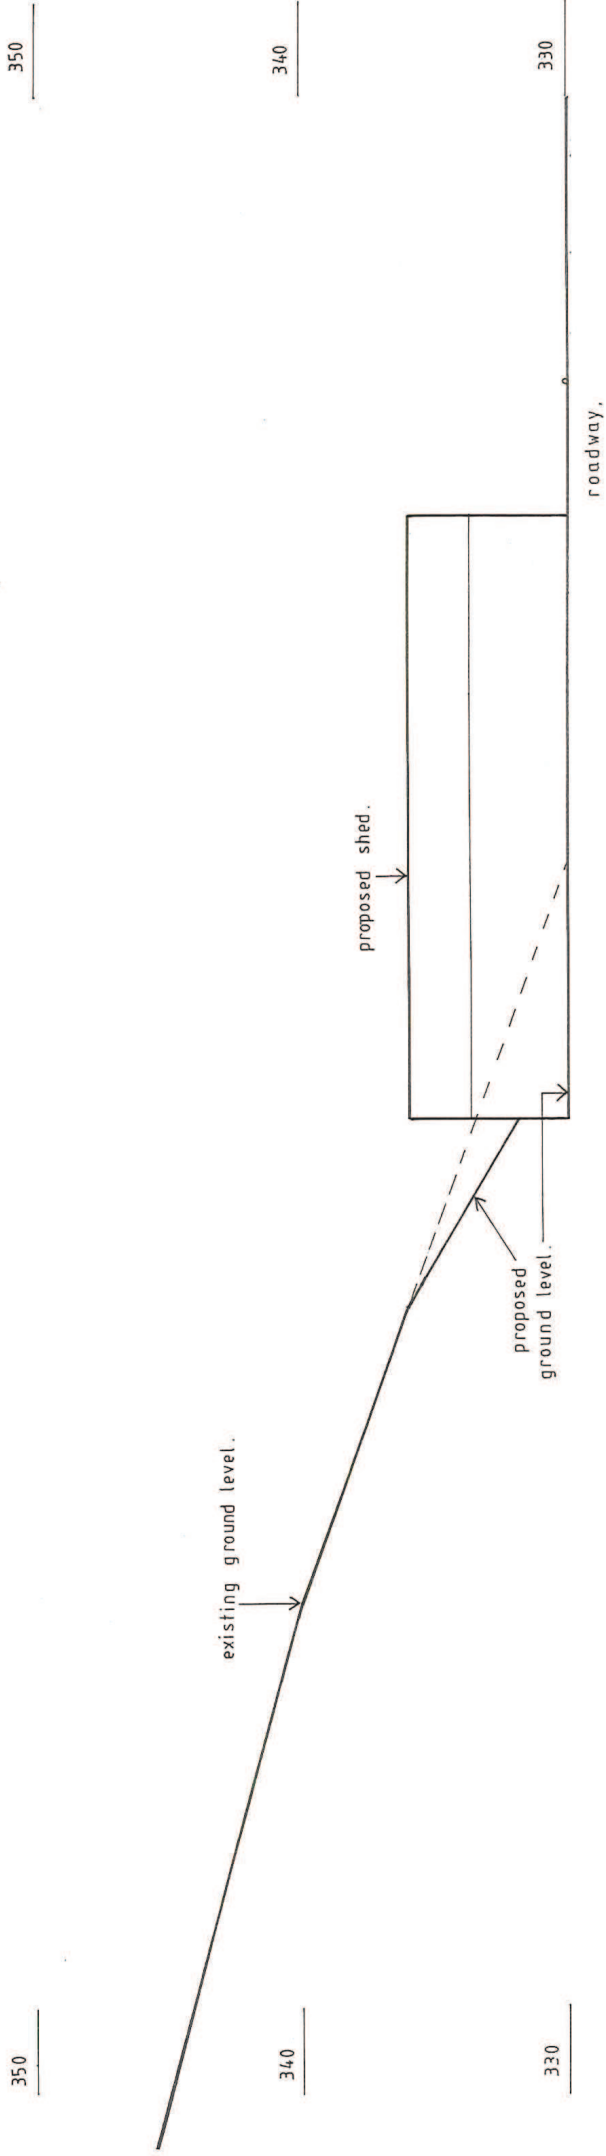

chainage			
existing levels	340	330	330

	Roger Parry & Partners LLP 11 Severn Street, Welshpool, Powys, SY21 7AG Tel: 01938 554499 Fax: 01938 554462 email: lin@rogerparry.net Also at: Hogstow Hall, Minsterley, Shrewsbury, SY5 0HZ Tel: 01743 791336 Fax: 01743 792770 email: mail@rogerparry.net <i>The copyright of this drawing/design is vested in Roger Parry & Partners and must not be copied or reproduced in whole or in part without their written consent</i>		
	JOB:	Proposed Agricultural Slurry Store and Manure Store	
	CLIENT:	RW & JL Edwards	
	TITLE:	Cross Section A-A	
	LOCATION:	Tyn Twll, Llanarmon D.C., Llangollen, Clwyd, LL20 7LH	
	SCALE:	1:200	
	DATE:	July 2012	
DRAWING NO:		RJE/TGW1-04	
DRAWN BY:		TMJ	

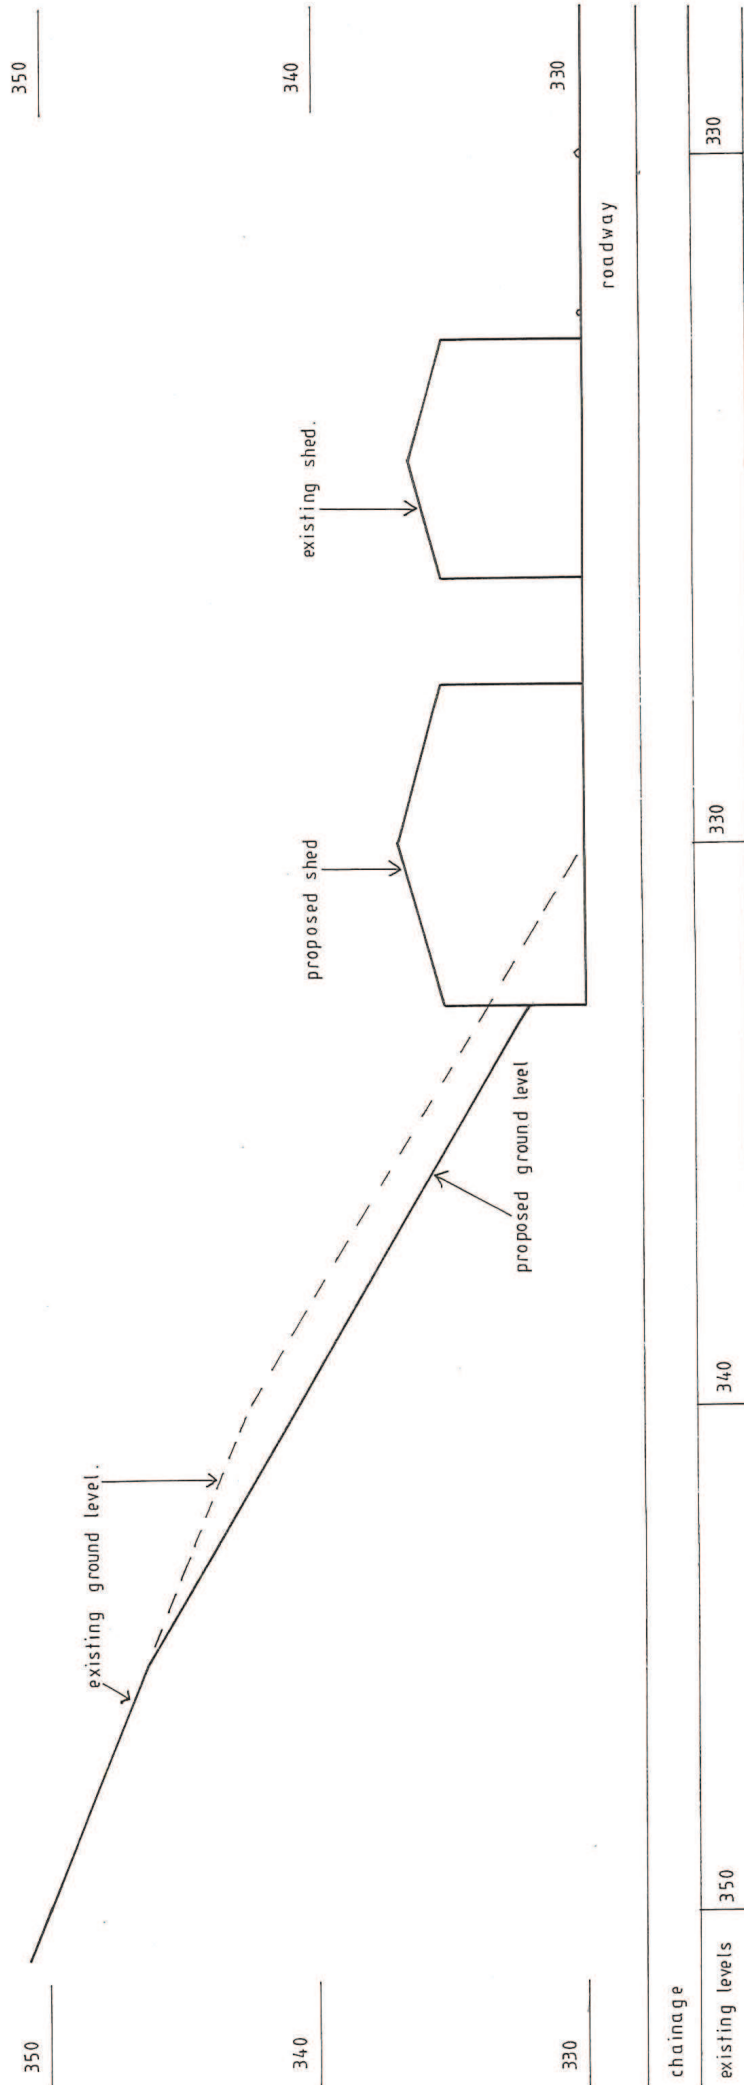

 Roger Parry & Partners LLP 11 Severn Street, Welshpool, Powys, SY21 7AG Tel: 01938 554499 Fax: 01938 554462 email: lin@rogerparry.net Also at: Hogslow Hall, Minsterley, Shrewsbury, SY5 0HZ Tel: 01743 791336 Fax: 01743 792770 email: mail@rogerparry.net <i>The copyright of this drawing/design is vested in Roger Parry & Partners and must not be copied or reproduced in whole or in part without their written consent.</i>	JOB:	Proposed Agricultural Slurry Store and Manure Store
	CLIENT:	RW & JL Edwards
	TITLE:	Cross Section B-B
	LOCATION:	Tyn Twll, Llanarmon D.C, Llangollen, Clwyd, LL20 7LH
	SCALE:	1:200
	DATE:	July 2012
	DRAWING NO:	RJE/TGMW2-04
	DRAWN BY:	TMJ