
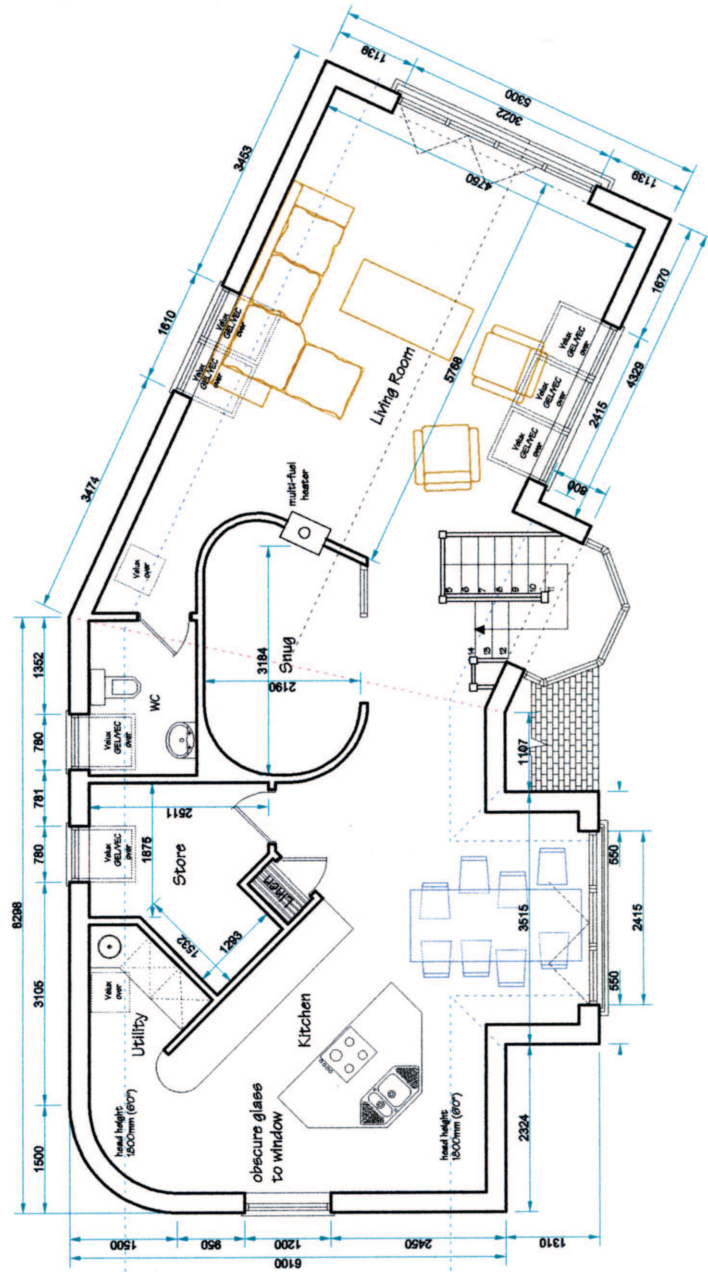


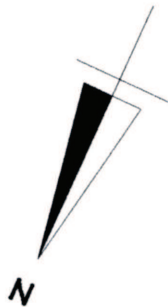

FIRST FLOOR PLAN



REV. NOTES:
Rev A: July 06: Revised building layout and site positioning.
Rev B: October 06: Revised building layout and site reduced.
Rev C: January 10: Minor revisions.

Registered in Wales, Registration No: 2306060

DO NOT SCALE OFF THIS DRAWING.
ALL DIMENSIONS GIVEN IN THIS DRAWING
ONLY. THE CONTRACTOR IS TO CHECK
ALL DIMENSIONS ON SITE BEFORE
PUTTING WORK IN HAND. ALL ERRORS
AND OMISSIONS TO BE REPORTED TO
THE CONTRACT ADMINISTRATOR.

Layer No:
1
6789

WORLD OF ARCHITECTURE LTD
15 Bryndwr Drive, Prestatyn, Denbighshire, LL19 9NT. Tel/Fax: (01745) 853977 email: worldarch@btconnect.com
Project: Station House, Newbridge.
Drawing: Proposed First Floor Plan
Scale: 1:50
Date: JAN09
Job No: 319
P2
Drawn by: PJP
Checked by: C

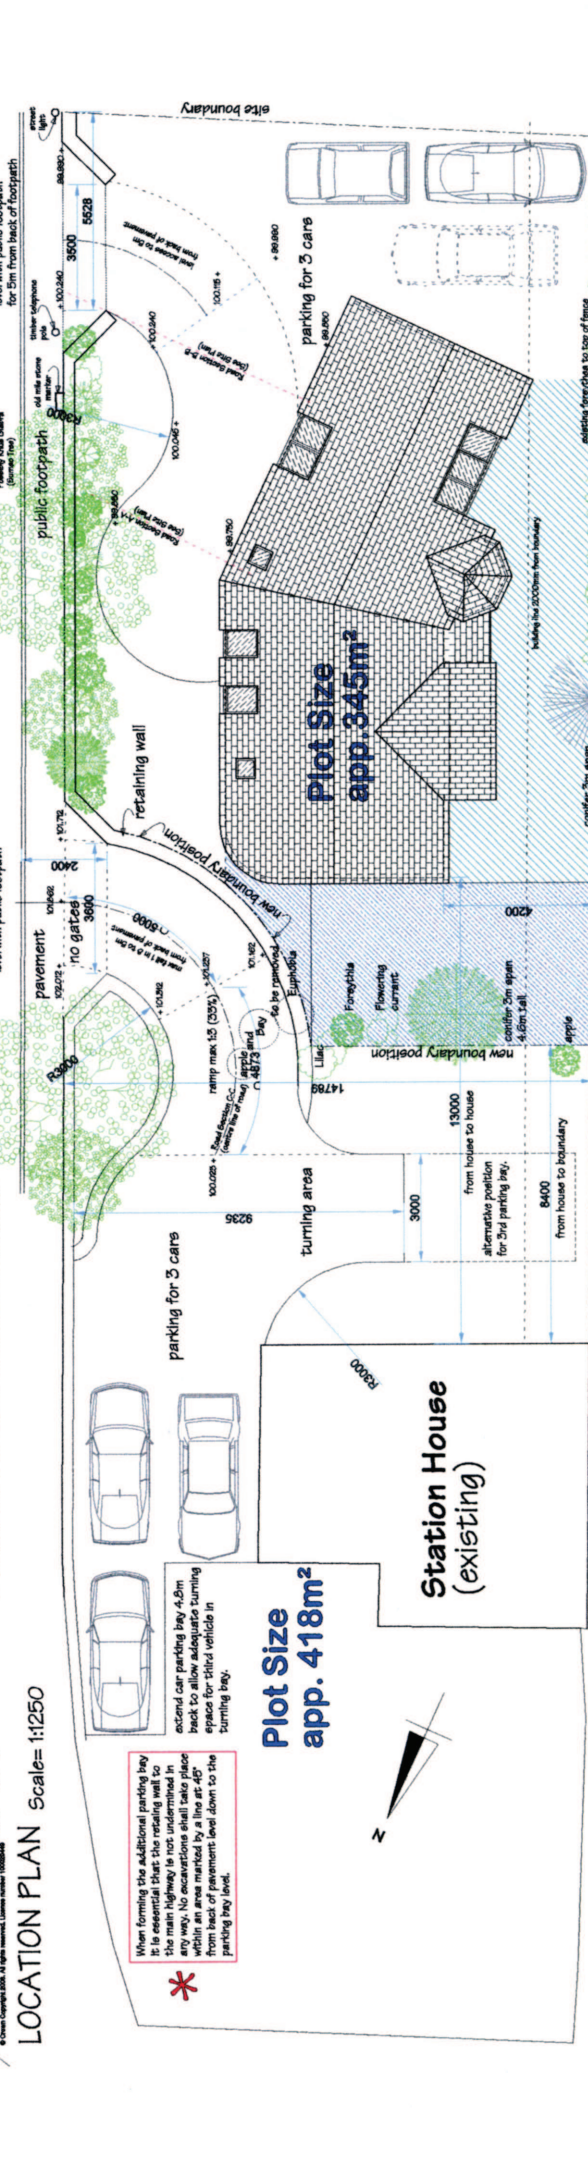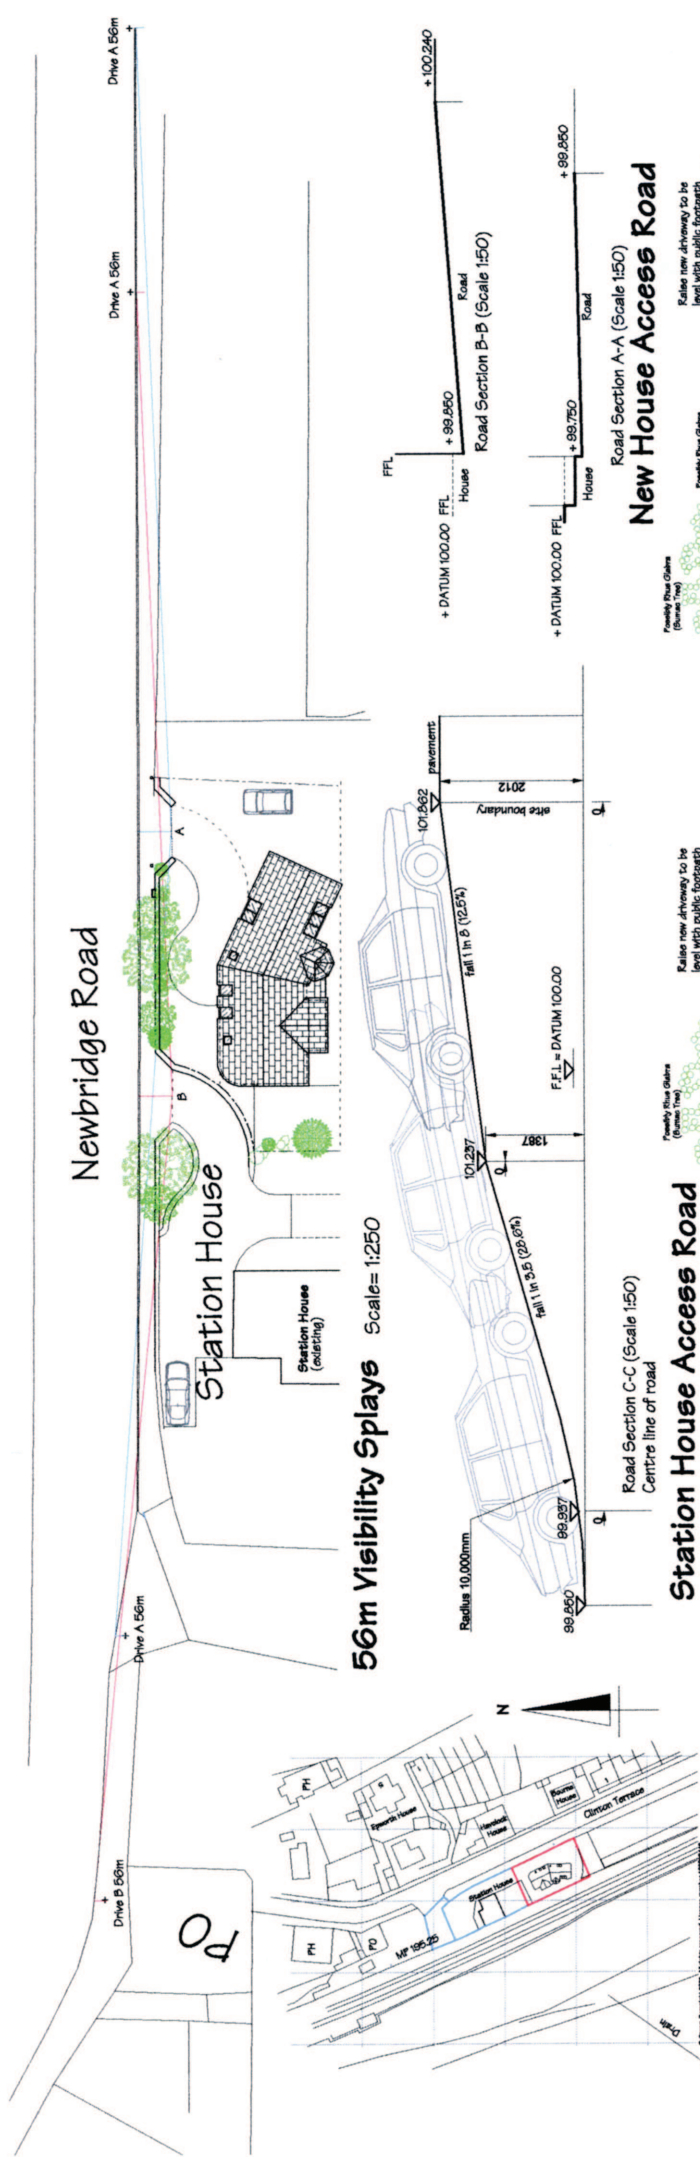


N.B. Plot sizes indicated are approximate and subject to a full survey of the site.


WORLD OF ARCHITECTURE LTD
 15 Baynton Drive, Prestatyn, Denbighshire, LL19 9NT. Tel/Fax: (01745) 853977 email: worldarch@btconnect.com
 Project: Station House, Newbridge. Scale: 1:100 Date: MAR11
 Drawing: Site Block Plan Layer No: 10
 111213
 319 P3

REV. NOTES:
 Rev. A: July 08: Revised building layout and site positioning.
 Rev. B: Jan 09: Revised building layout and site positioning.
 Rev. C: January 10: Small revisions and updates.
 Rev. D: March 10: Parking bay to existing house underlain back by 4.8m. driveway levels and sections added.
 Rev. E: April 11: Separate driveway added, driveway levels and section C-C added.


Registered in Wales. Registration No: 23060948

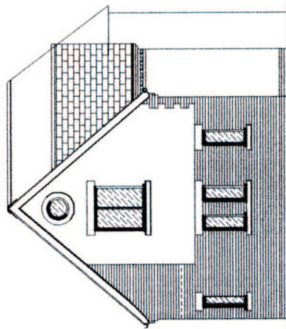


North West Elevation (1)

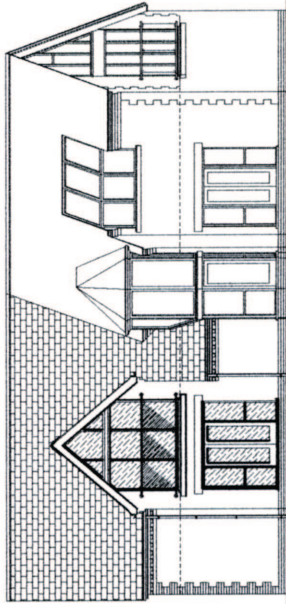


South West Elevation (2)

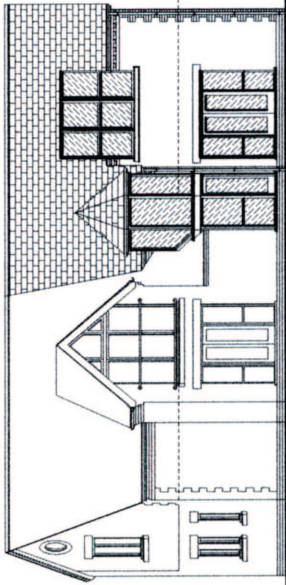


West Elevation (3)

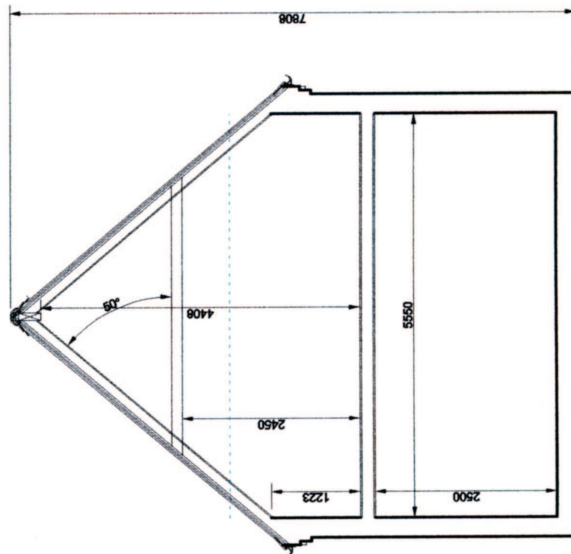


TYPICAL CROSS-SECTION

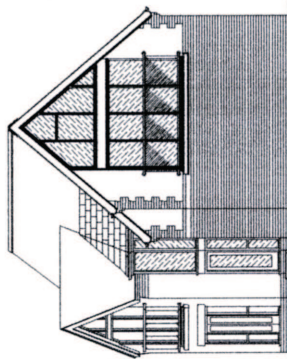


South Elevation (4)

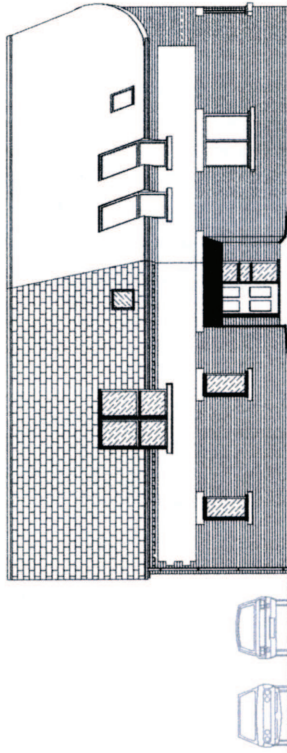

East Elevation (5)

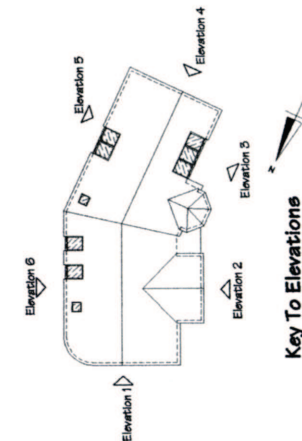

Key To Elevations

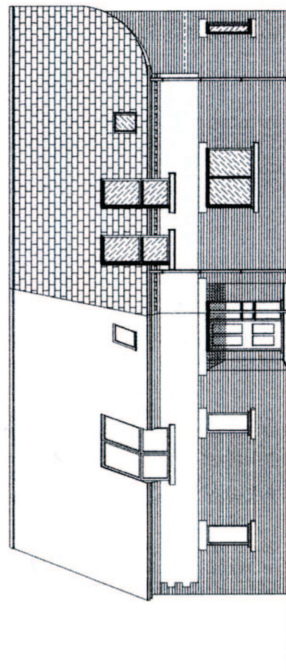

North East Elevation (6)

REV. NOTES:
Rev. A: Revised building layout and site positioning.
Rev. B: October 08: Revised building layout and site reduced.
Rev. C: January 10: Minor updates to elevations.

Registered in Wales Registration No: 2366666

Layer No:
1

DO NOT SCALE OFF THIS DRAWING.
ALWAYS WORK TO NOTED DIMENSIONS
IF THERE ARE ANY DISCREPANCIES
BETWEEN THE DIMENSIONS ON THE
DRAWING AND THE DIMENSIONS ON THE
PUTTING WORK IN HAND, ALL ERRORS
AND OMISSIONS TO BE REPORTED TO
THE CONTRACT ADMINISTRATOR.

1415

1617

WORLD OF ARCHITECTURE LTD
15 Brynston Drive, Prestatyn, Denbighshire, LL19 9NT. Tel/Fax: (01745) 853977 email: worldarch@btconnect.com
Project: Station House, Newbridge.
Drawing: Proposed Section & Elevations
Scale: 1:50, 1:100
Date: JAN09
Job No: 319
Drawn By: P4
Check By: C