



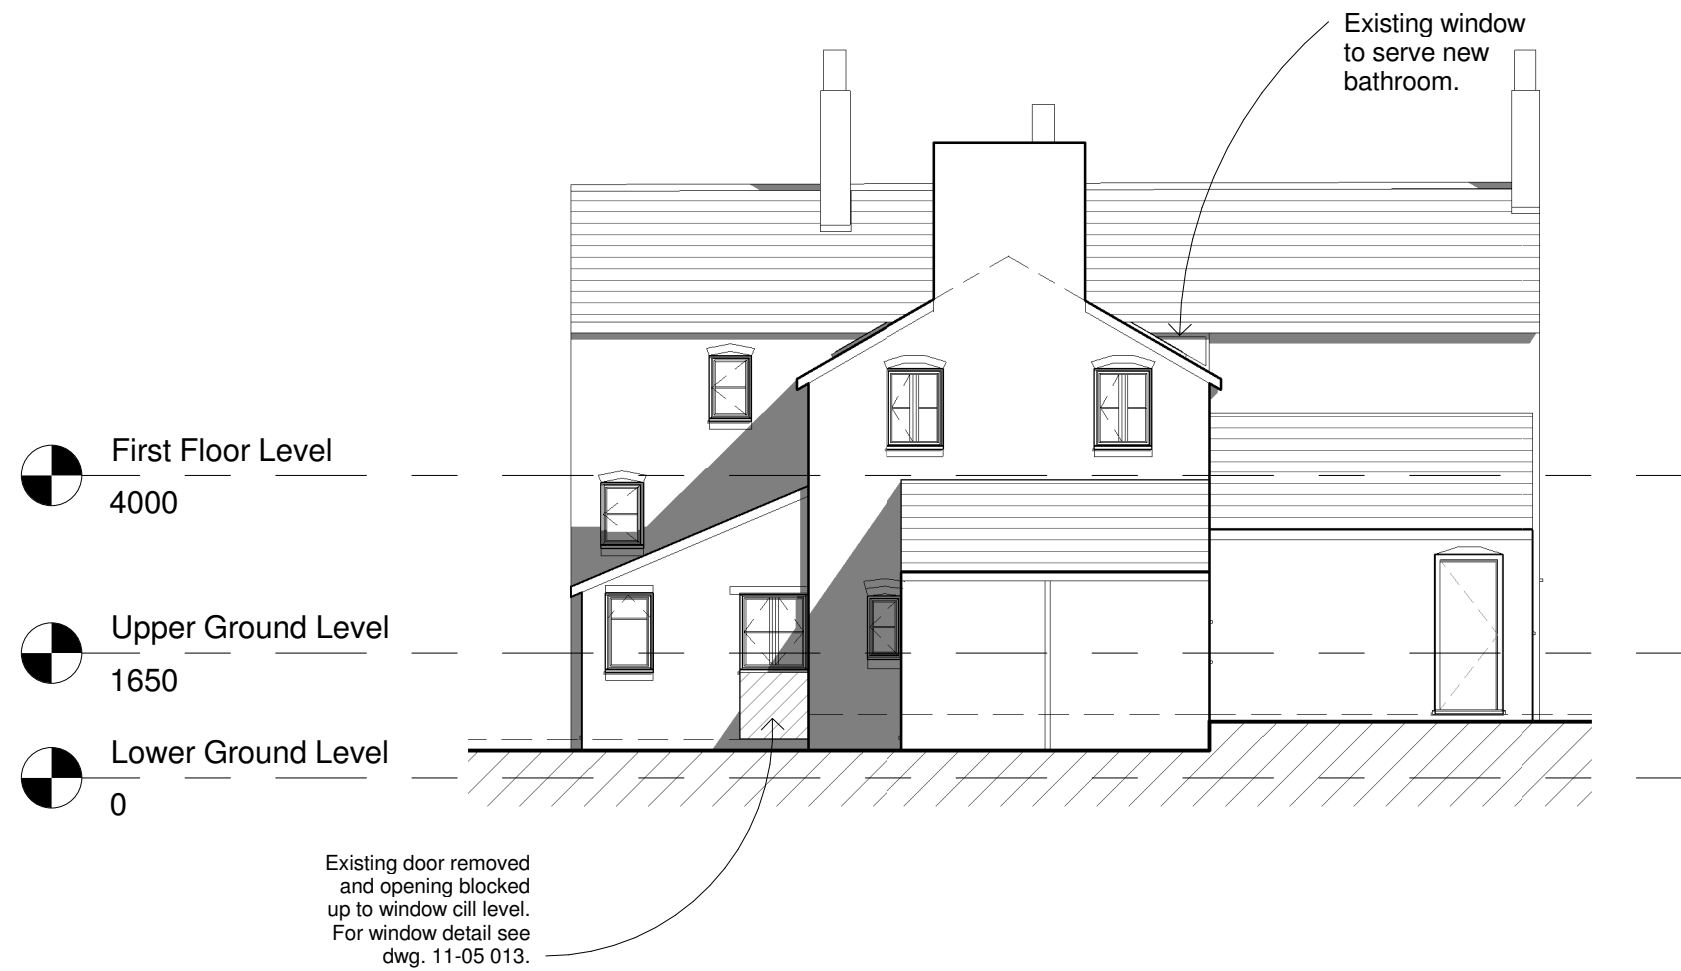

Rear Elevation (North)
1 : 100

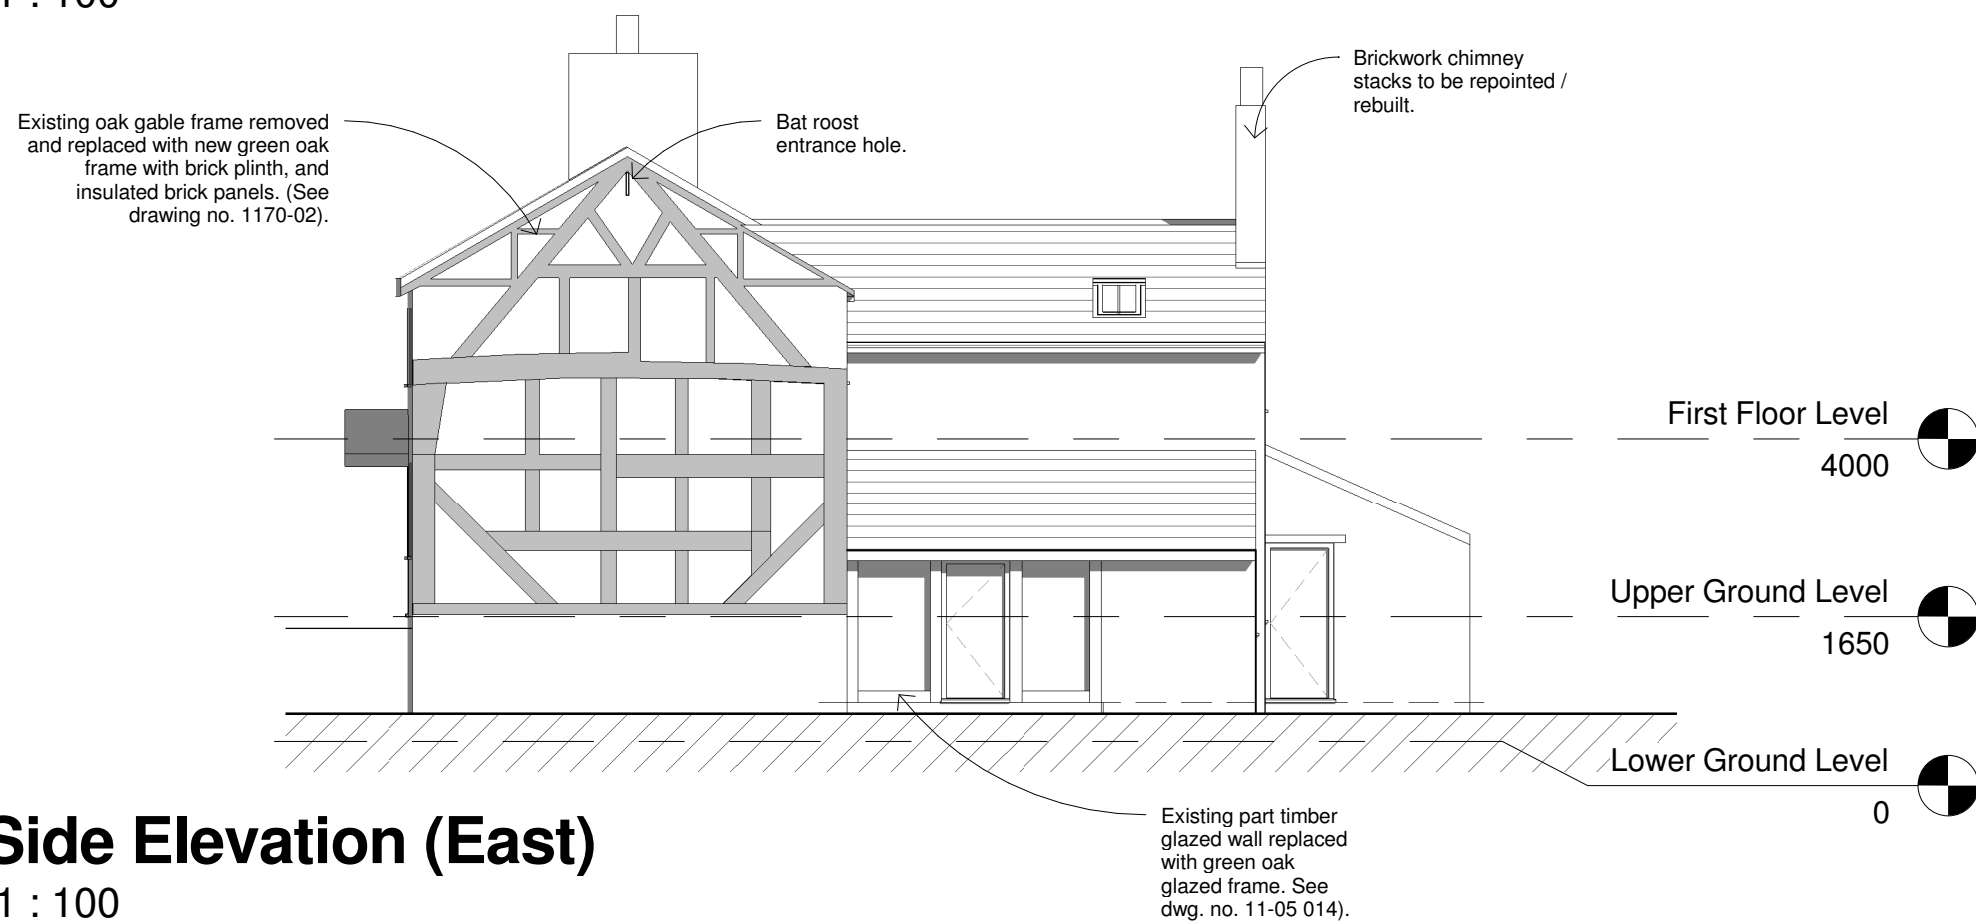

Side Elevation (East)
1 : 100

E	Modifications following meeting with ALM.	28.03.12
D	Drawings placed on A3 title sheets.	06.03.12
C	Drylining detail added.	11.10.11
B	Amendments following email.	27.09.11
A	General amendments following meeting.	30.08.11

Rev.	Revision description	Drawn	Checked	Date
------	----------------------	-------	---------	------



Anne Lloyd Morris
Heritage Planning Consultancy
e-mail: anne@heritage-planning.co.uk
web: www.heritage-planning.co.uk

Project

Corner Farm, Penley

Title

Proposed North & East Elevations

Scale @ A3	Drawn By	Checked By	Date
1 : 100	Author	Checker	05/07/11

Job No.	Sheet No.	Rev.
11-05	012	E

Drawing Number