


Legend

- Bin Store
- Compost Bin
- 6 metre Washing Line
- Garden Shed/Cycle Store



Site Plan
Scale 1:500

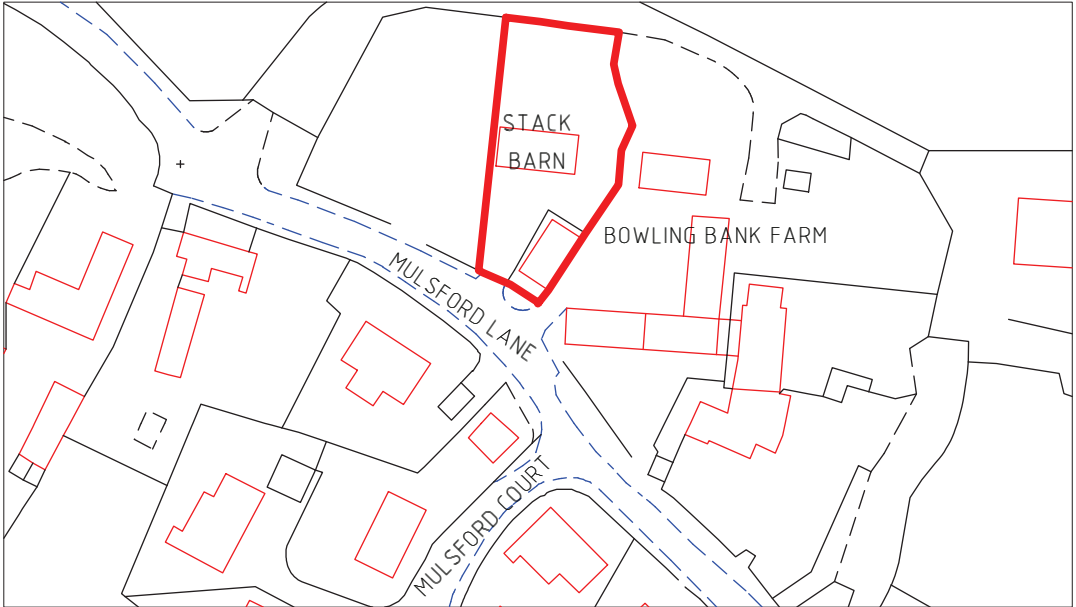

Location Plan
Scale 1:1250

B	29/3/12	Landscape Amends	S.M.E.
A	01/12	Visibility Splays indicated.	SH
Rev	Date	Detail	Initial

Project:

Proposed Barn Conversion at Stack Barn
Worthenbury
Wrexham

Title:
Site &
Location Plan

Scale: (A3)
1:500 &
1:1250

Drawn By: S Hamilton	Date: Dec. 2011
Drawing No: M027/004	Sheet: 1 of 1

blueprint

architectural services

partner

LABC

Redwither Business Centre,
Redwither Business Park,
Wrexham. LL13 9XR

Tel: 01978 356500

www.blueprintarchitectural.com