



Front Elevation




Side Elevation




Rear Elevation



Side Elevation

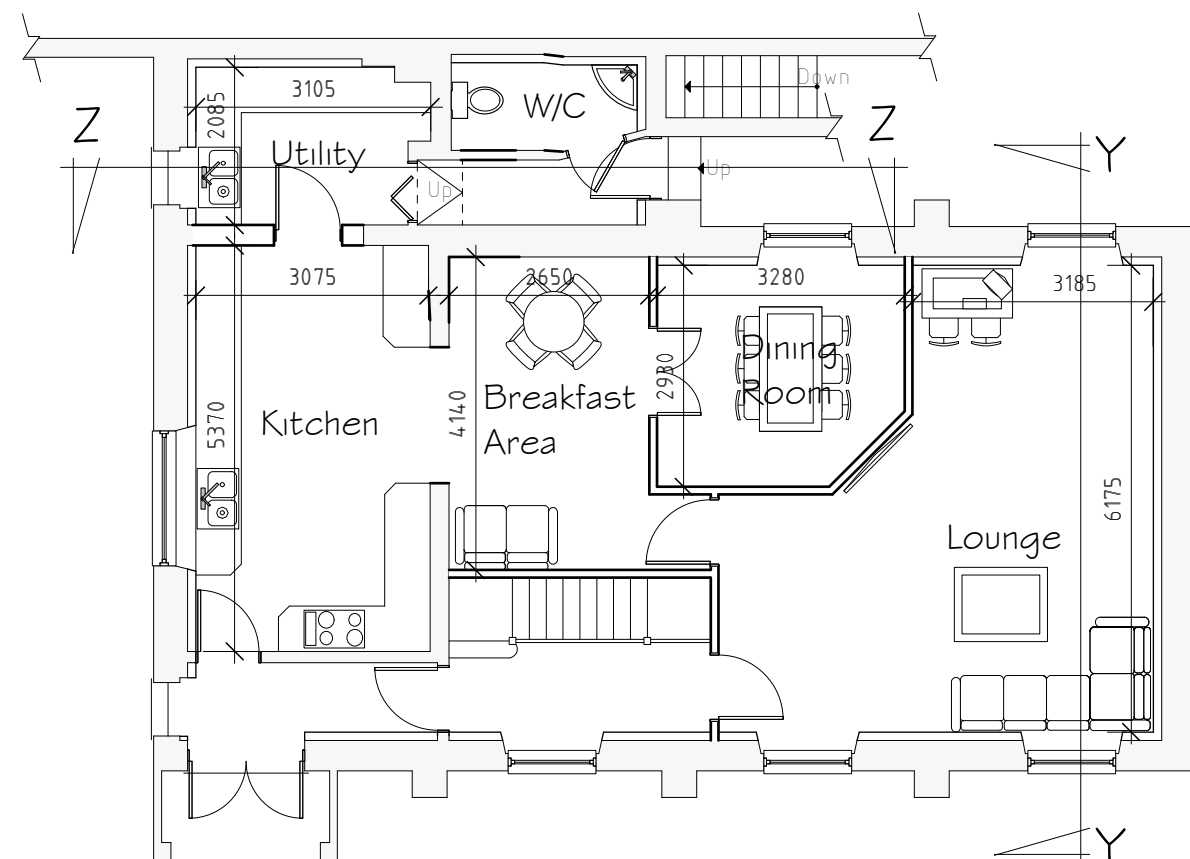

Ground Floor Plan

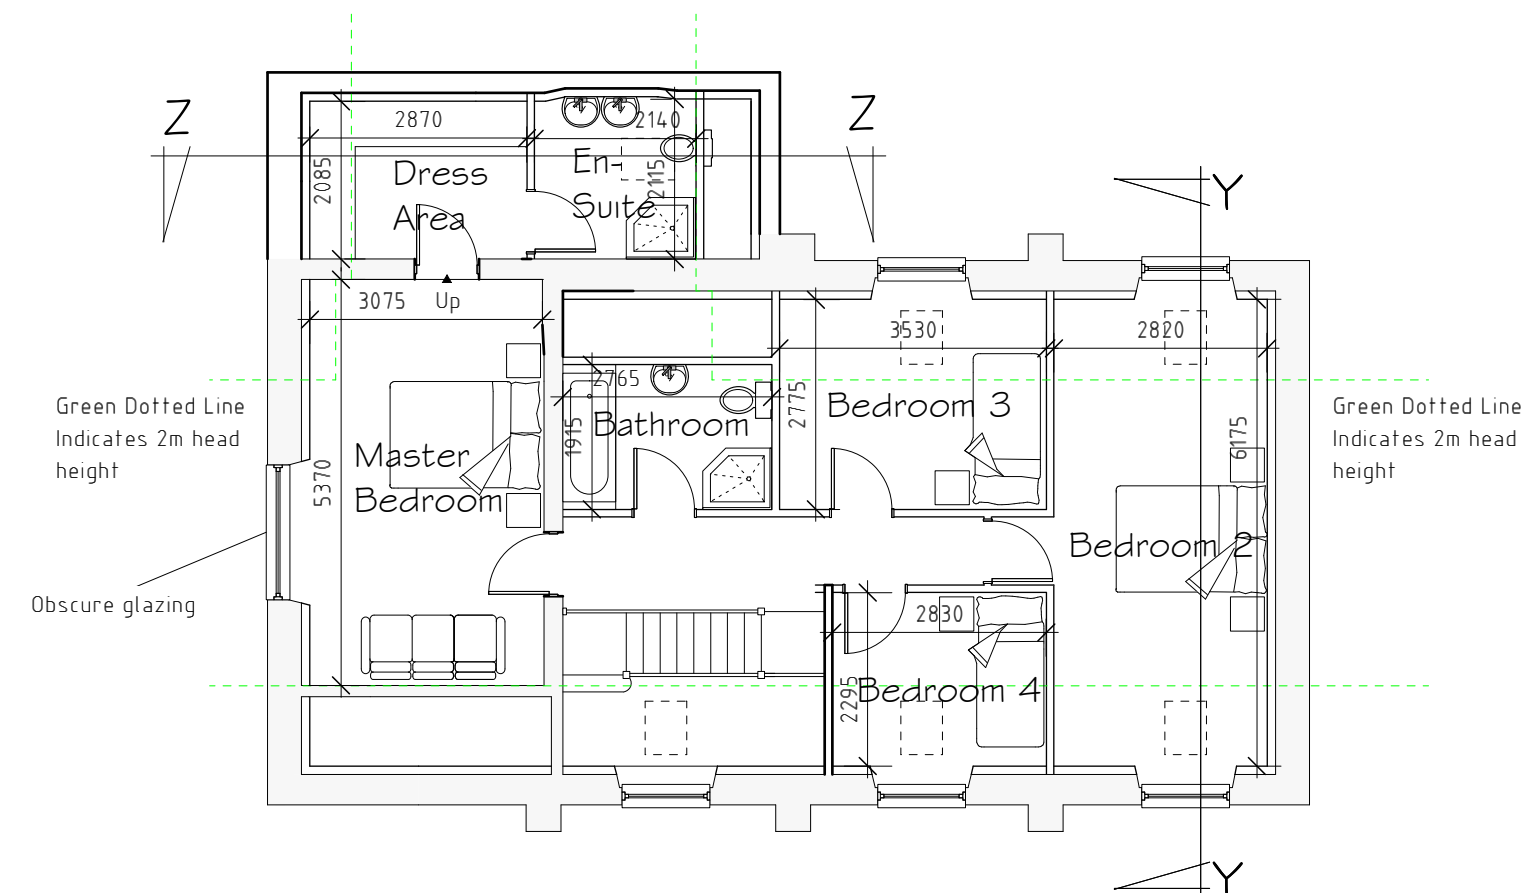

First Floor Plan

External Facing Materials
External walls are to comprise facing brick to match existing building and to Local Authority approval.

Roofing Materials
Roof coverings are to be natural slate to match existing building and to Local Authority approval.

All windows are to comprise sealed double glazed units set in good quality softwood frames.

Rainwater to be collected in 100mm half square uPVC guttering and square uPVC downpipes to match existing, to discharge to soakaways located in garden.

A	12.03.12	Amends following planner's comments	D.J.E.
Rev	Date	Detail	Initial

Project: Proposed Alterations at New Road Baptist Church, New Road, Rhosddu, Wrexham.	
Title: Planning	Scale: (A2) 1:100

Drawn By: D.J.Edwards	Date: Jan 2012
Drawing No: BOG1/002	Sheet: 1 of 2

blueprint
architectural services

LABC partner

Redwither Business Centre,
Redwither Business Park,
Wrexham. LL13 9XR
Tel: 01978 356500
www.blueprintarchitectural.com