



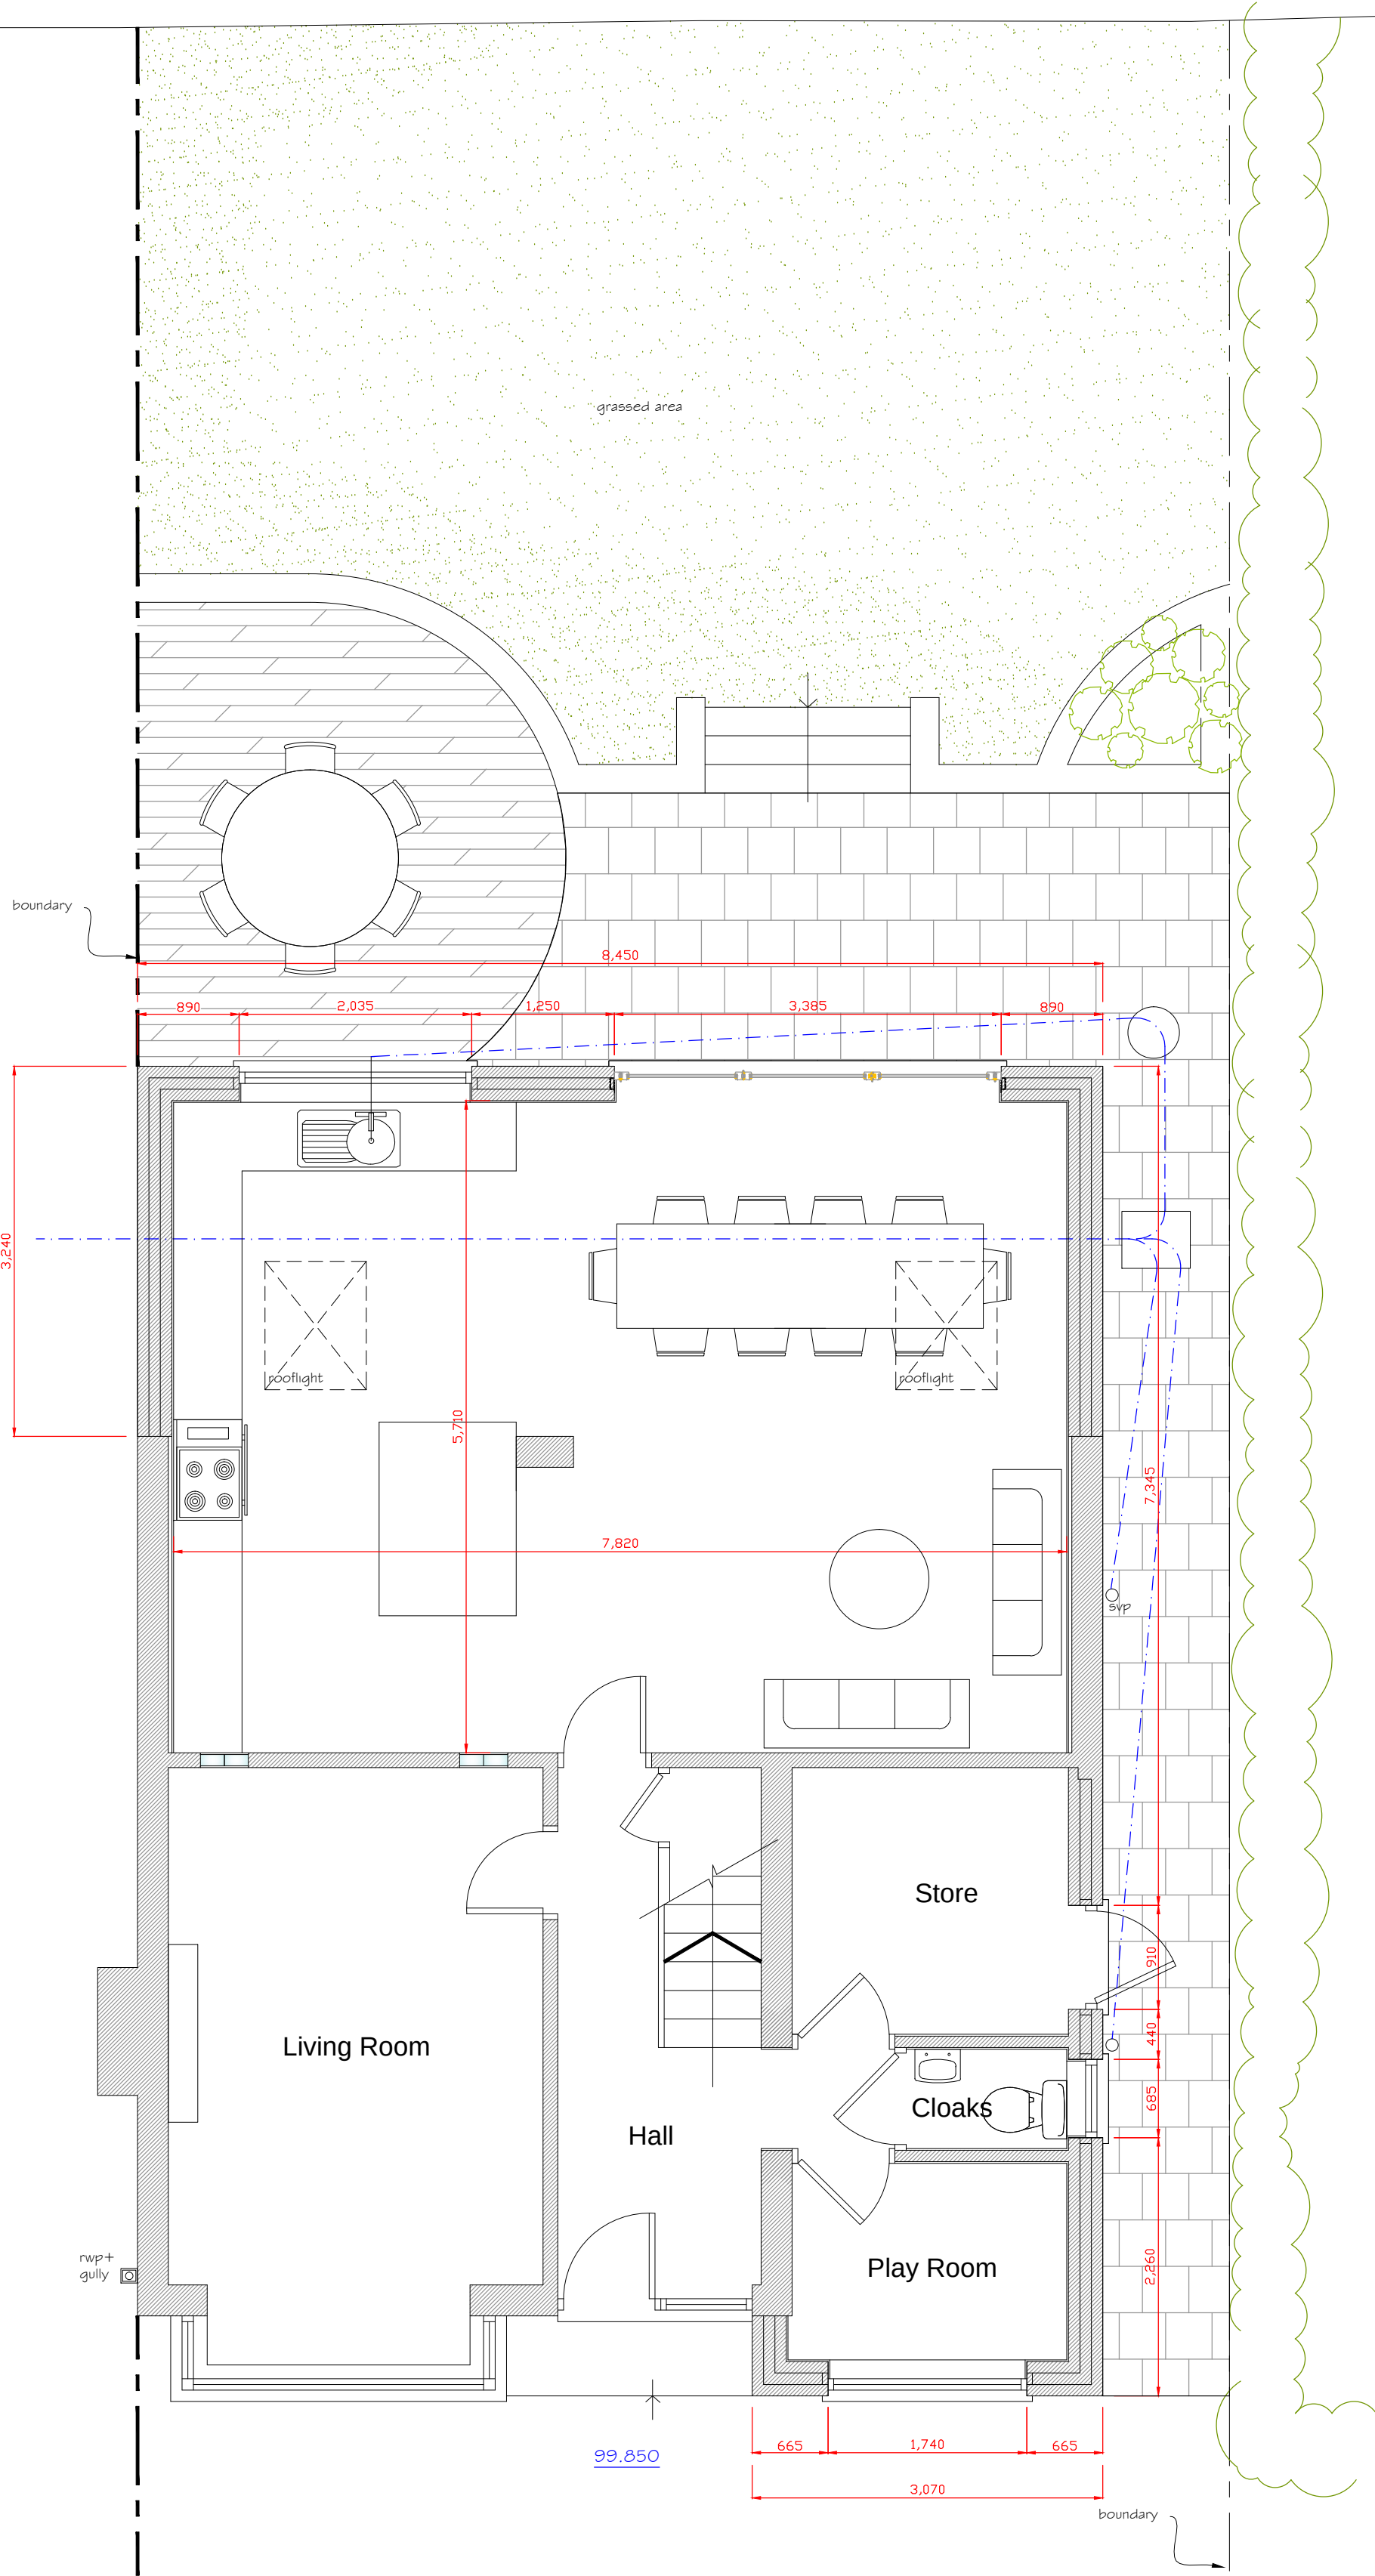


Proposed Ground Floor Plan

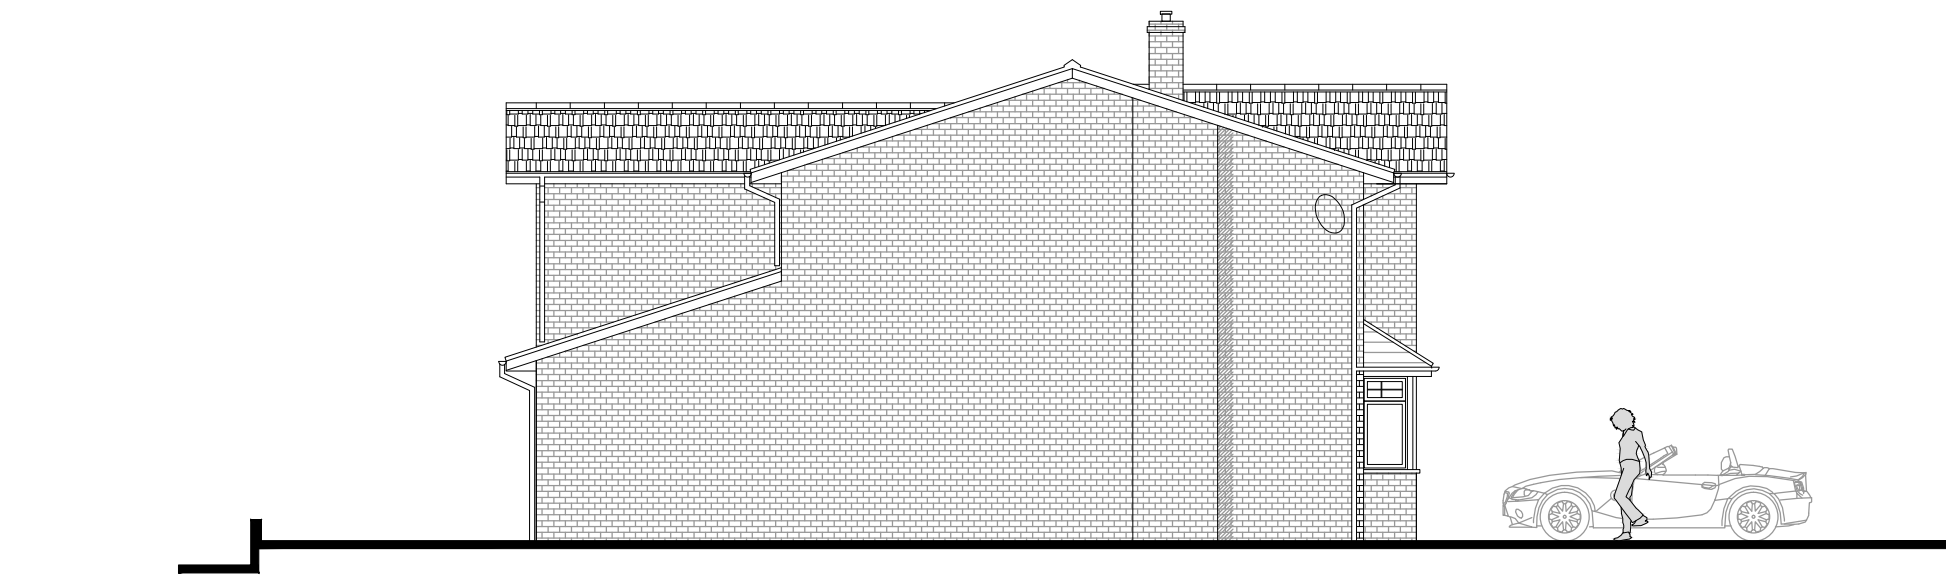

Proposed Side Elevation




Proposed Front Elevation

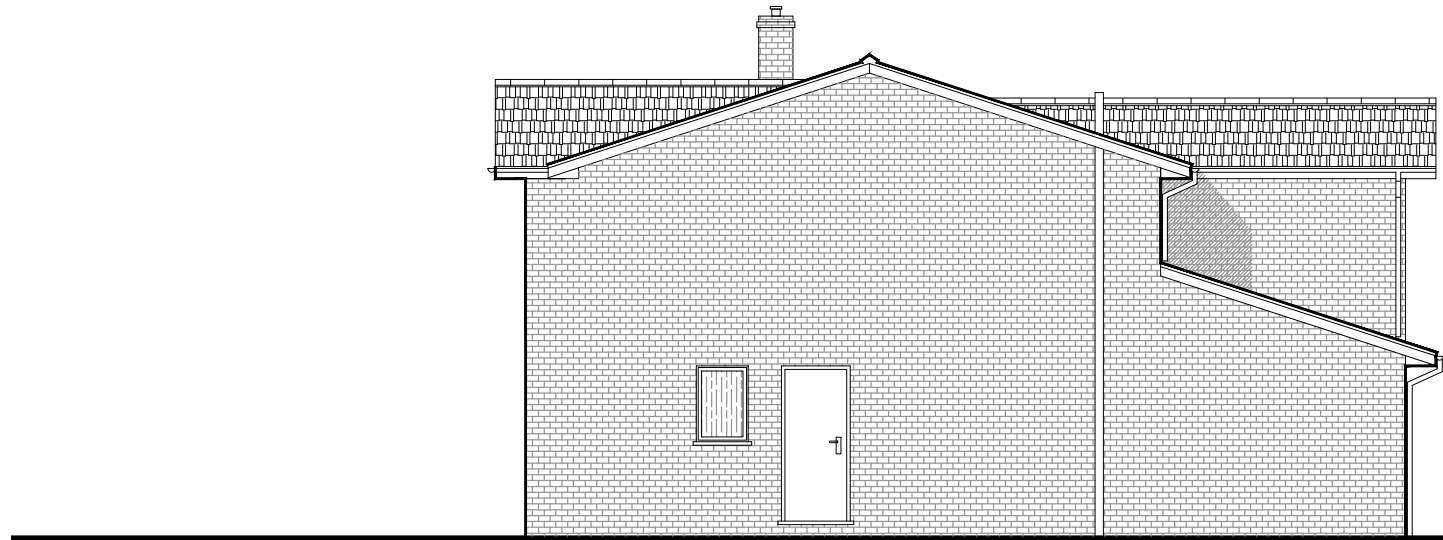

Proposed Side Elevation



Proposed Rear Elevation

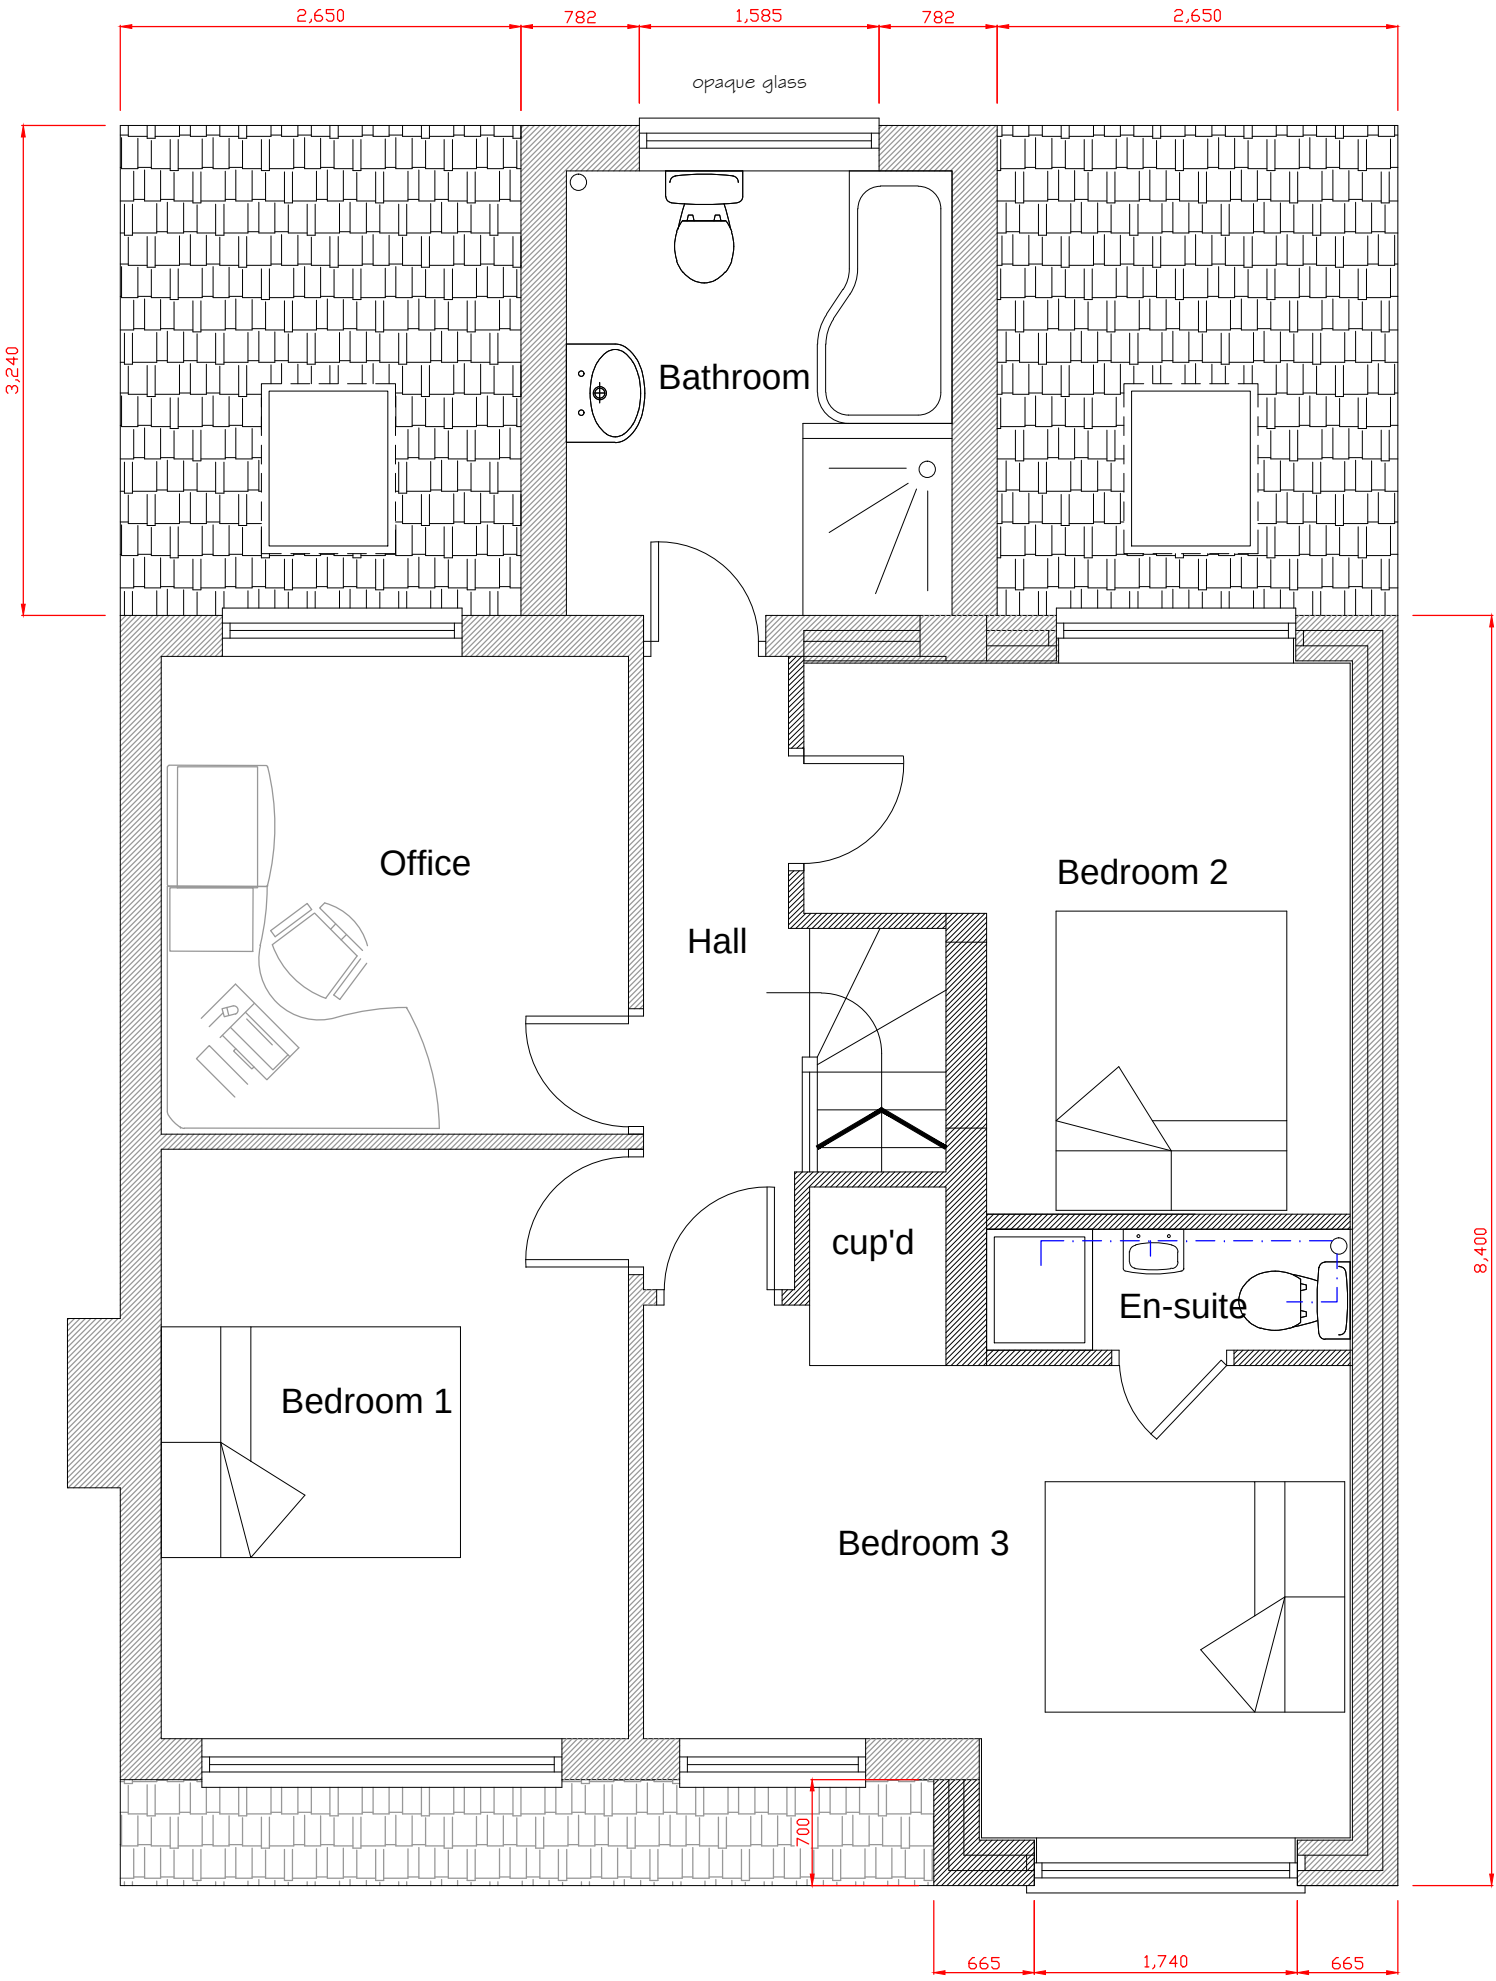

Proposed First Floor Plan



Proposed Block Plan
Scale 1:200

 CULLIS-ARCHITECTURAL-DESIGN 25 Sunningdale Close Wrexham North Wales LL13 9QU T 01978 264376 M 07791 480768 E ajones540@btinternet.com	Client: Mr. & Mrs Nicholls.		
	Drawing Title: Proposed Drawings.		
	Job Title: Proposed Alterations to 6 Fernham Road, Wrexham.		
	Date: Dec 2011.	Scale: 1:50 & 1:100 at A1	Drawn: TS / 02.