



Drawing No. 573/3	Revisions
Date March 2023	Scale 1 : 100


CONVERSION OF OUTBUILDING TO A DWELLING AT GEFN FARM, GEFN ROAD, BWLCHGWYN

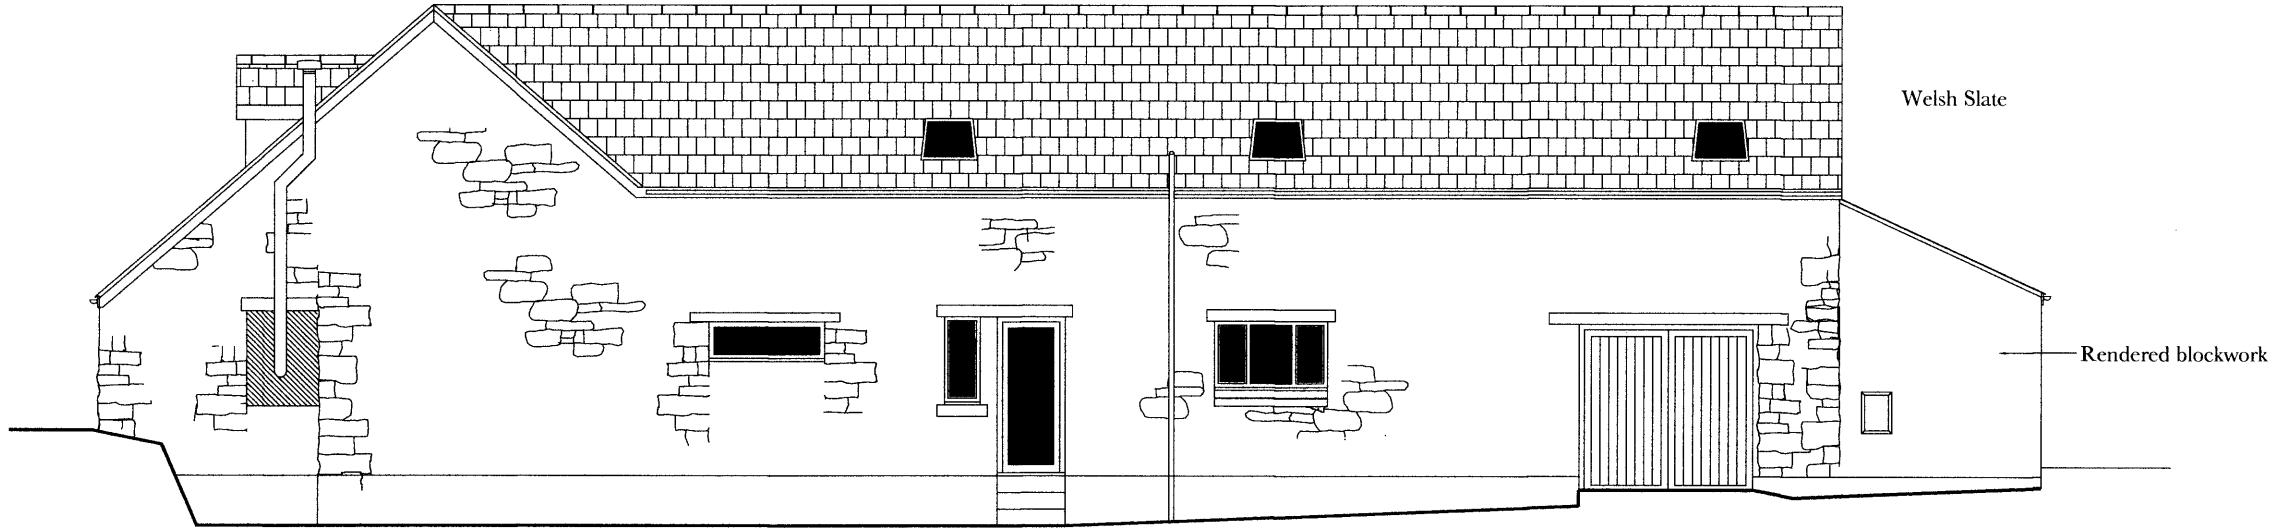


PROPOSED FRONT ELEVATION

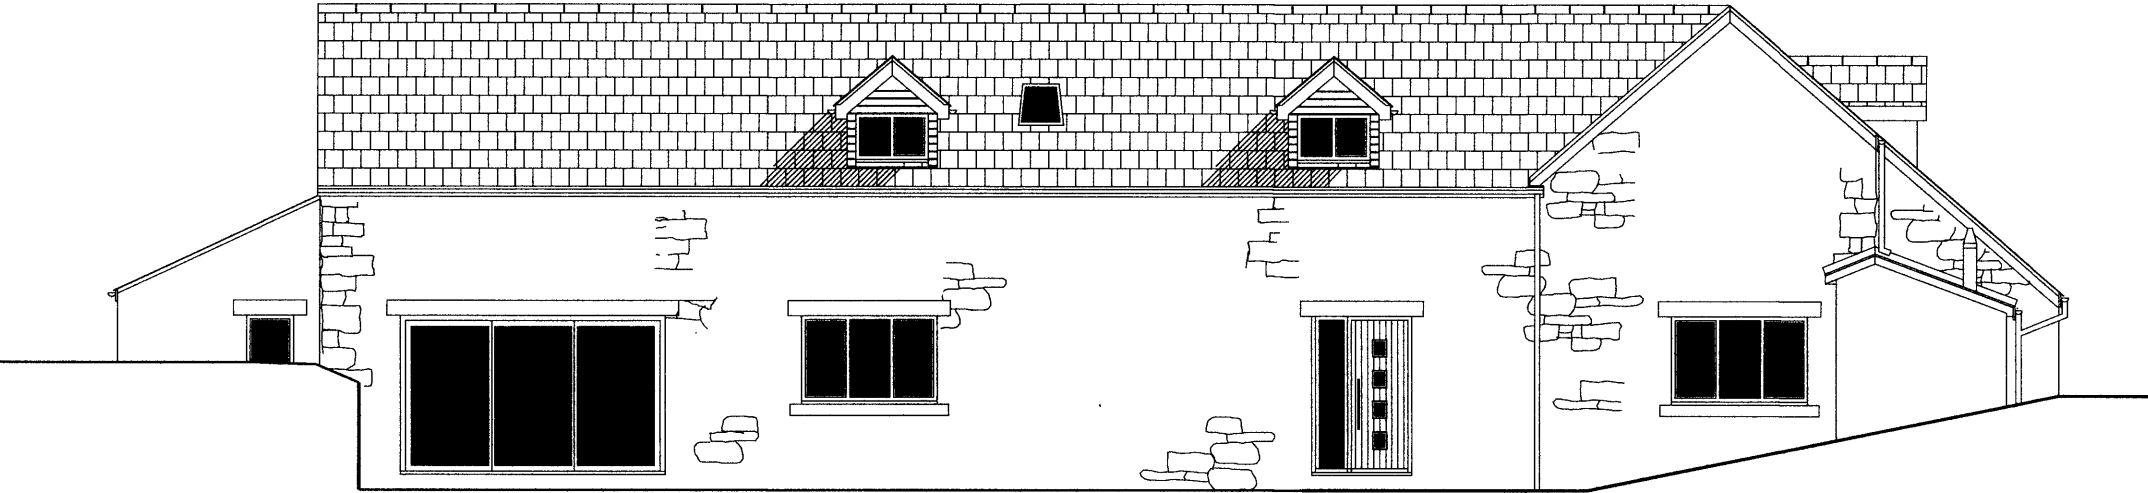


PROPOSED REAR ELEVATION

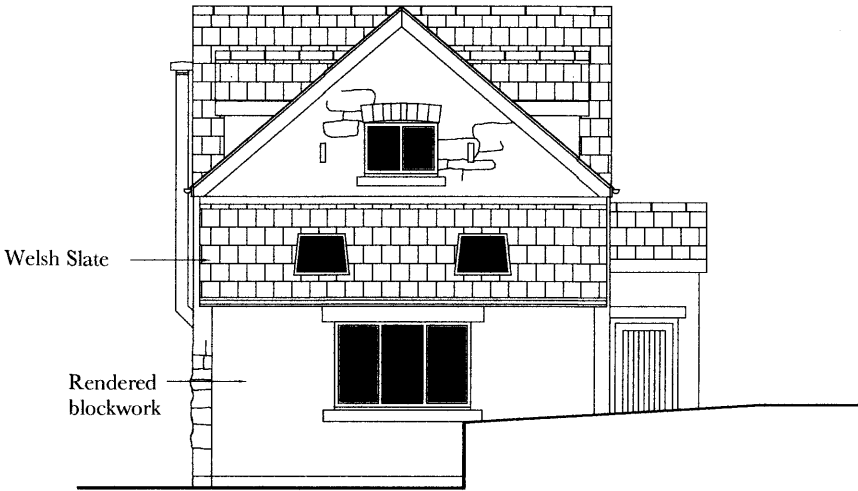

PROPOSED SIDE ELEVATION

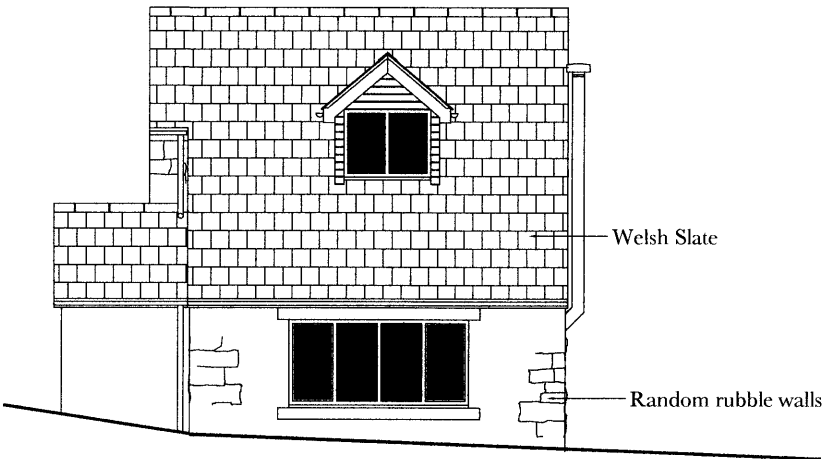

PROPOSED SIDE ELEVATION

 

PROPOSED AMENDMENTS