


Date August 2025	Drawing No. 573/5
Scale 1 : 200	Revision D

CONVERSION OF OUTBUILDING TO A DWELLING AT GEFN FARM, GEFN ROAD, BWLCHGWYN

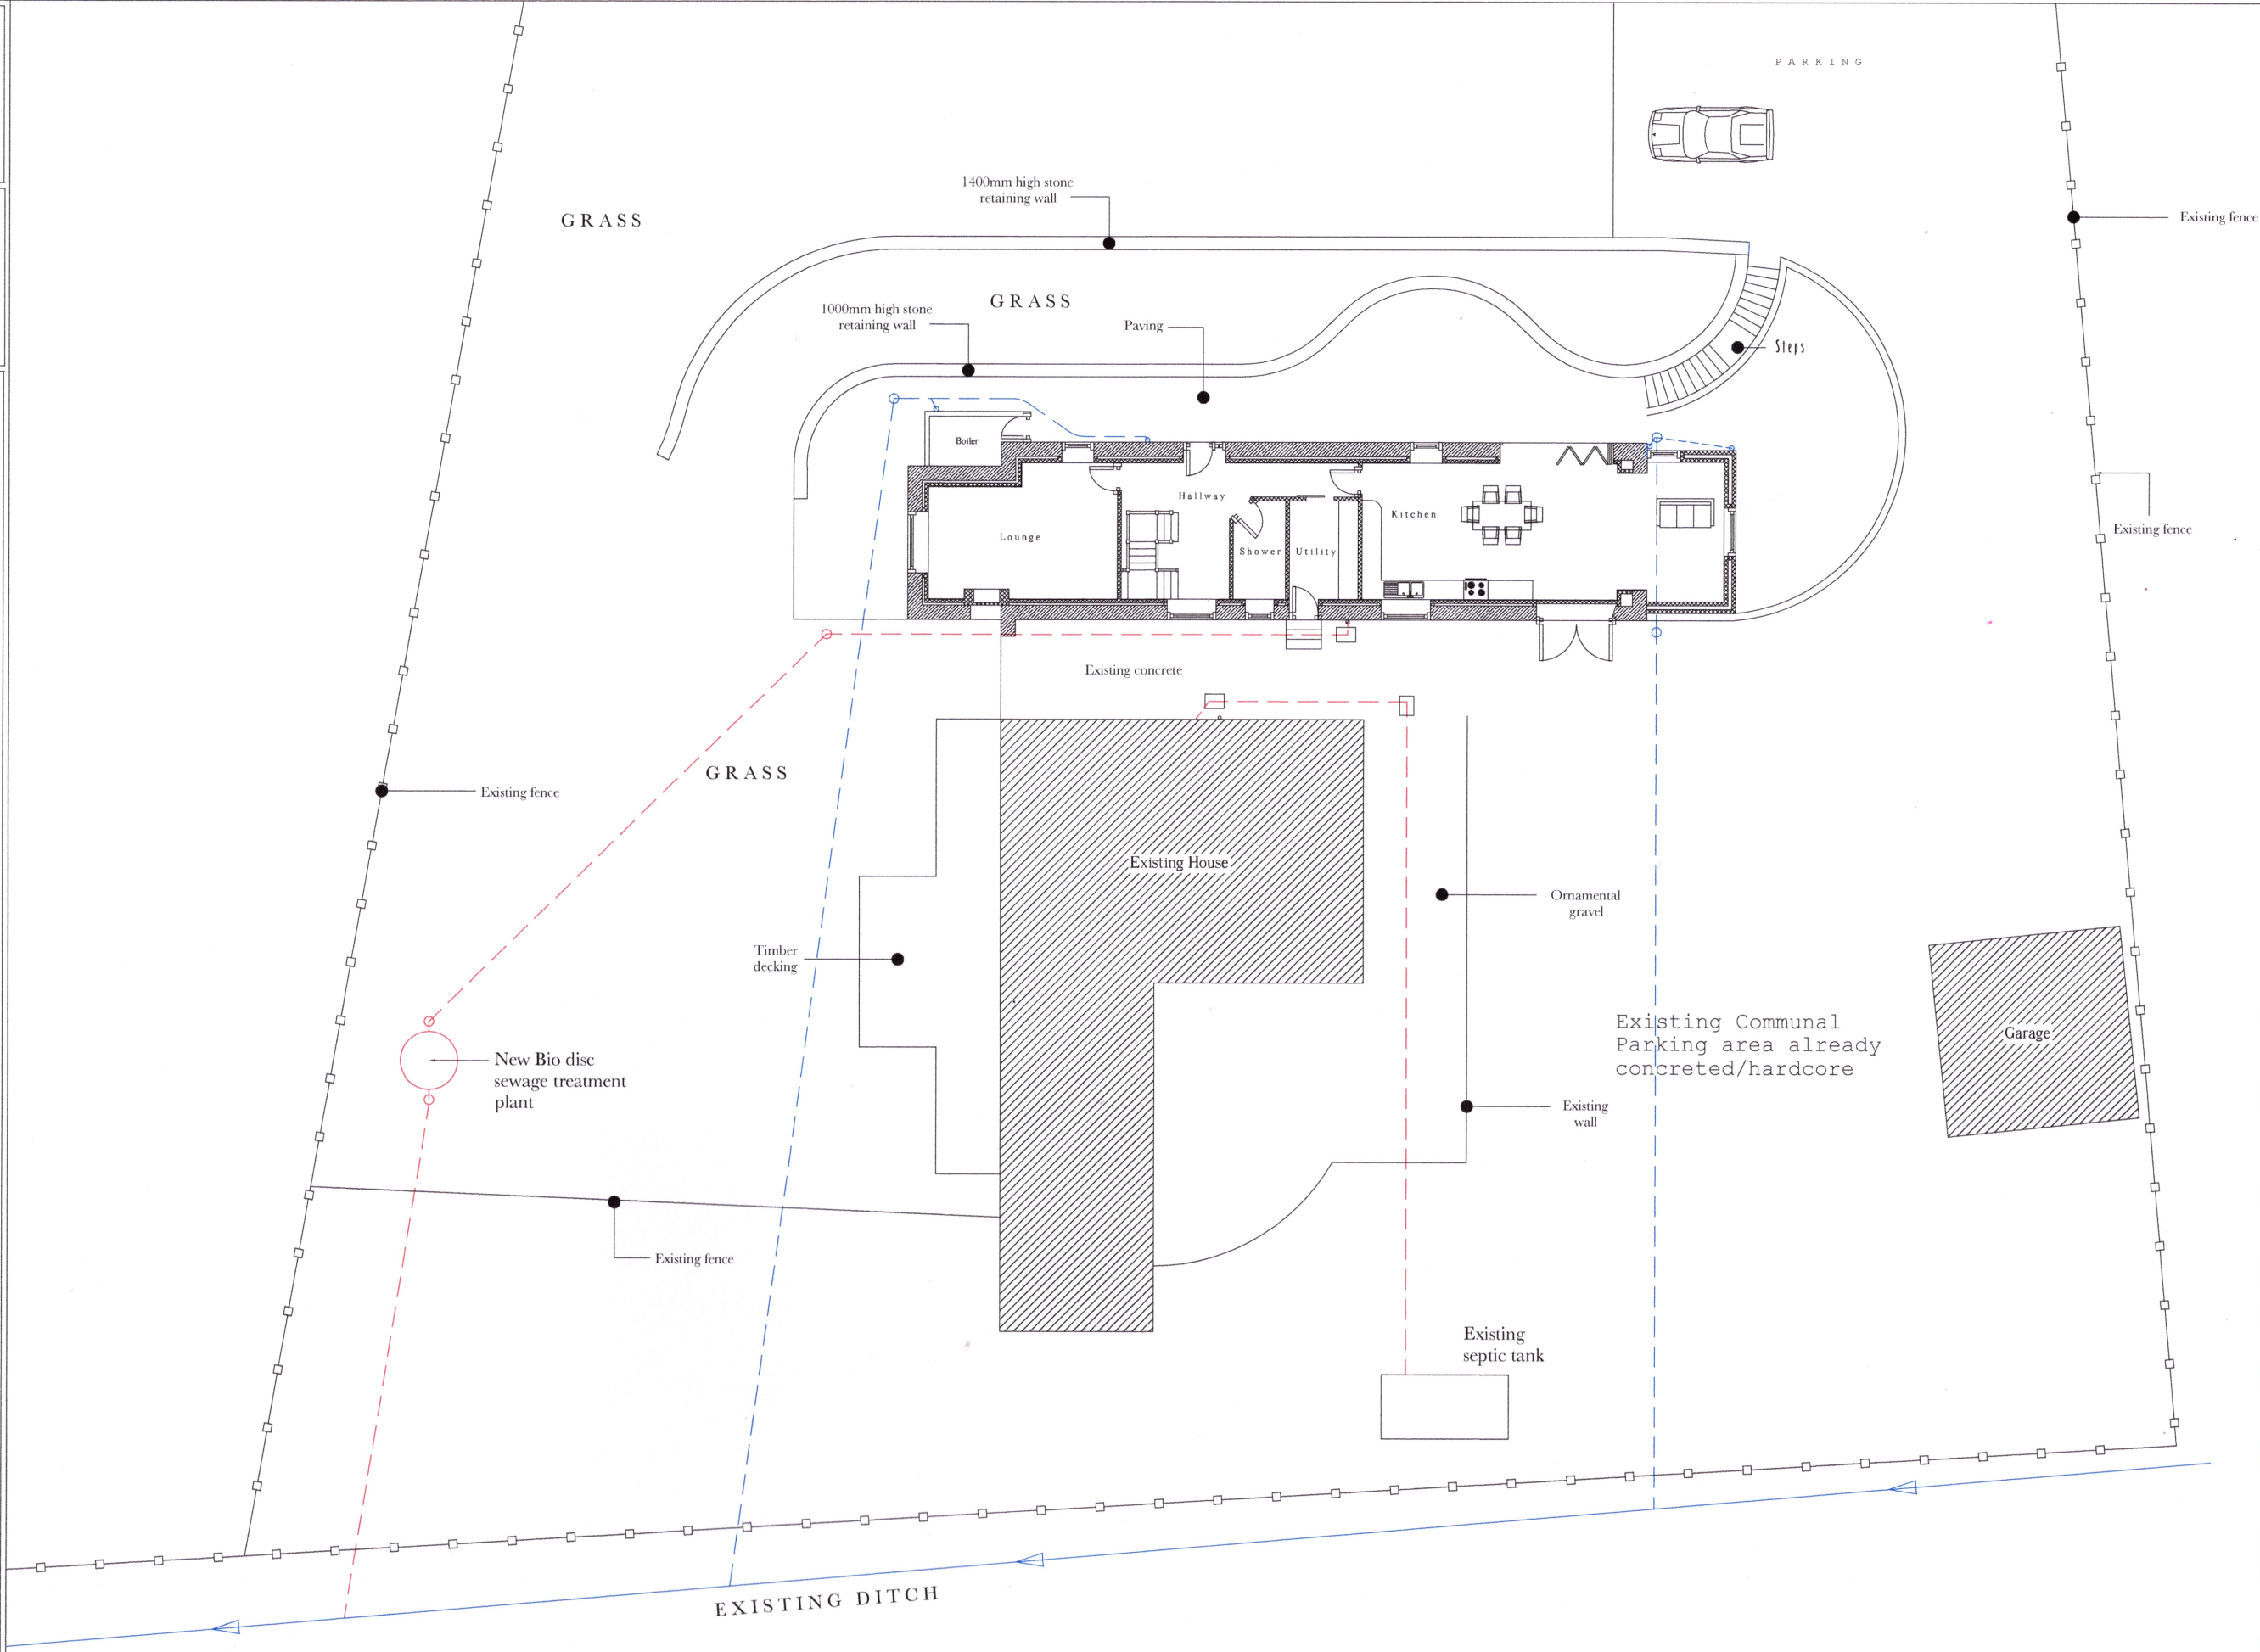

DRAINAGE PLAN