

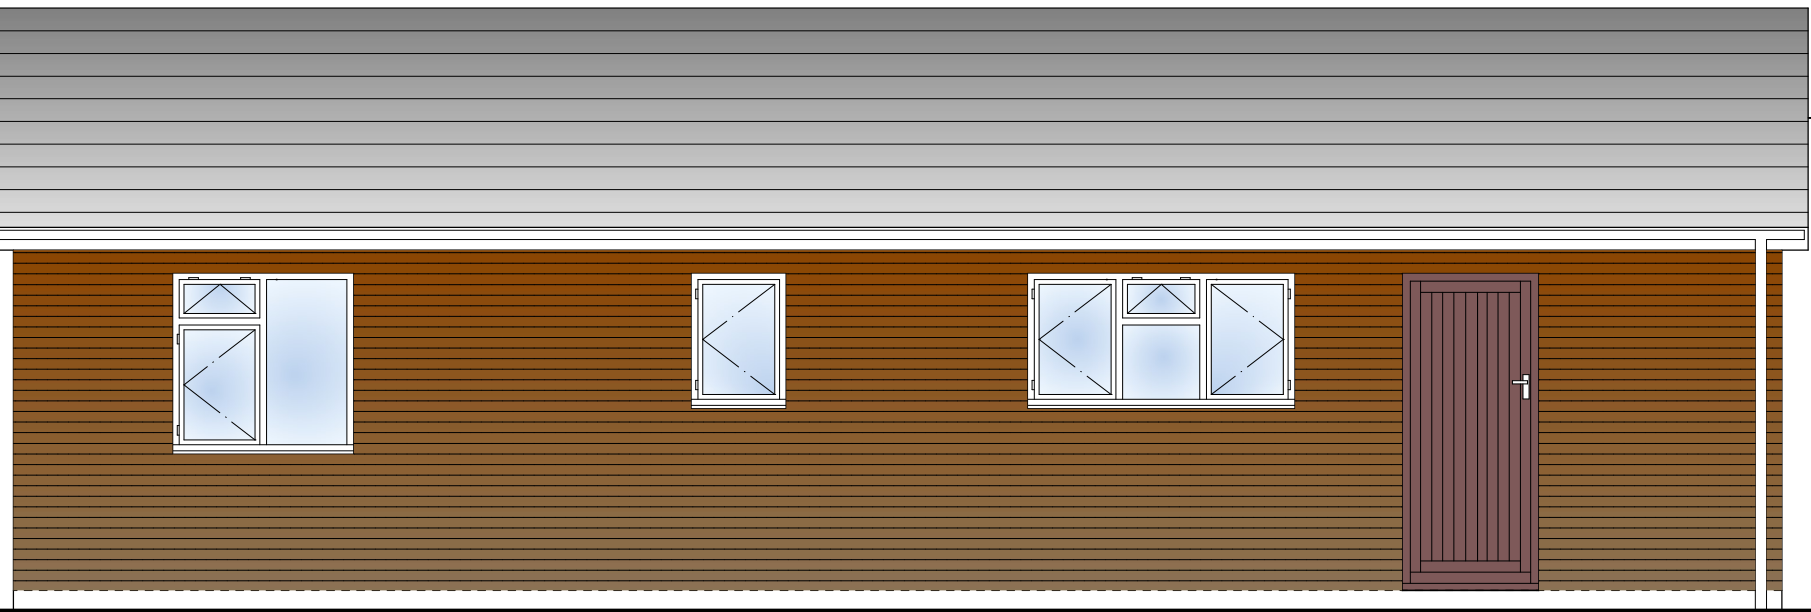


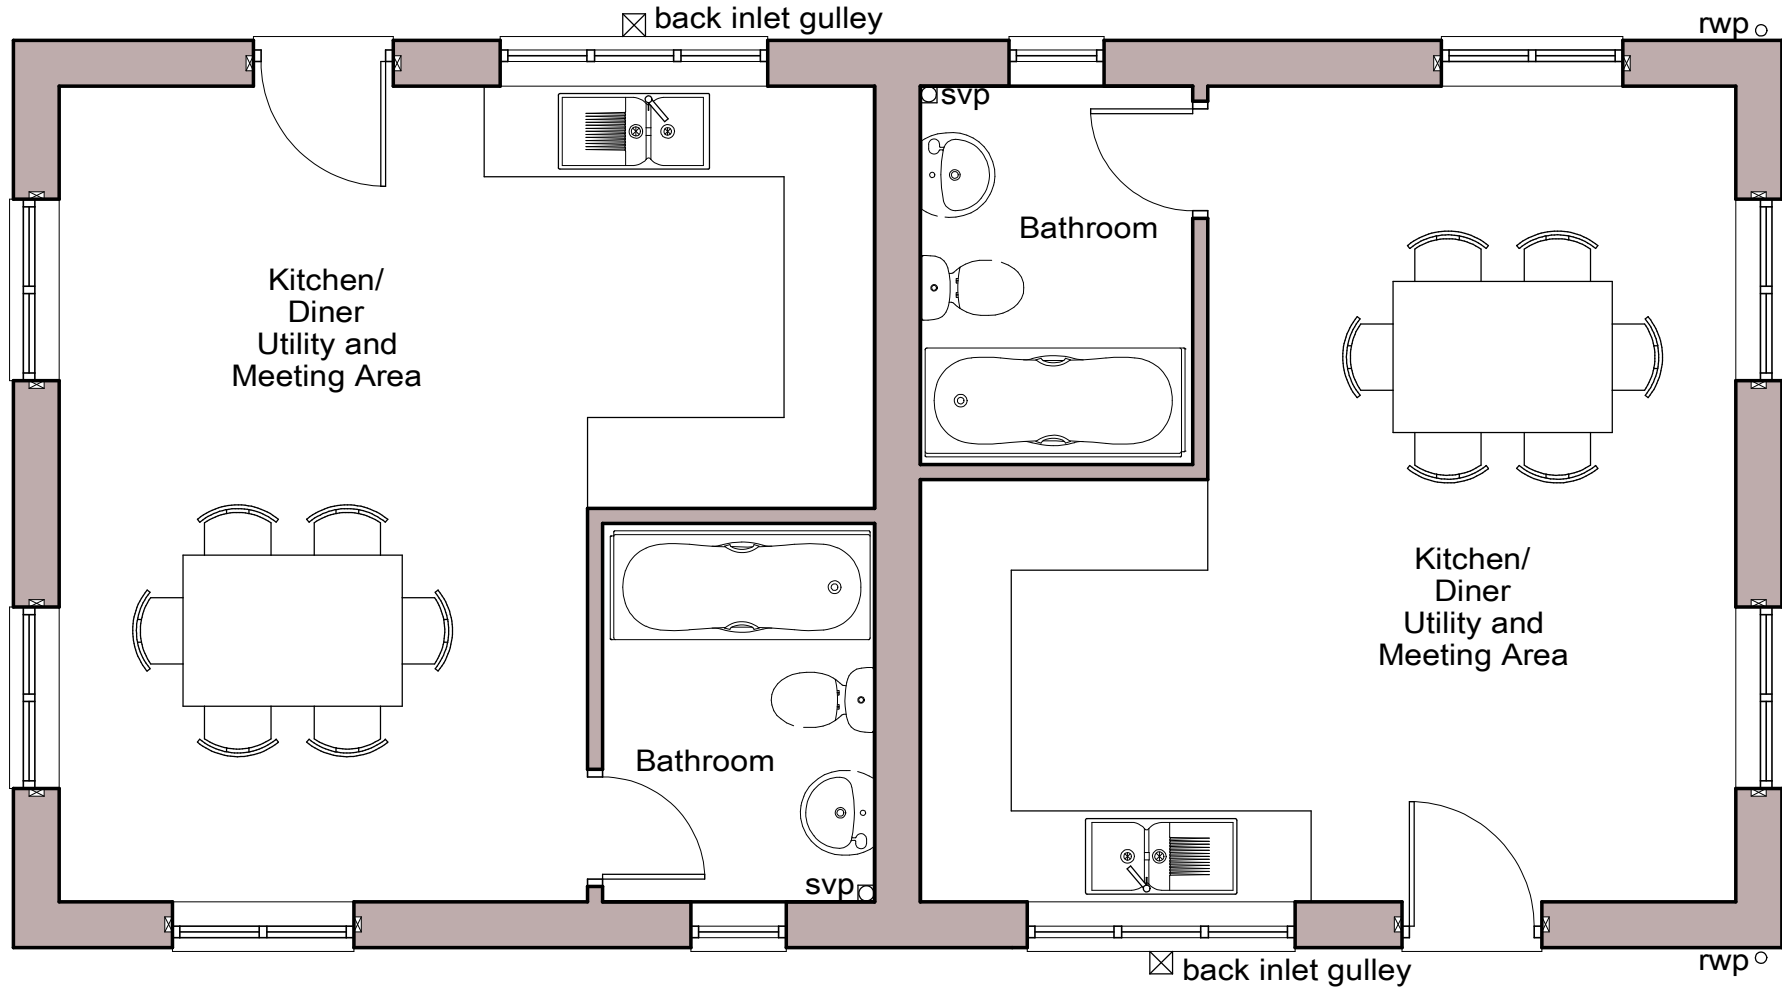

Front and Rear Elevation

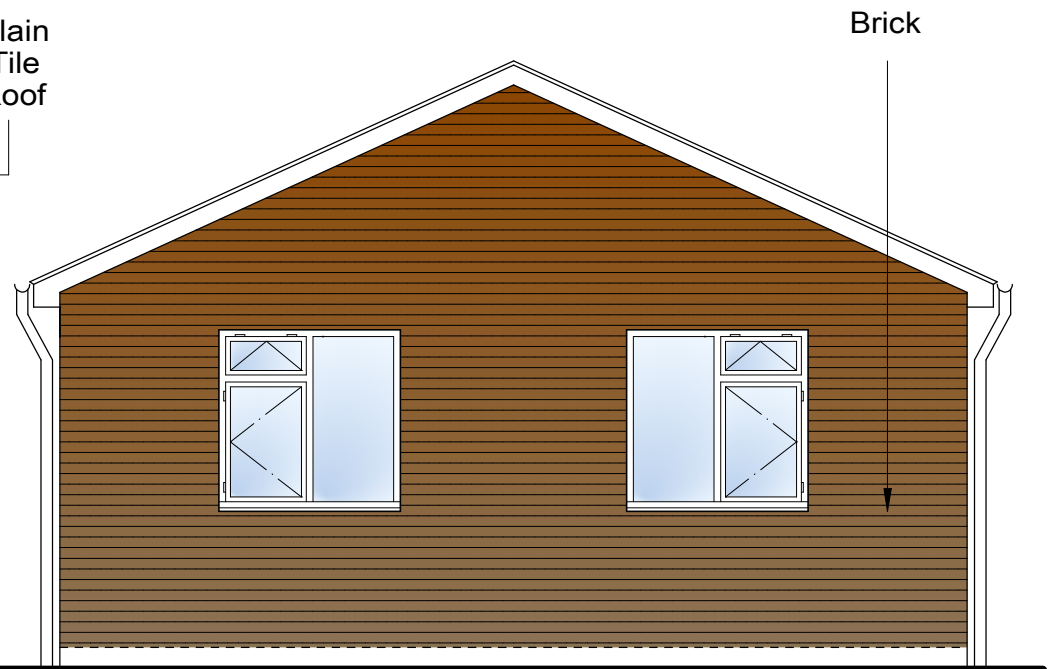

Side Elevation

NOTES:

All dimensions must be checked on site and not scaled from this drawing.

Client

Mr Patrick Berry

Job Title

Proposed Gypsy / Traveller Site for
4 no. family pitches, bio-disc and
Vehicular Entrance on Land
at Stryt-y-Bydden, Caego,
New Broughton, Wrexham
LL11 6TQ.

Drawing Title

Proposed Amenity Block/
Dayrooms

Scale

1:50 A3

Date

September 2023

Drawn by

T.M.

Drg No.

71353:1002

Rev

—

Trevor Mennell Planning
Planning & Architectural
Consultants

The Gables | Kendrick's Bank |
Bayston Hill | Shrewsbury |
Shropshire | SY3 0EH