

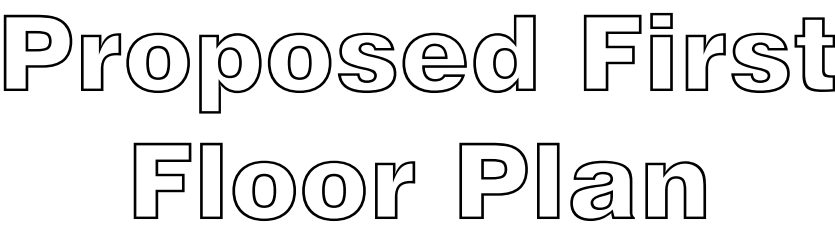


1:50

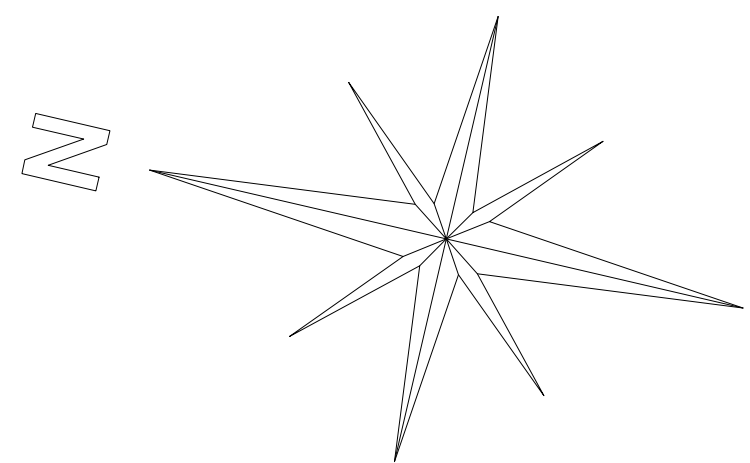

1:50

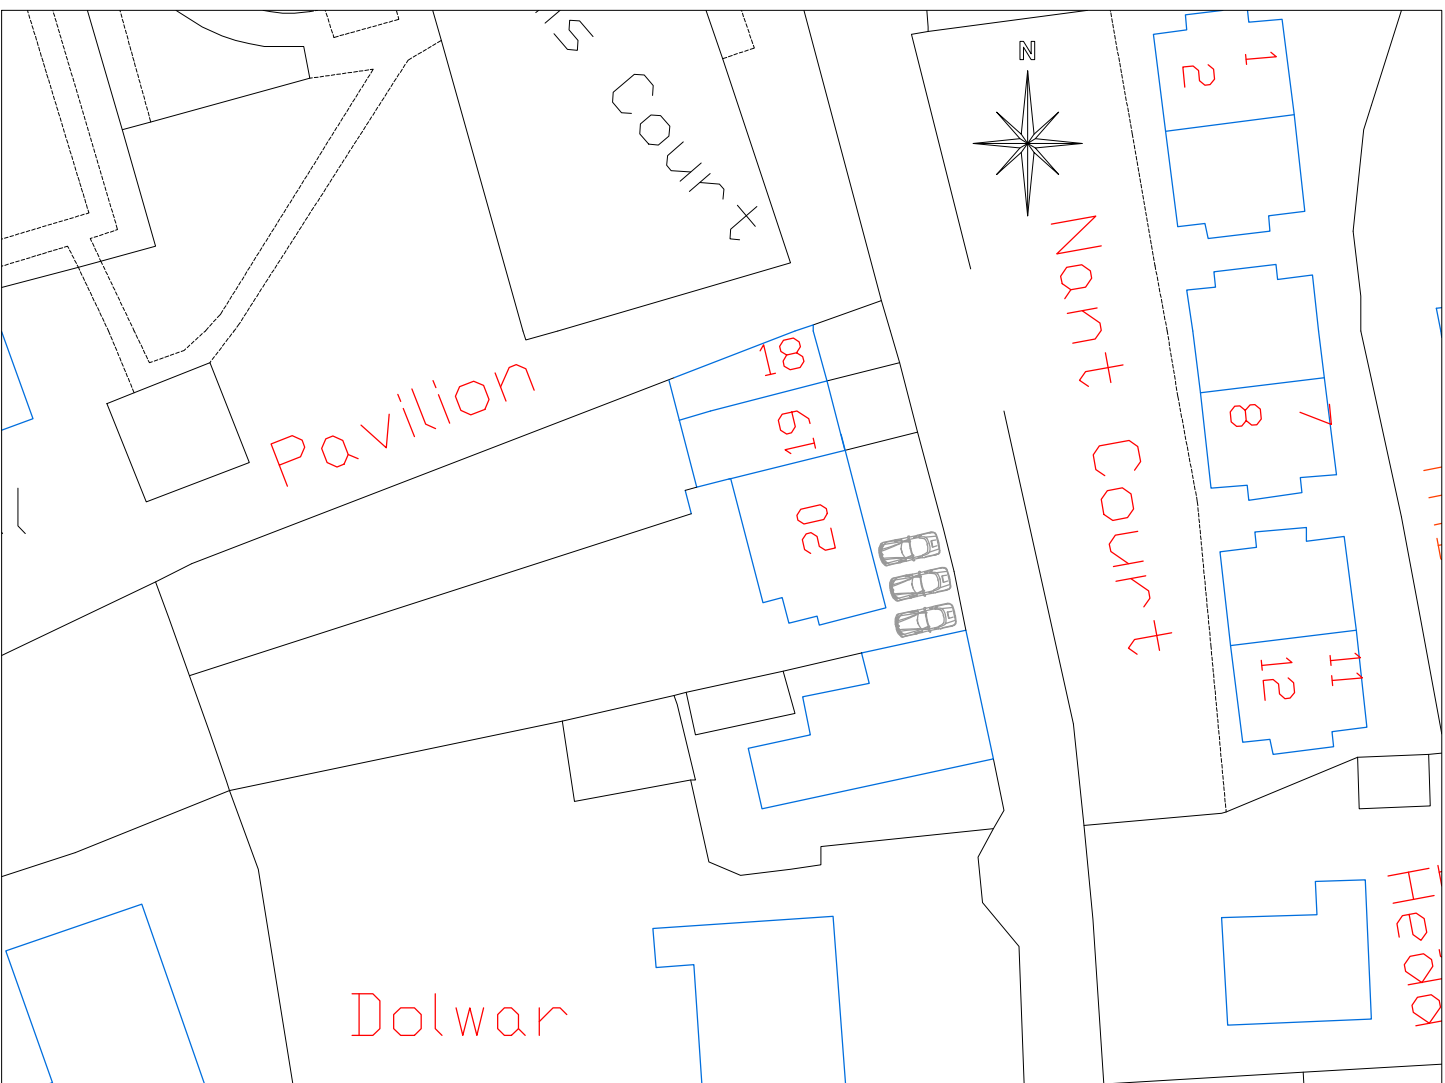

Site Plan

Scale 1:500