


PROPOSED SINGLE STOREY REAR EXTENSION AND ALTERATIONS TO AELWYD BRYD,
PENTRE BYCHAN ROAD, PENTRE BYCHAN, WREXHAM LL14 4EP

Date Nov 2023


Scale 1 : 100 at A3

Drawing No. 995/1

Revisions

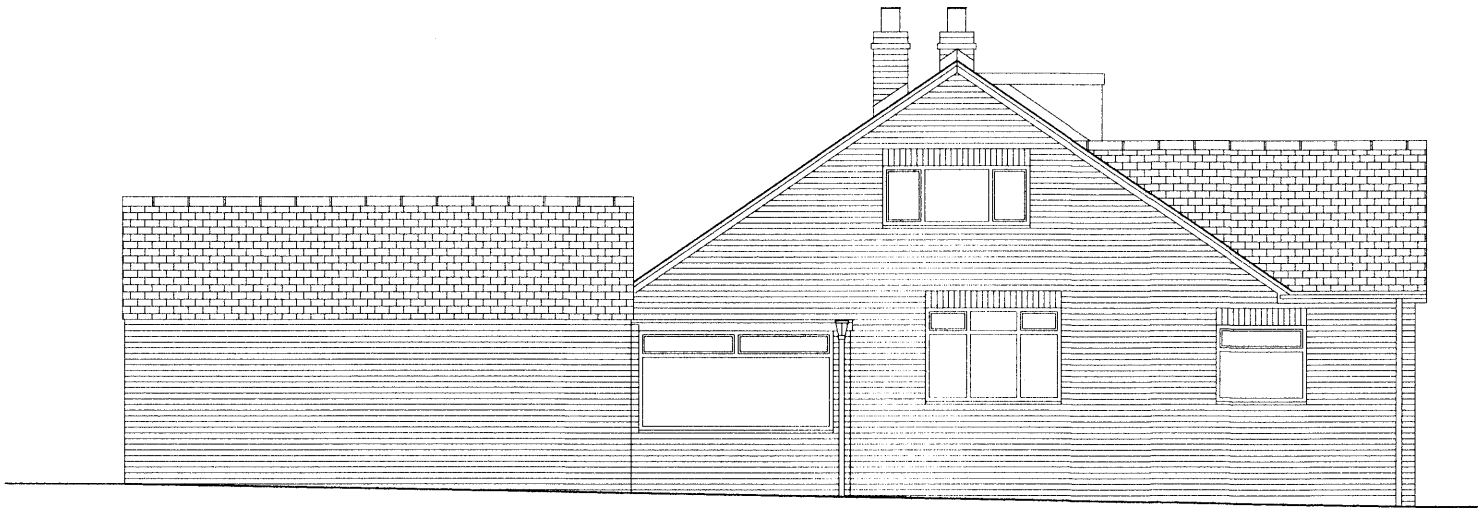

EXISTING SIDE ELEVATION (A)

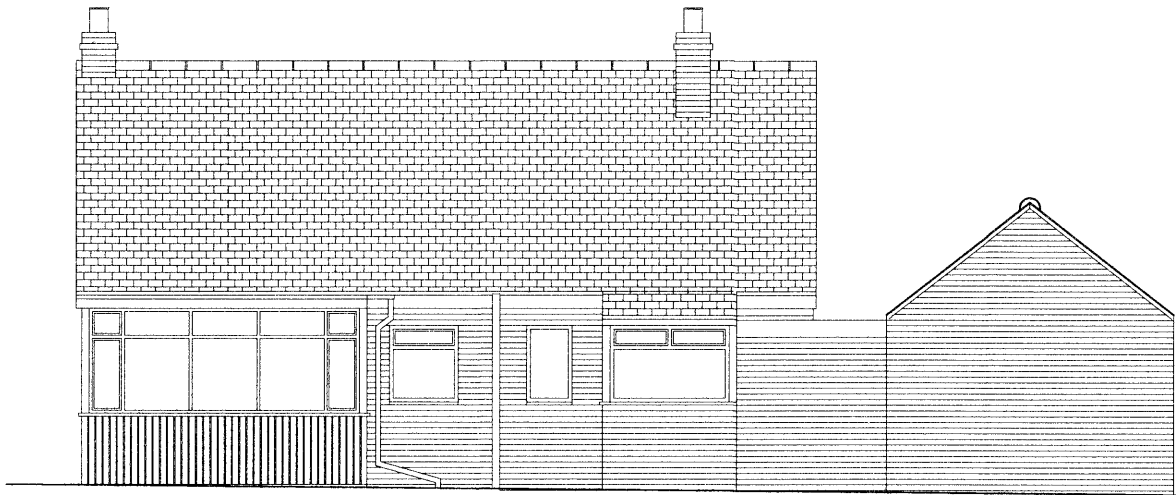

EXISTING REAR ELEVATION



EXISTING SIDE ELEVATION (B)

EXISTING



Scale 1:100 at A3